




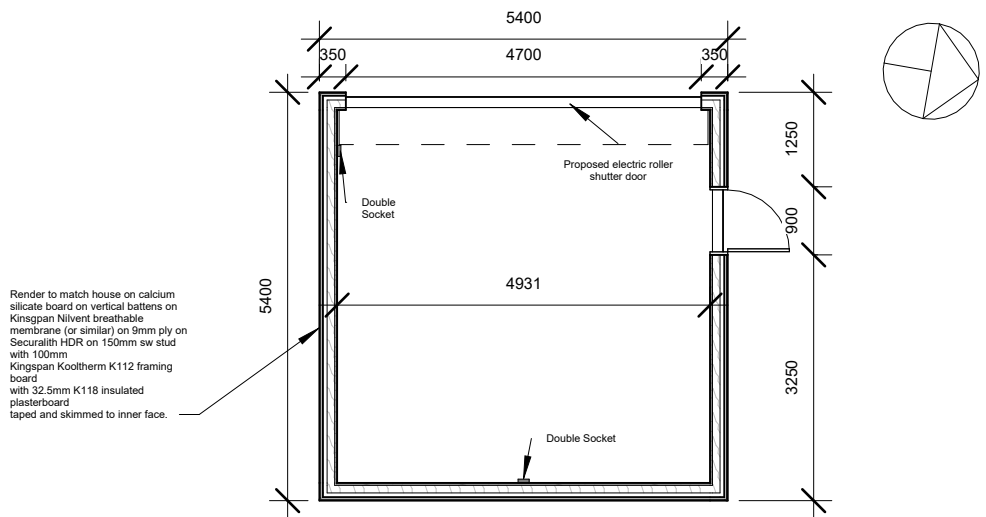


1 Ground Floor
1 : 100

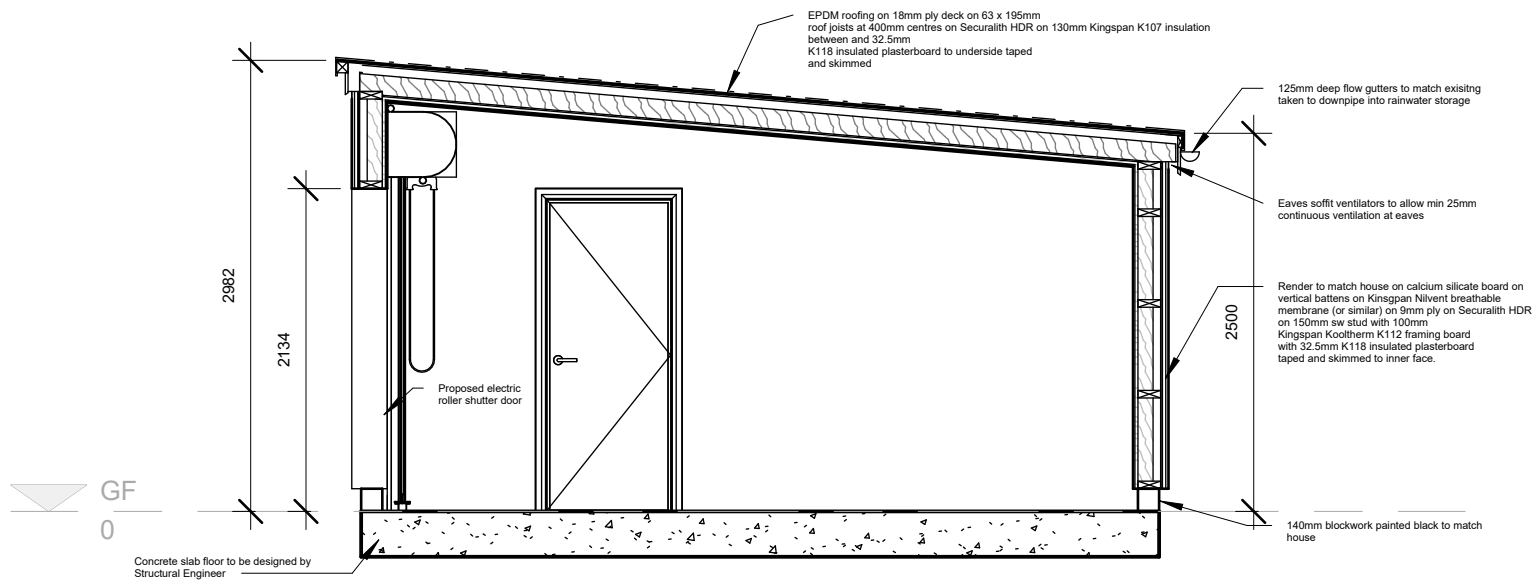


2 Section A
1 : 50

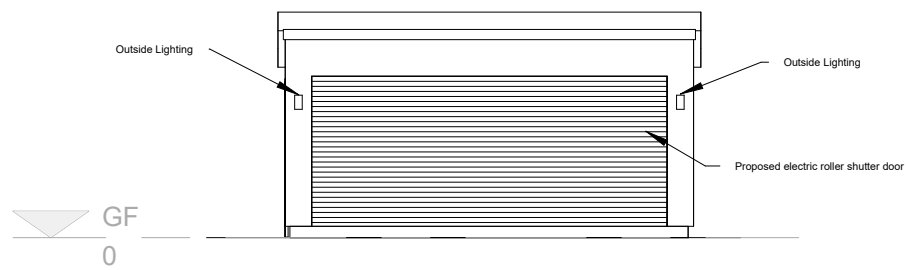


3 West Elevation
1 : 100

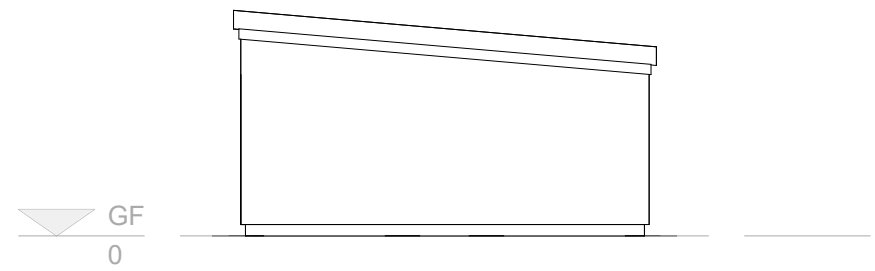


4 South Elevation
1 : 100

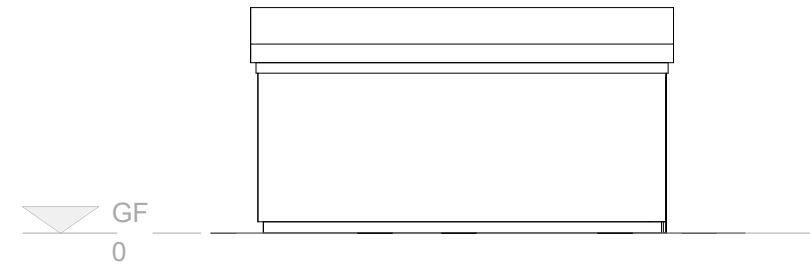

5 East Elevation
1 : 100

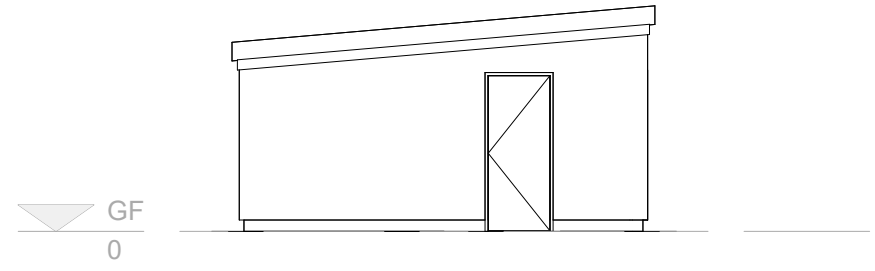

6 North Elevation
1 : 100

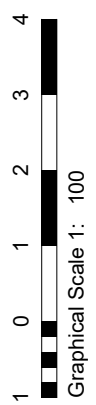

DO NOT SCALE