



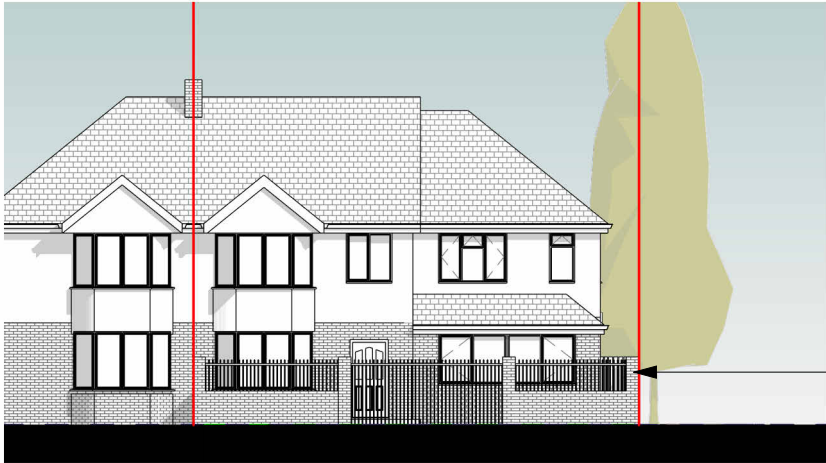

PROPOSED 1800MM HIGH GARDEN WALL TO FRONT & PART SIDE PERIMETER OF PROPERTY TO MATCH 277 LODDON BRIDGE ROAD.


1 **PROPOSED SITE ELEVATION (LODDON BRIDGE RD)**
1 : 200

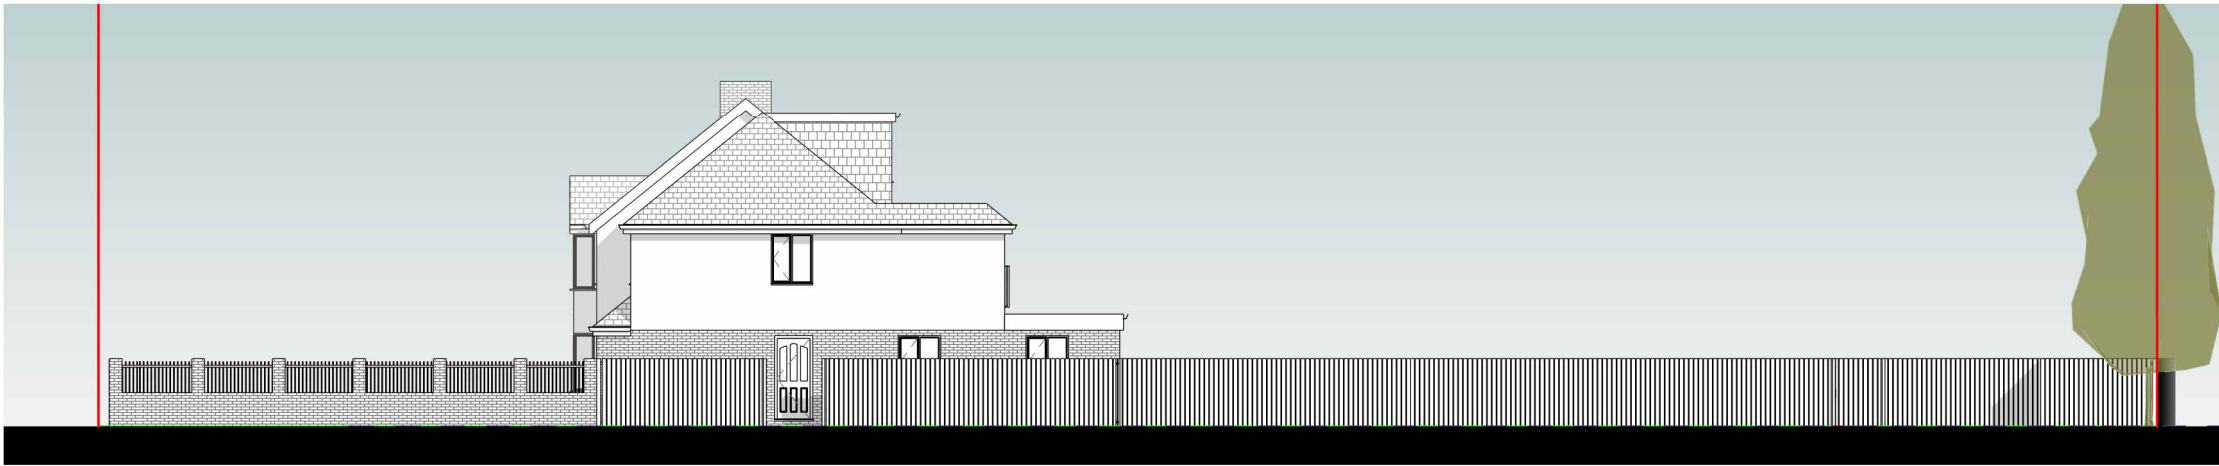

2 **PROPOSED SITE ELEVATION (COBHAM ROAD)**
1 : 200

GENERAL NOTES:

1. THIS DRAWING IS COPYRIGHT AND MUST NOT BE RE-PRODUCED IN WHOLE OR IN PART WITHOUT WRITTEN PERMISSION OF ASARCH LTD.
 2. THIS DRAWING REPRESENTS DESIGN INTENT AND CONCEPT ONLY, HENCE IT CAN BE SCALED FOR PLANNING PURPOSES ONLY.
 3. THIS DOCUMENT AND ALL ASSOCIATED DOCUMENTS ARE PREPARED FOR SPECIFIC SITE AND EVENT, AND INCORPORATE CALCULATIONS AND MEASUREMENTS AVAILABLE FROM THE CLIENT AT THE TIME OF DRAFTING.
 4. THE RECIPIENT AGREES TO PROTECT THE CONTENTS FROM DISTRIBUTION AND DISSEMINATION EXCEPT AS REQUIRED FOR THE SPECIFIC EVENT NAMED, WITHOUT THE WRITTEN PERMISSION OF THE DESIGNER.
 5. USE OF THIS DESIGN IS GRANTED TO THE CLIENT FOR THE SPECIFIC AND NAMED EVENT ONLY.
- ASARCH LTD COPYRIGHT © 2026

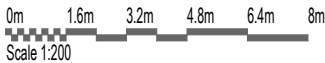

PROJECT NAME
273 Loddon Bridge Road, Woodley, RG4 5BL

DRAWING TITLE
Proposed Site Elevations

PROJECT CODE
25008
PROJECT NO.
25008

SCALE
1 : 200
DATE
23/08/2026

SHARED STATUS
A2 - Planning Approval
DOCUMENT NO.
25008-ASA-ZZ-A-2102

REV. NO.
C01

DRAWN
AS
CHECKED
AS
REVIEWED
AS
APPROVED
AS

