


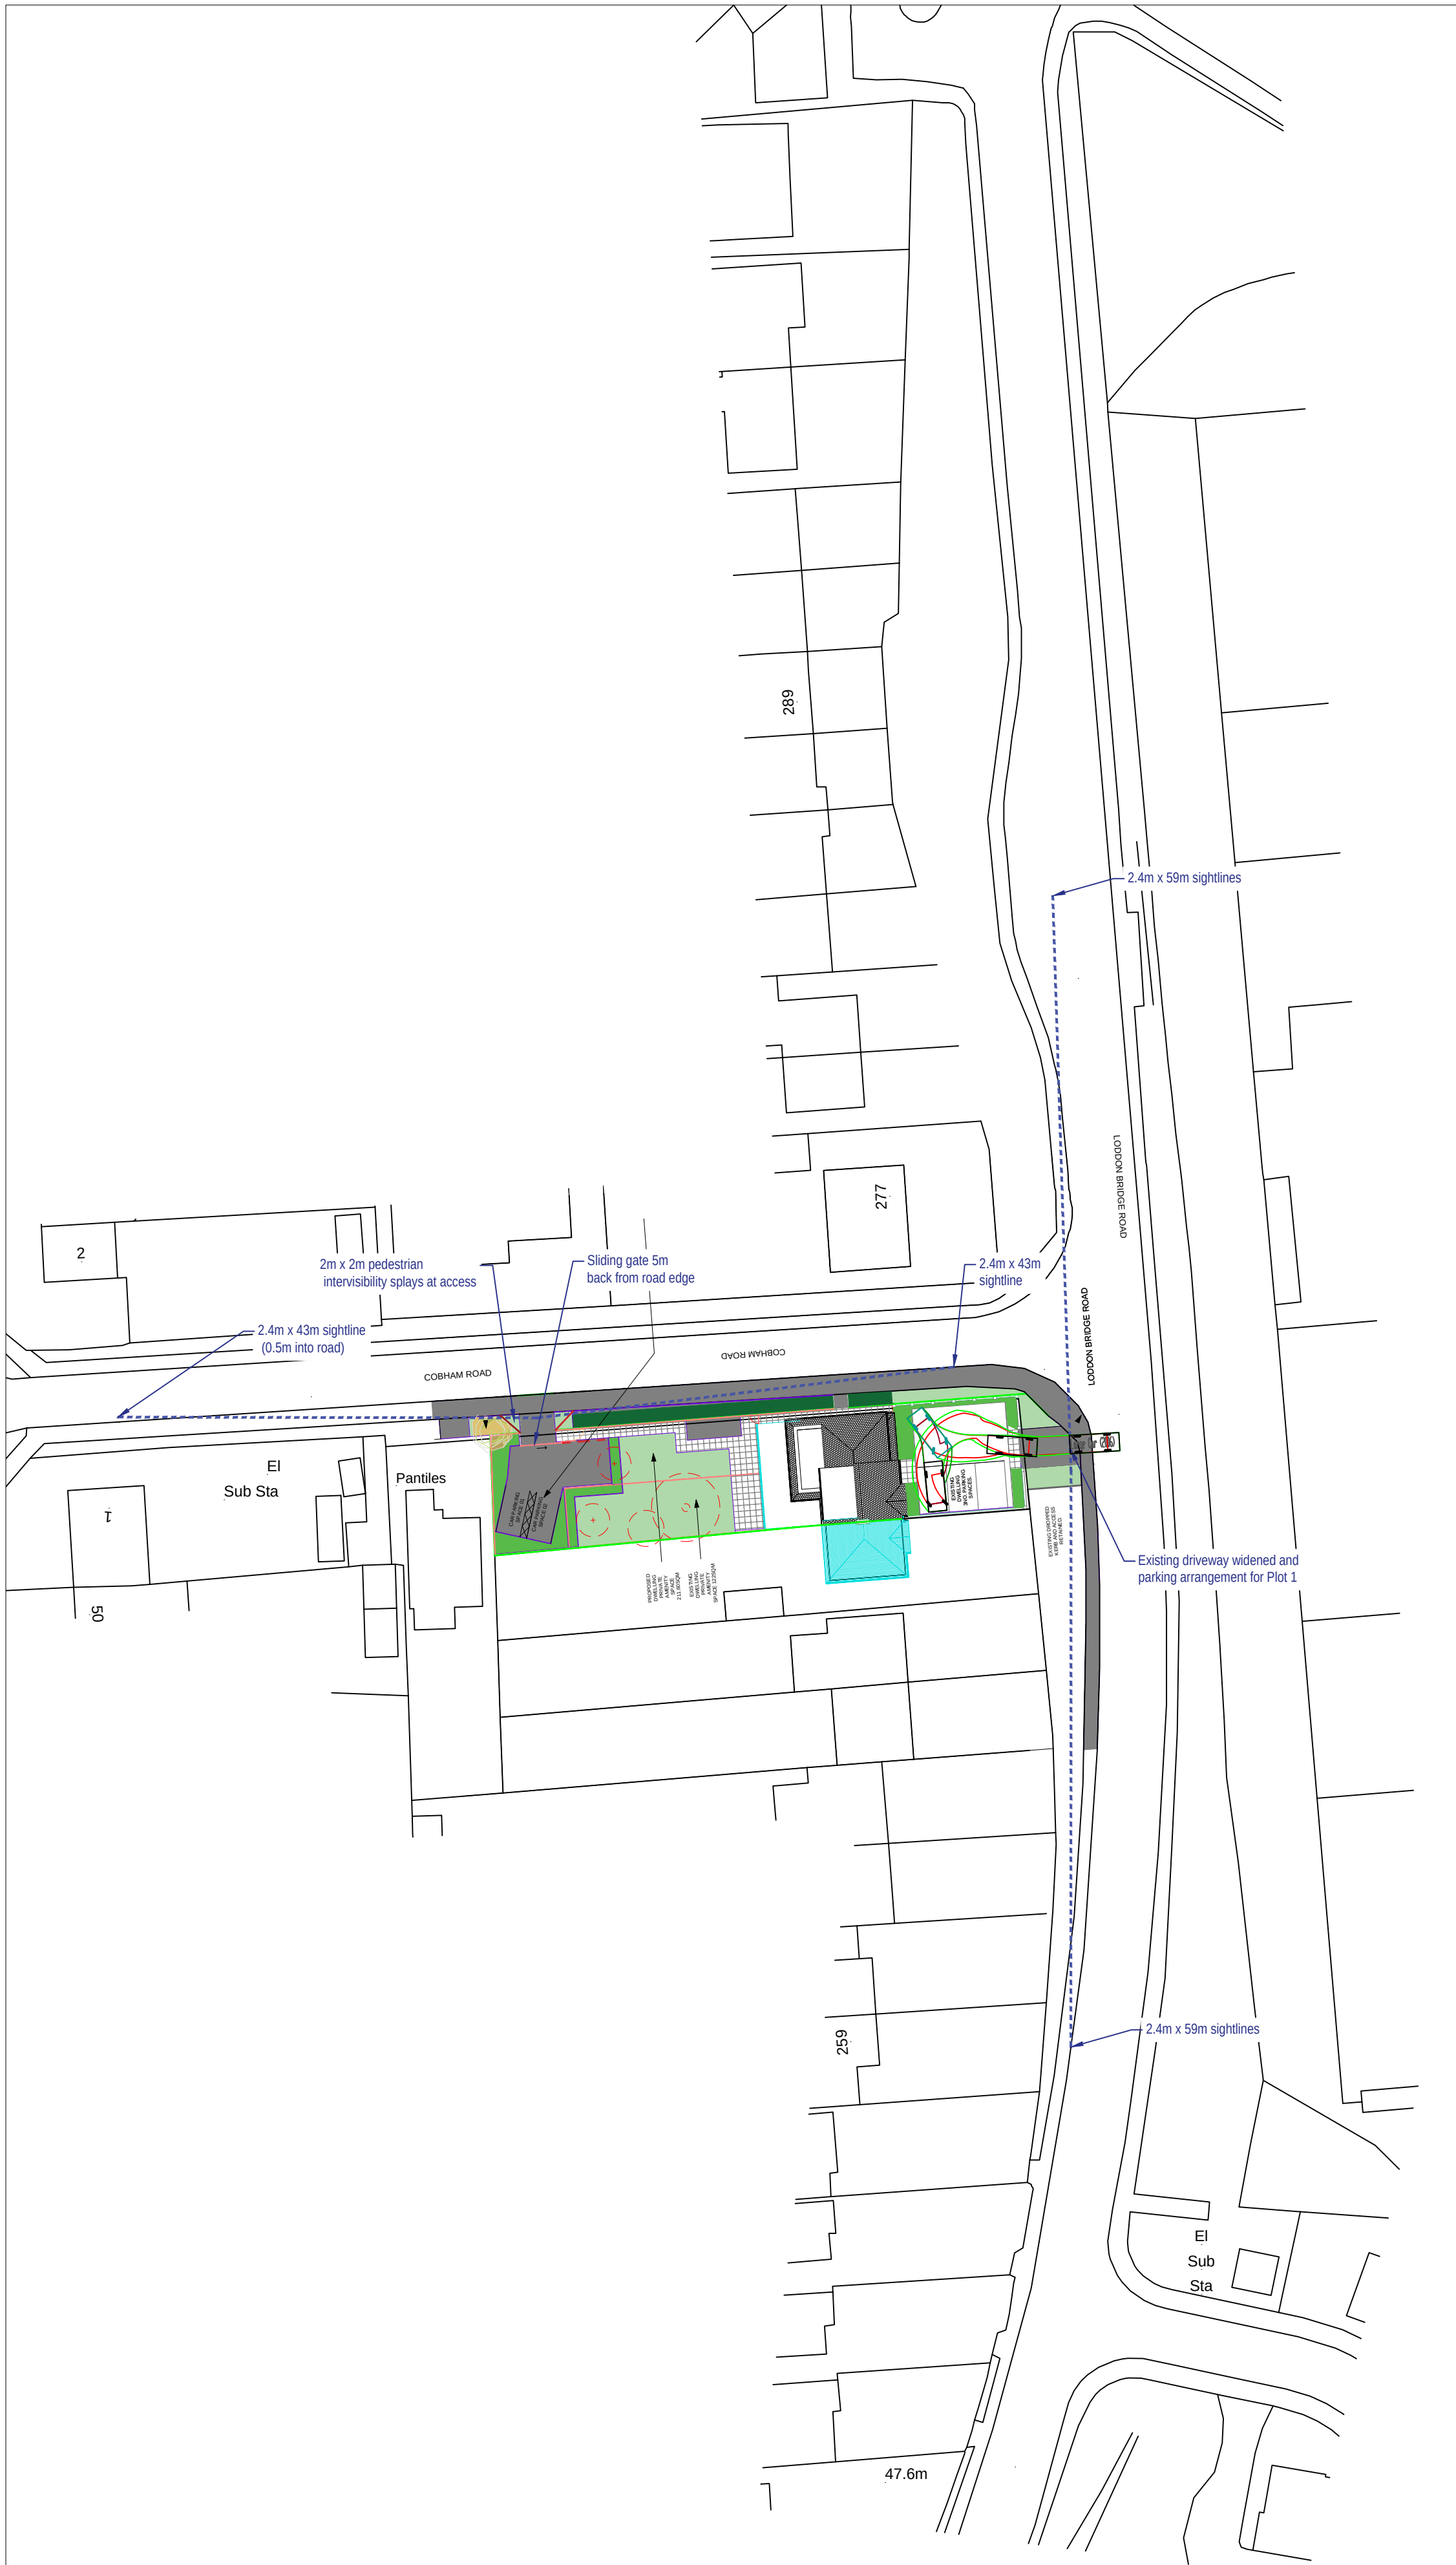


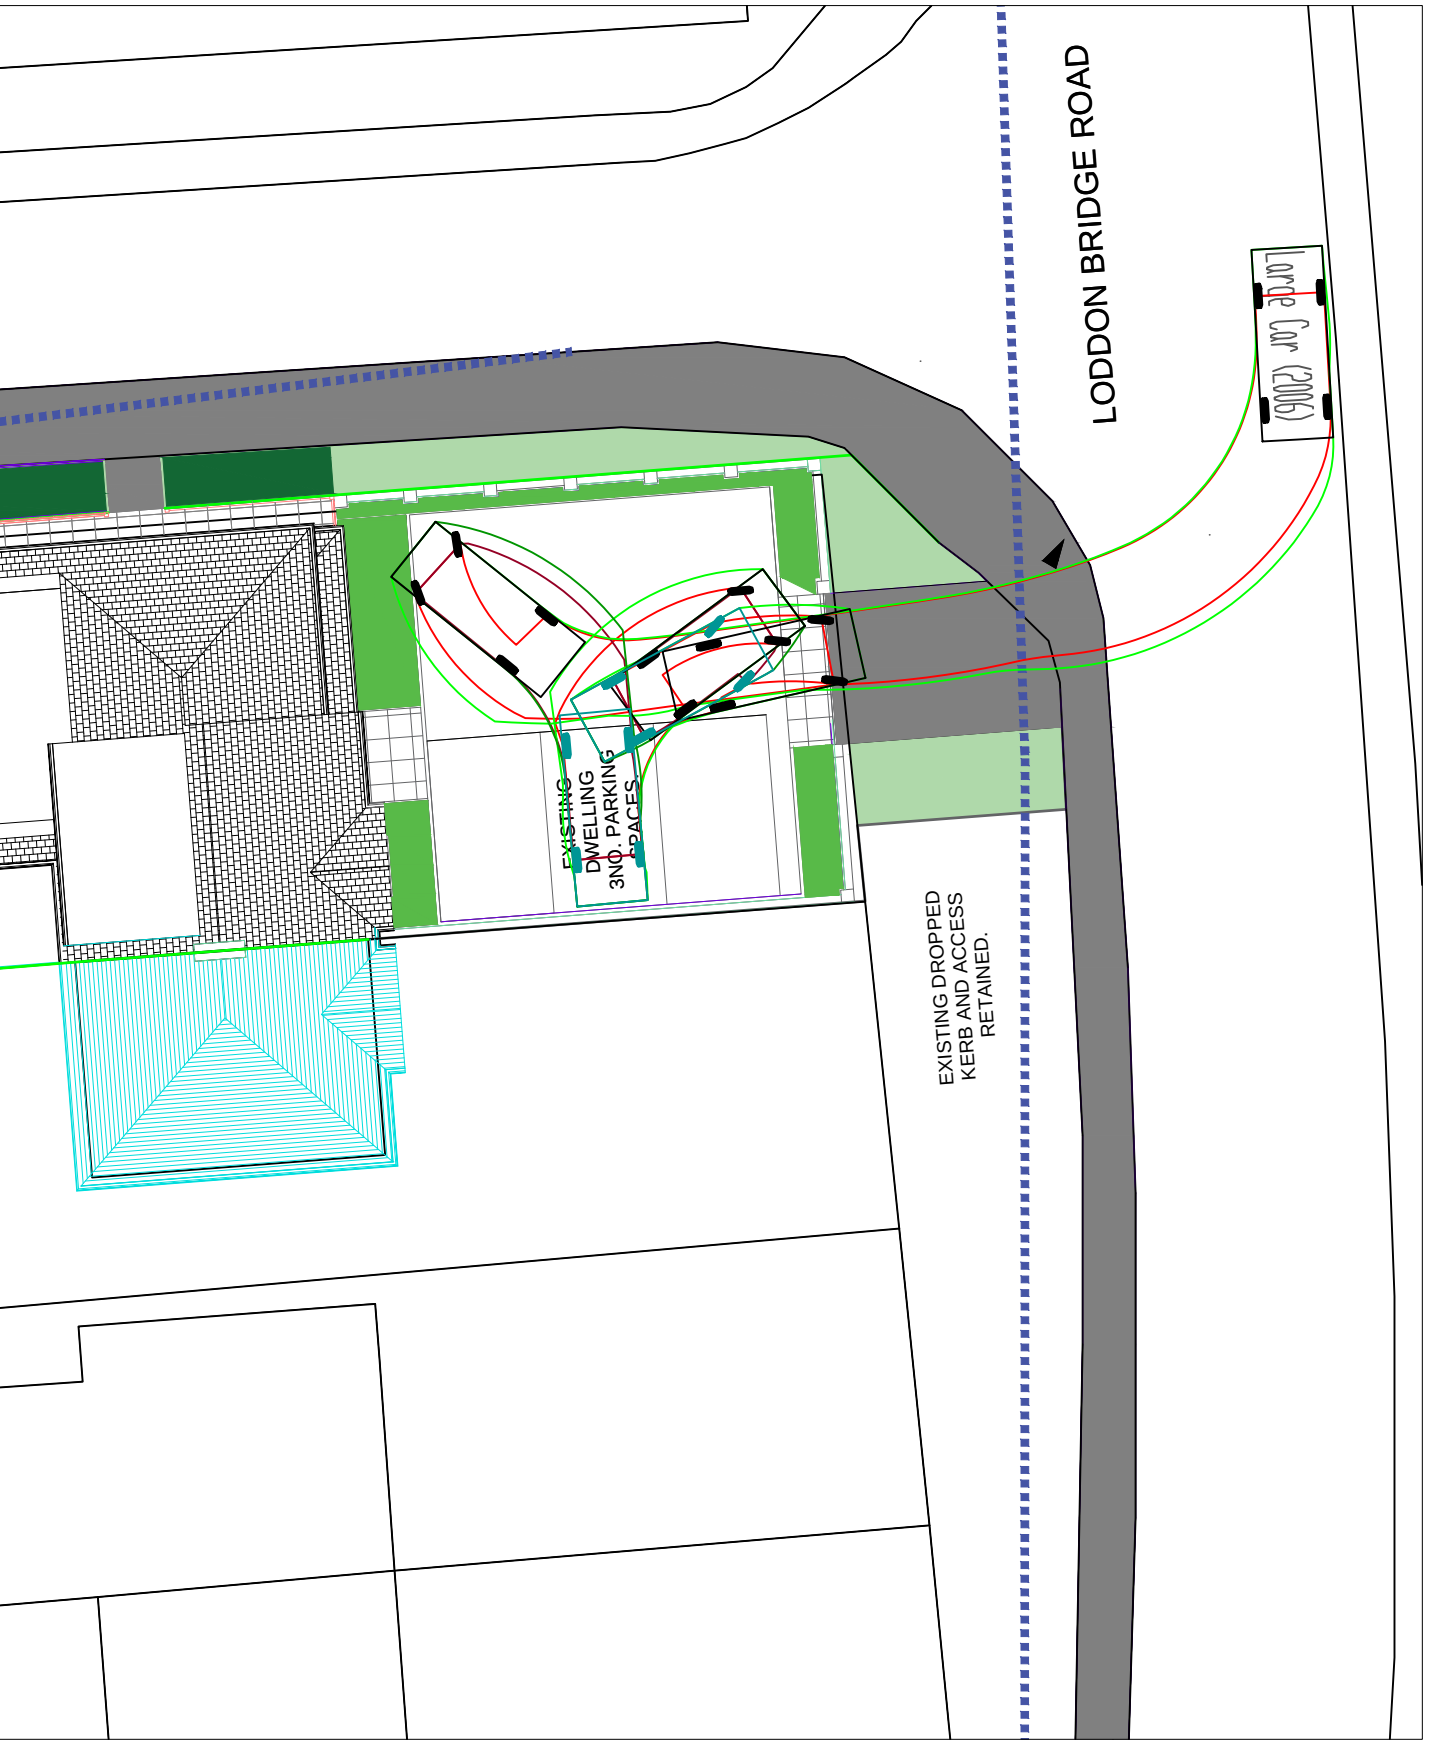

Proposed driveway and parking arrangement for New Dwelling

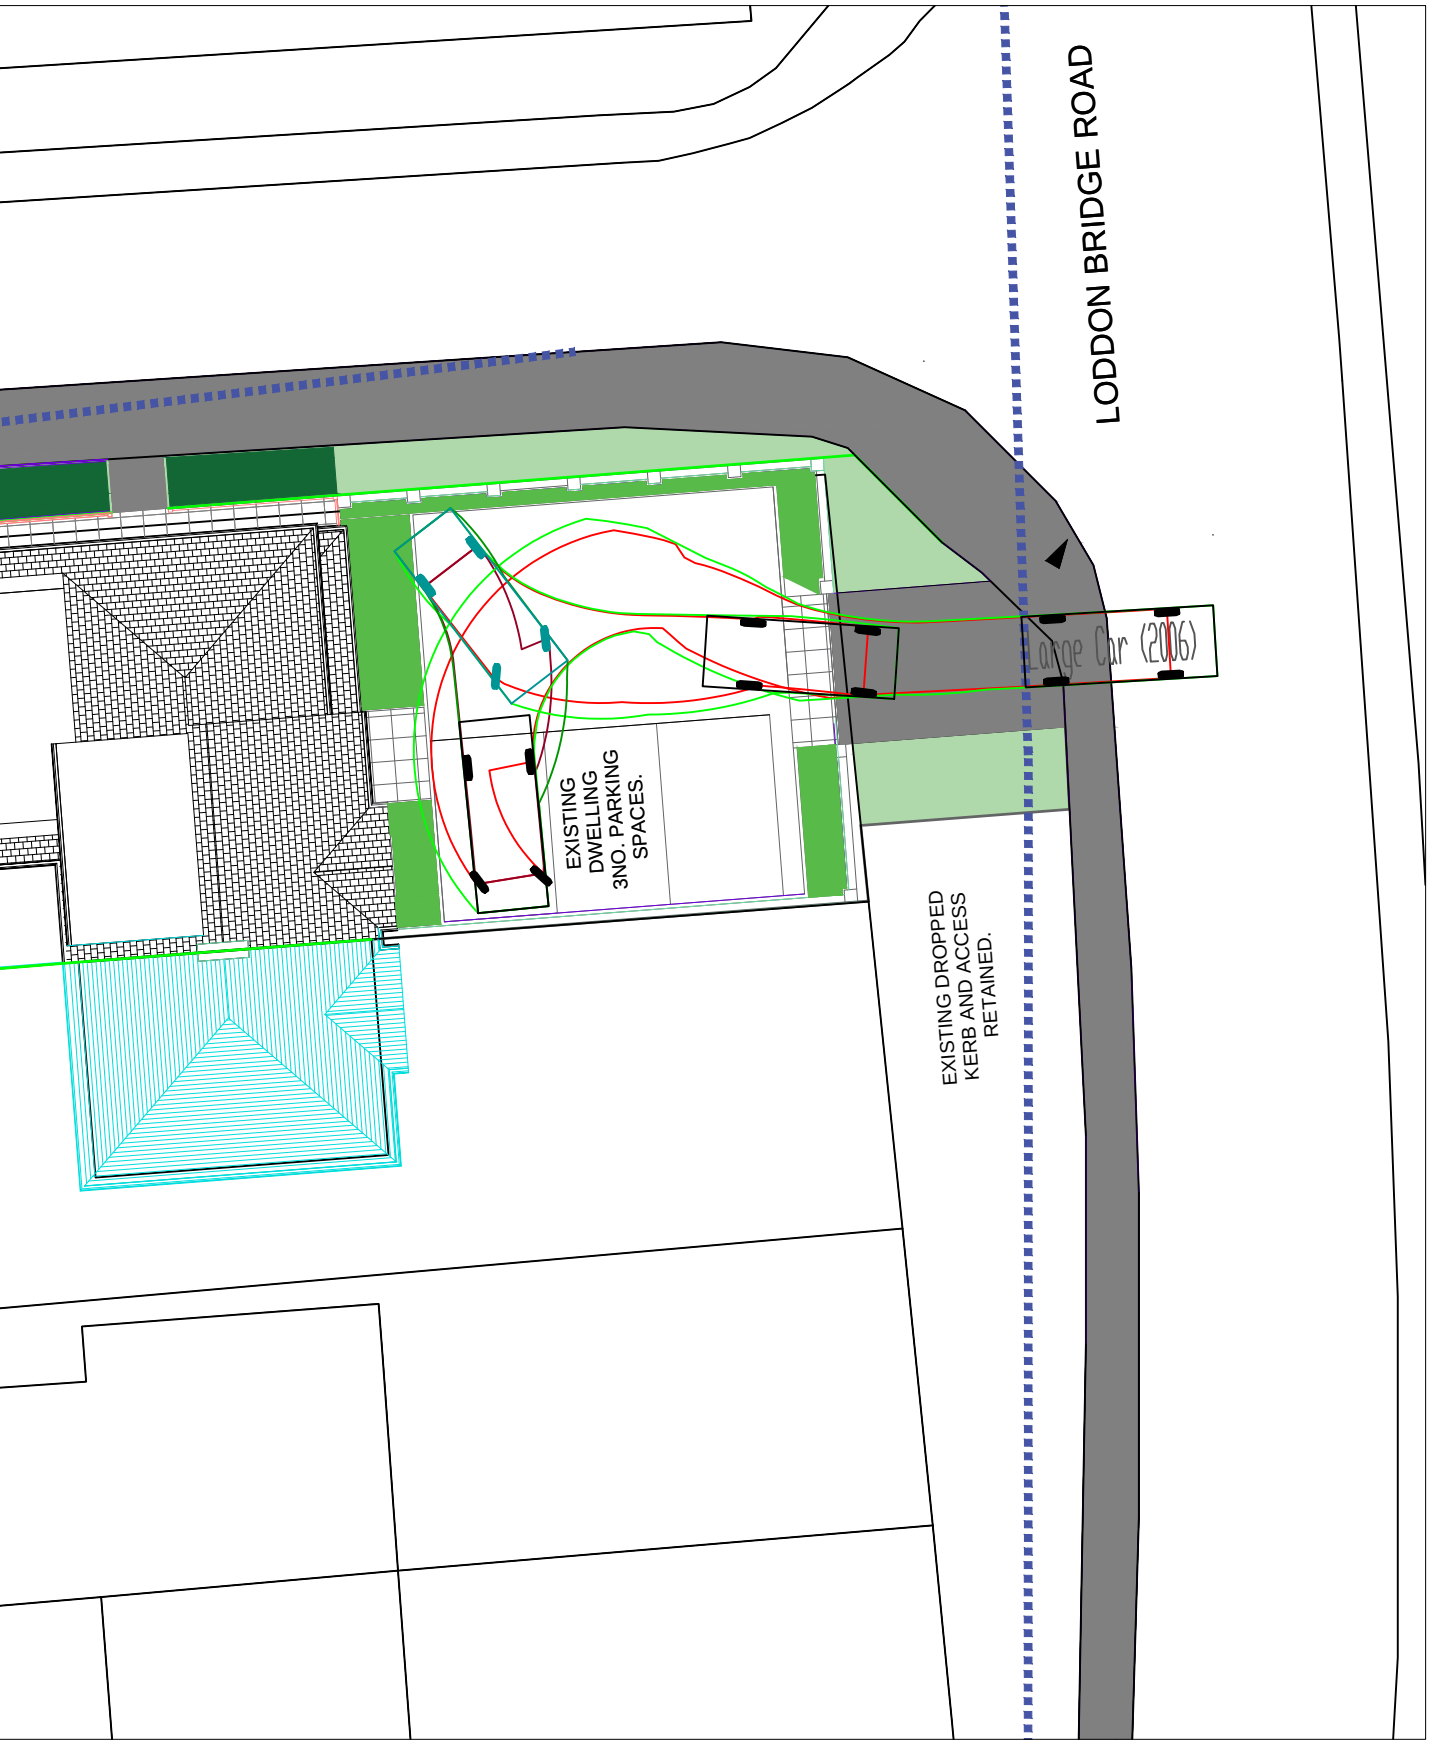

Existing driveway and parking arrangement for Existing Property

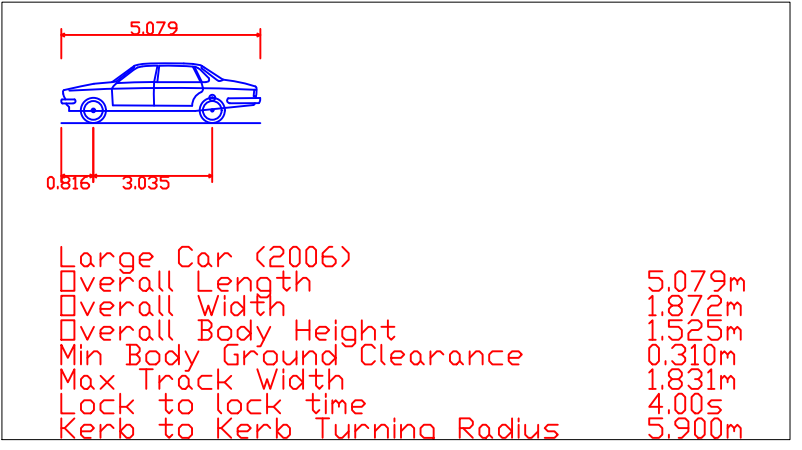

- GENERAL NOTES
- 1.1. THIS DRAWING IS COPYRIGHT AND SHOULD NOT BE REPRODUCED IN WHOLE OR PART WITHOUT THE WRITTEN CONSENT OF CGV TRANSPORT CONSULTANTS LTD.
 - 1.2. DO NOT SCALE FROM THIS DRAWING.
 - 1.3. LOCATIONS OF ALL EXISTING SERVICES ON-SITE TO BE CONFIRMED & PROVIDED TO THE ENGINEER PRIOR TO COMMENCEMENT OF WORKS.
 - 1.4. THIS DRAWING IS TO BE READ IN CONJUNCTION WITH ALL RELEVANT CGV TRANSPORT CONSULTANTS LTD DRAWINGS & SPECIFICATIONS.

P4	WIDENED DRIVEWAY	27.08.26	CV
P3	PED_VIS_SPLAY_ADDED	17.07.26	CV
P2	AMENDED PARKING	16.06.26	CV
P1	FIRST-ISSUE	01.04.26	CV
Rev.	Amendments	Date	By

CGV Transport Consultants Ltd
TRANSPORT PLANNING & HIGHWAY ENGINEERING
Website: www.CGVtransportconsultantsltd.co.uk
Email: info@CGVCivils.co.uk

Client
MR BHOGAL

Project
**273 LODDON BRIDGE ROAD,
WOODLEY, RG5 4BL**

Drawing
SIGHTLINES AND SWEEP PATHS

Scales 1:500 & 1:200 At original size A1

Drawn CV
Date APRIL 2026
Checked DB

Status
PRELIMINARY

Drawing No. **CGV-1210-101** Rev. **P4**