
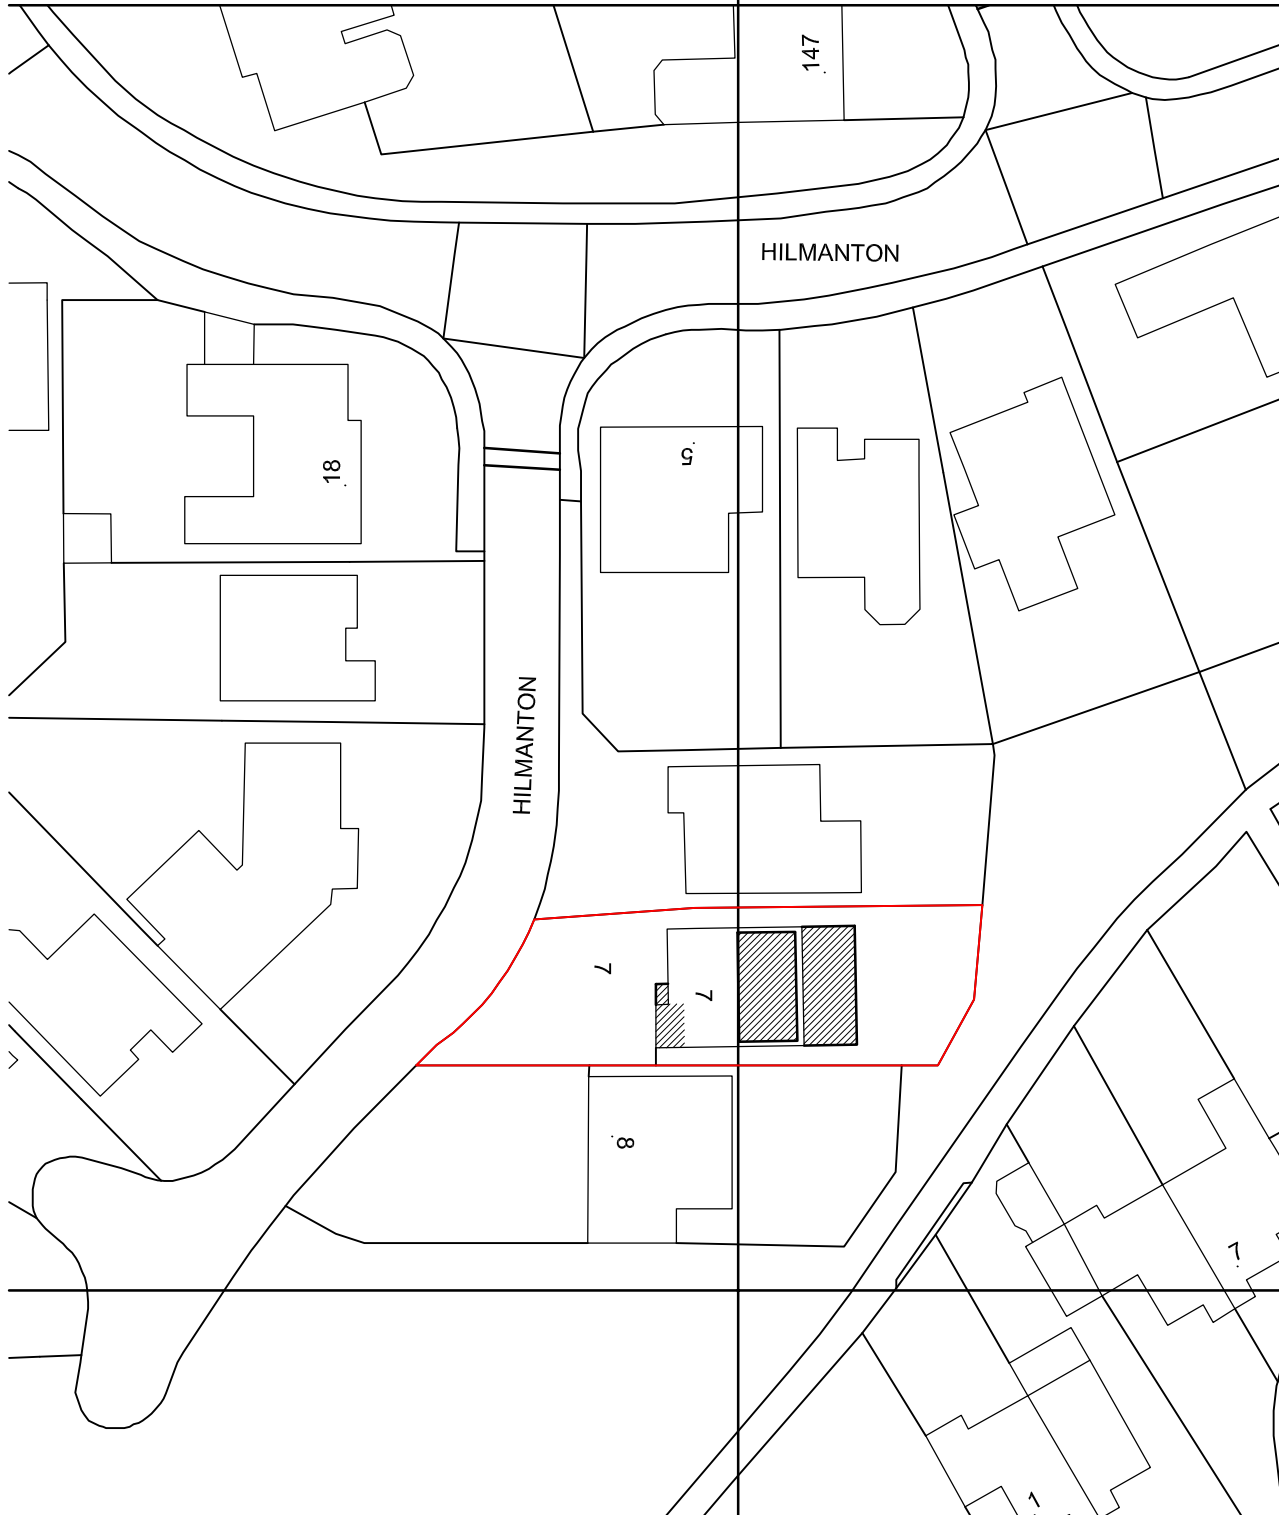


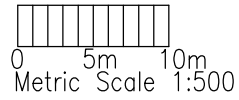

JOB
TITLE 7 HILMANTON, EARLEY, READING, RG6 4HN

DRG.
TITLE BLOCK PLAN

DRAWN

CHECKED

DATE

SEPT 24

SCALE

1:500

DRG. No

AS00324-BP01 REV D

RRS Designs
Architectural & Planning Services

Mobile- 07964326643
Email- amar@rrsdesigns.co.uk
Website- www.rrsdesigns.co.uk