



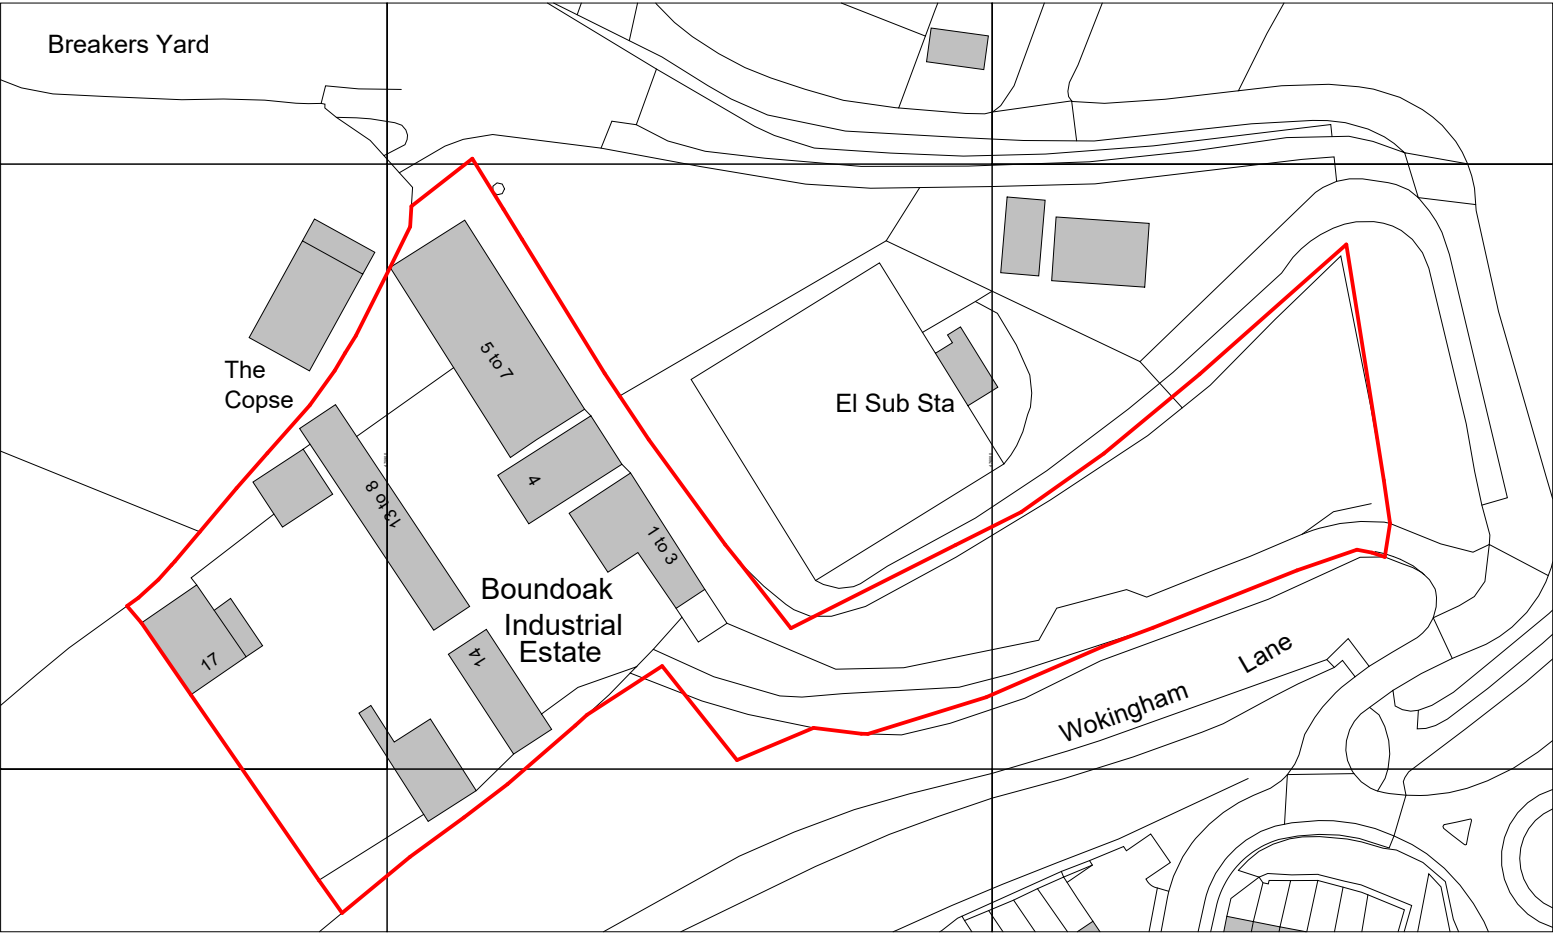

Ordnance Survey, (c) Crown Copyright 2018. All rights reserved. Licence number 100022432

Scale 1:1250

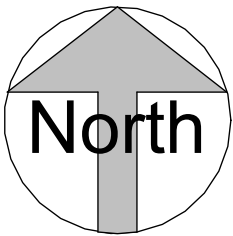

0 50 100 m

Offices
Woking
London
Milton Keynes
Warsaw

Architecture
Planning
Master Planning
Urban Design
Interiors

24 Church St. West
Woking, Surrey,
GU21 6HT

01483 494 350

info@prc-group.com
www.prc-group.com

Revisions:
A ISSUED FOR PLANNING
B ISSUED FOR S73 PLANNING

Drawn / Chkd: Date:
MC/SC 30.04.2020
MC/SC 30.01.2024
MC/SC 19.06.2024

Figured dimensions only are to be used. All dimensions to be checked onsite. Differences between drawings and between drawings and specification or bills of quantities to be reported to the PRC Group. The copyright of the drawings and designs contained therein remains vested in the PRC Group

Client:
MUSKETEERS PROPERTIES LTD

Project:
BOUND OAK INDUSTRIAL ESTATE

Drawing Title:
LOCATION PLAN

Checked by: SC
Scale @ A3: 1 : 1250
Date: 30.04.2020

Job No: 11625
Stage _ Drawing No: PL_001
Rev: B

Construction ☐ Preliminary ☐ Information ☐
Approval ☒ Tender ☐

PRC Architecture & Planning

