
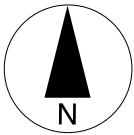
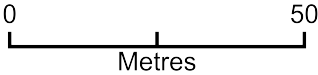


Land at Forest Road, Bin field RG42 4DU

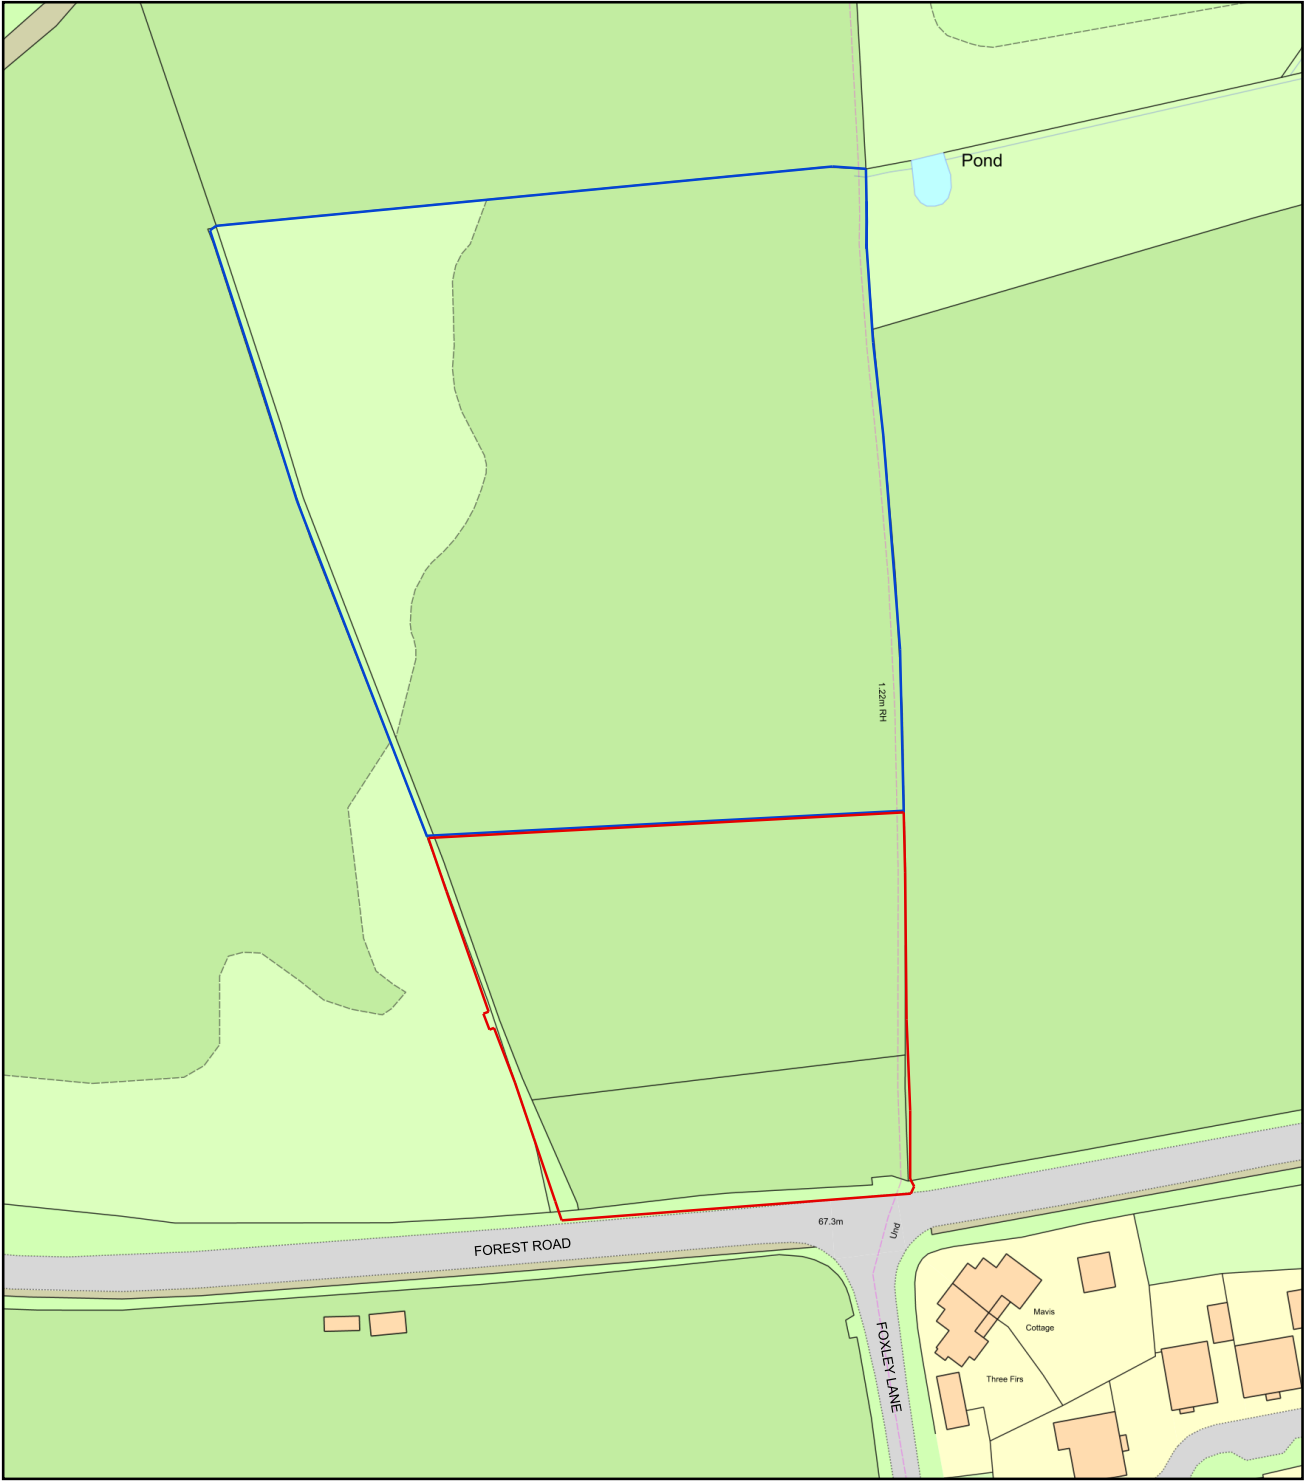

Plan Produced for: Becker Design & Partners
Date Produced: 03/11/25
Plan Reference Number / Project ID: 2541 FU1.0 location
Scale: 1:1250 @ A4