
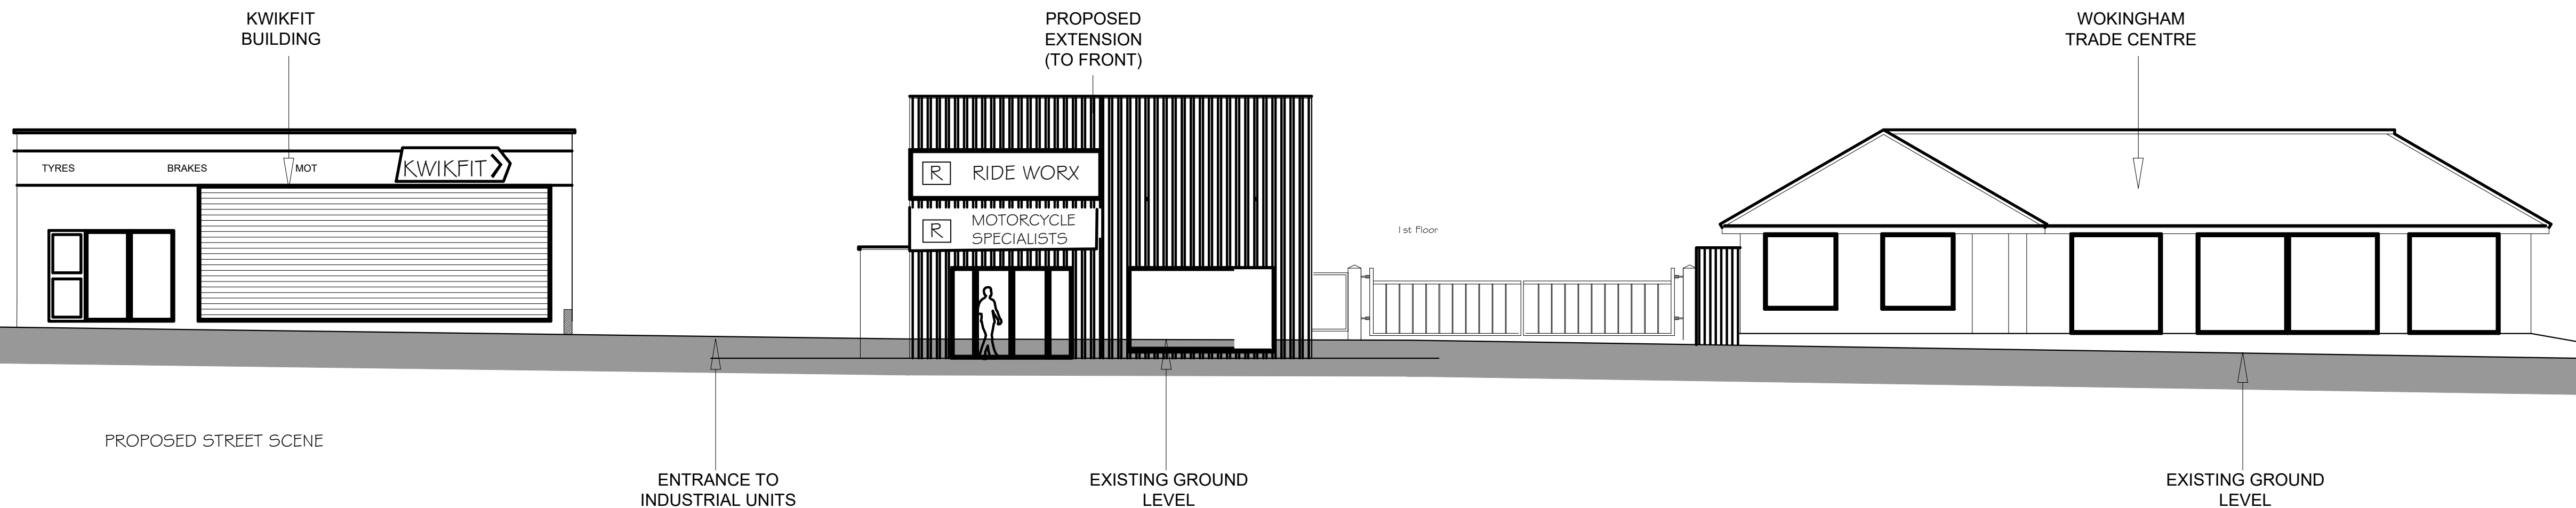
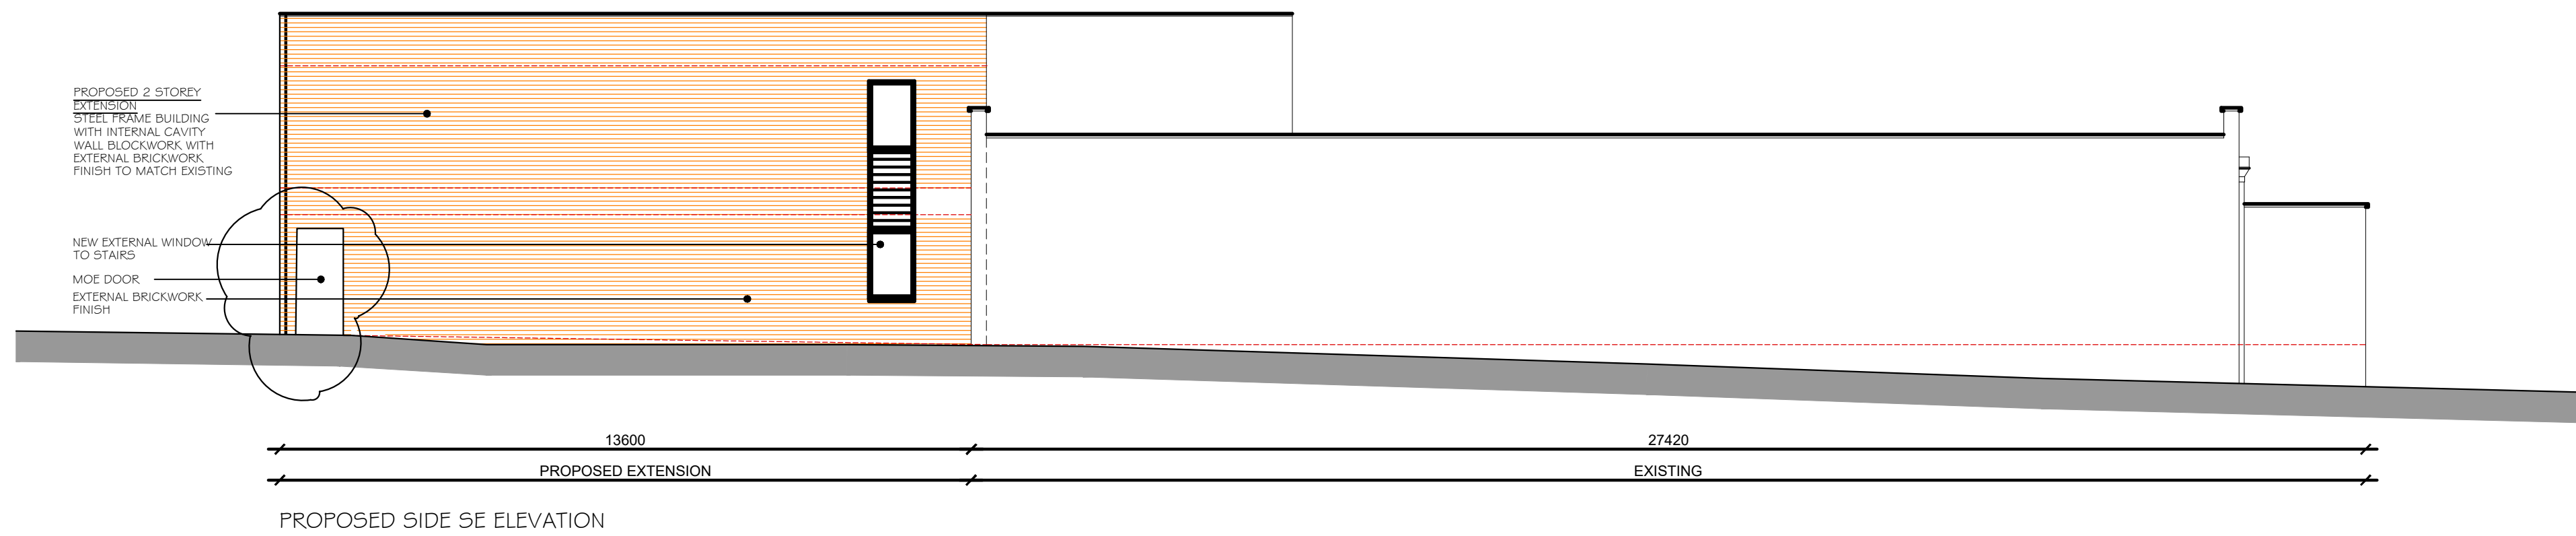
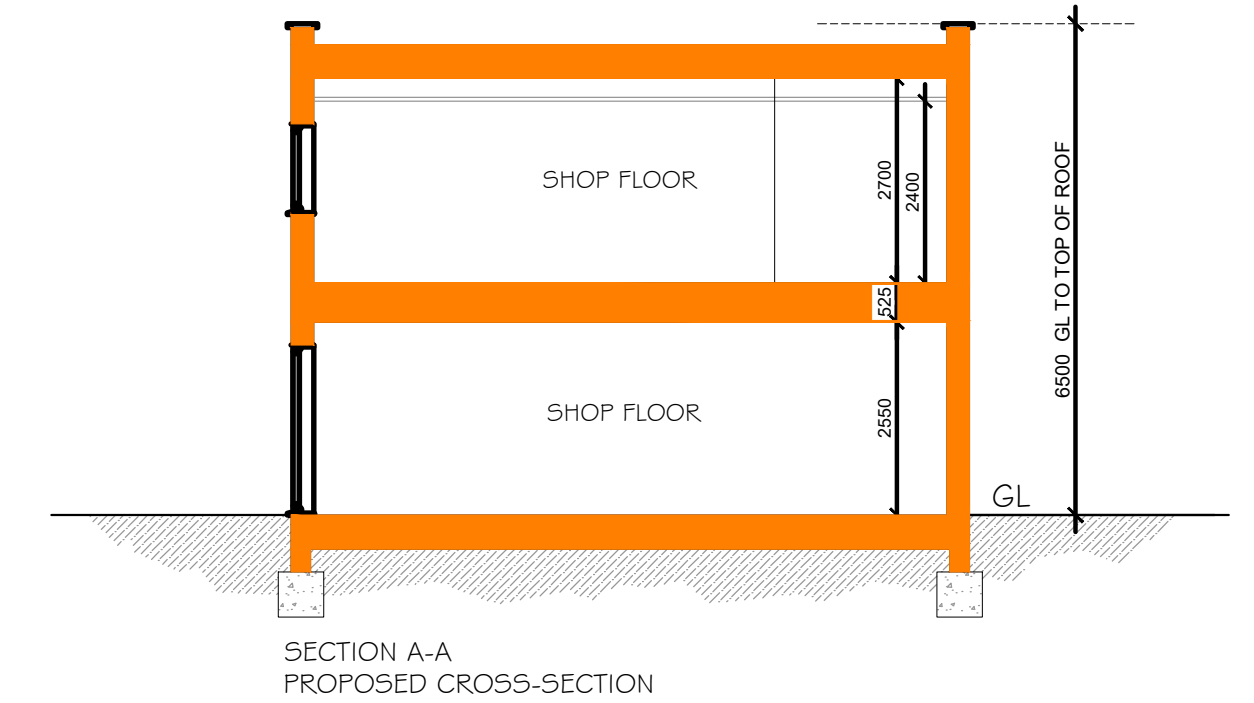
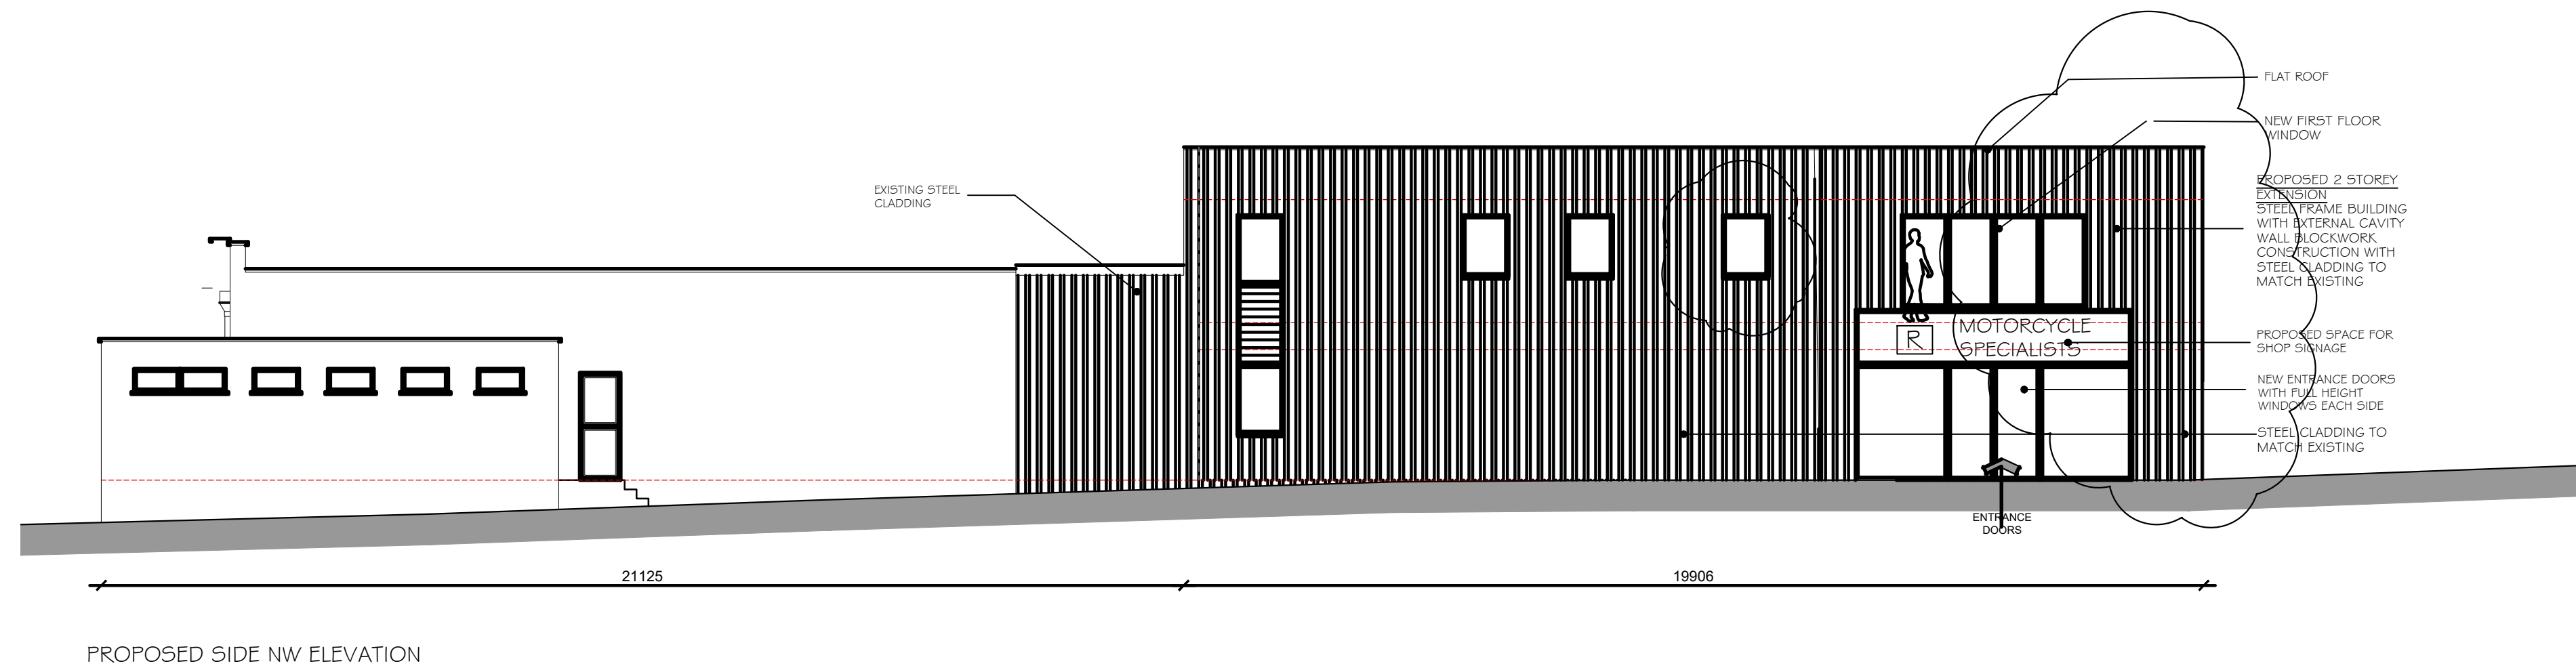
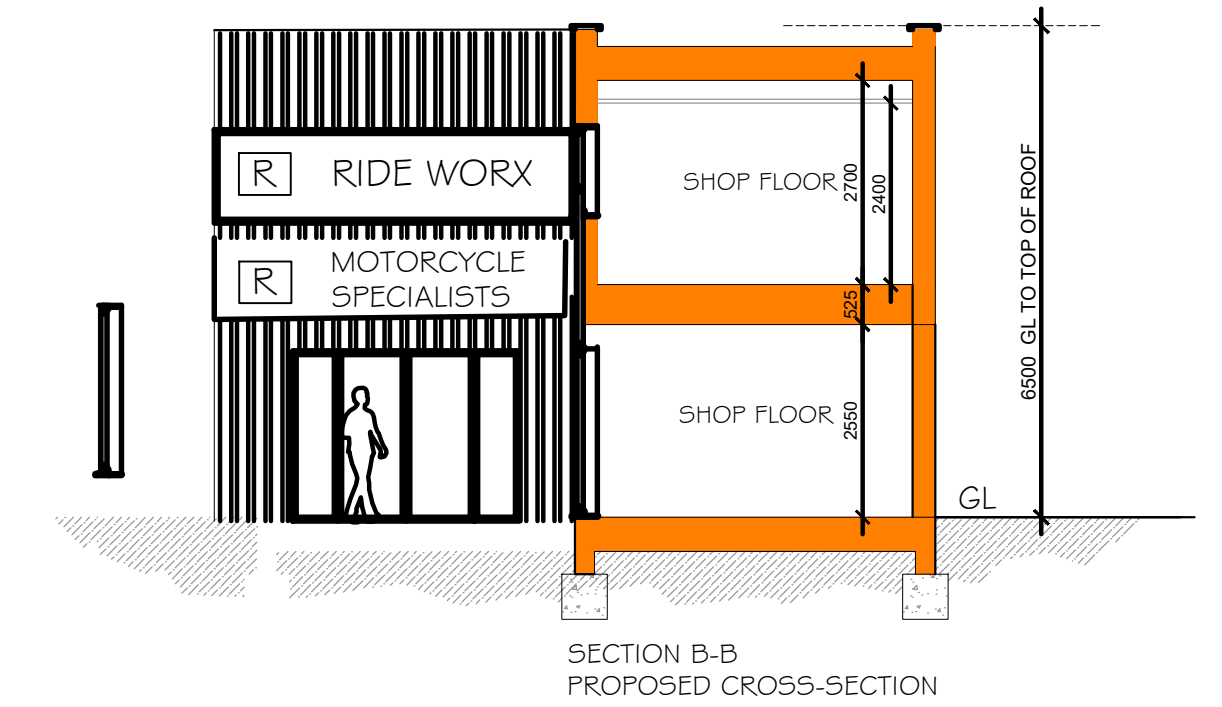
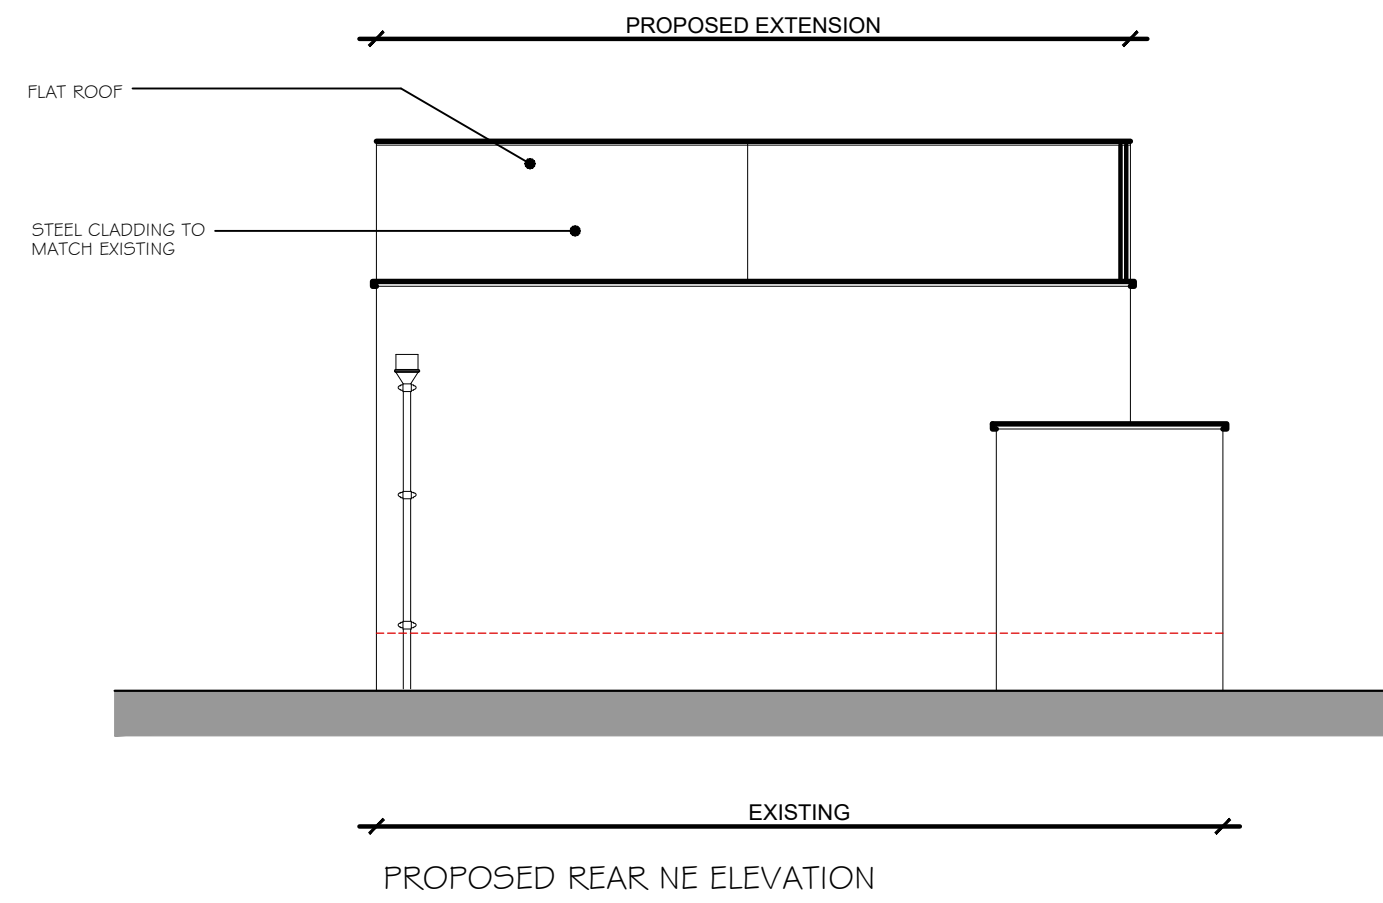


AK
JAN 2026

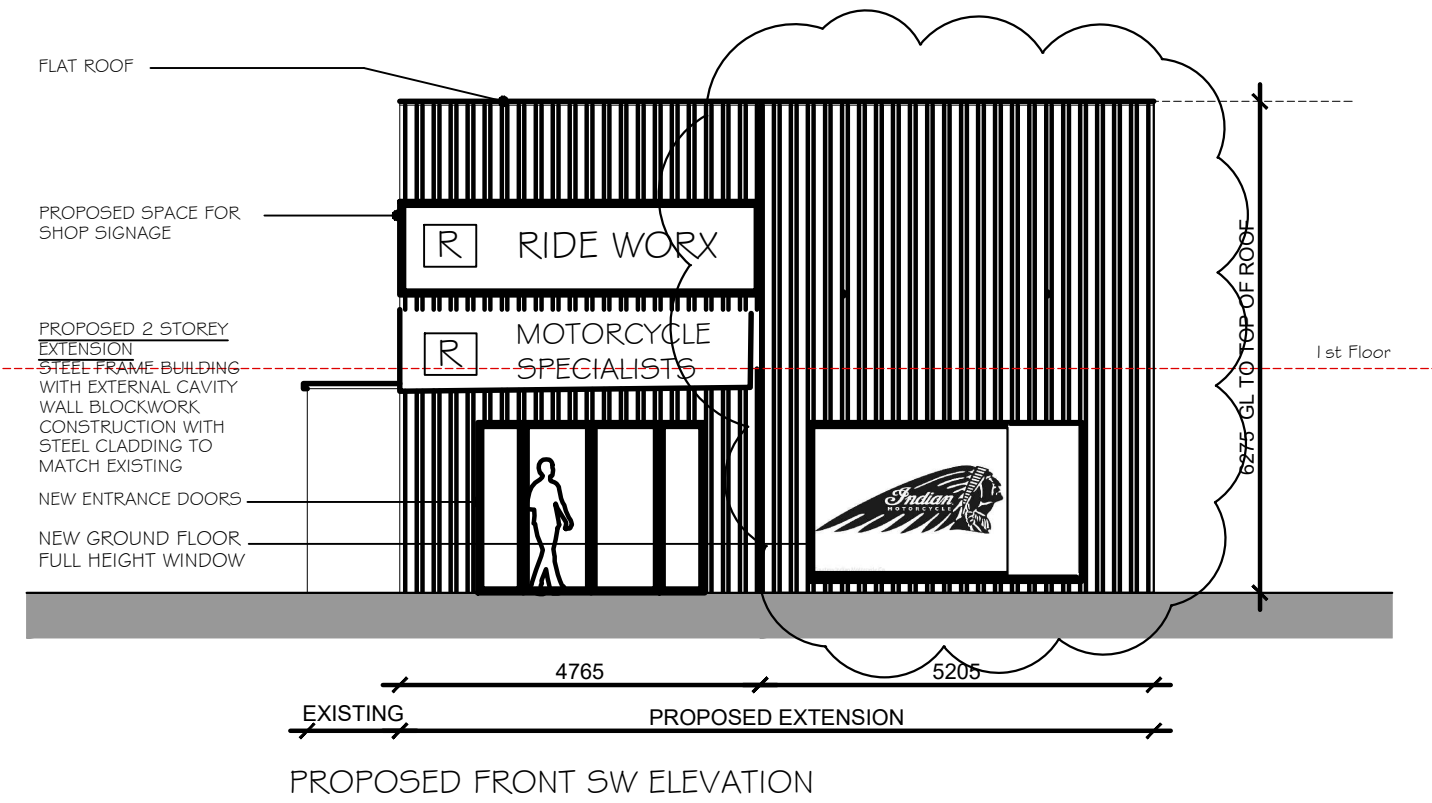

CADCRE8 LTD
ARCHITECTURAL DESIGNERS & PLANNERS
1 Peach Street
Wokingham
RG40 1XJ

BASED ON CADCRE8 LTD
PLANNING APPLICATION DATA

RIDEWORX, UNIT 1 125 READING ROAD, WOKINGHAM

REVISION DATE AMENDMENTS
REV B NMA PLANNING APPLICATION
0 1 2 3 4 5 6 7 8 9 10m
SCALE BAR - 1:100

PROPOSED ELEVATIONS + SECTIONS
PLANNING ISSUE
1:100 @ A1
MATHEWSON WATERS ARCHITECTS
The Old Surgery
Crowle Road · Lambourn
Berkshire · RG17 8NR
enquiries@mw-architects.co.uk
01488 73131
01290 72594
Whitchurch Studio
07240 72692
RIBA #118
Chartered Practice
© MATHEWSON WATERS ARCHITECTS LLP
25112 PL 101B
MW

ALL FIGURED DIMENSIONS ARE TO BE TAKEN IN PREFERENCE TO SCALED DIMENSIONS AND ANY INACCURACIES ARE TO BE REPORTED TO THE ARCHITECT. DIMENSIONS TO BE CHECKED ON SITE BEFORE ANY WORK IS PUT IN HAND OR PREFABRICATED. COPYRIGHT OF THIS DRAWING IS RETAINED BY THE ARCHITECT AND IT MUST NOT BE REPRODUCED WITHOUT THEIR WRITTEN CONSENT.