
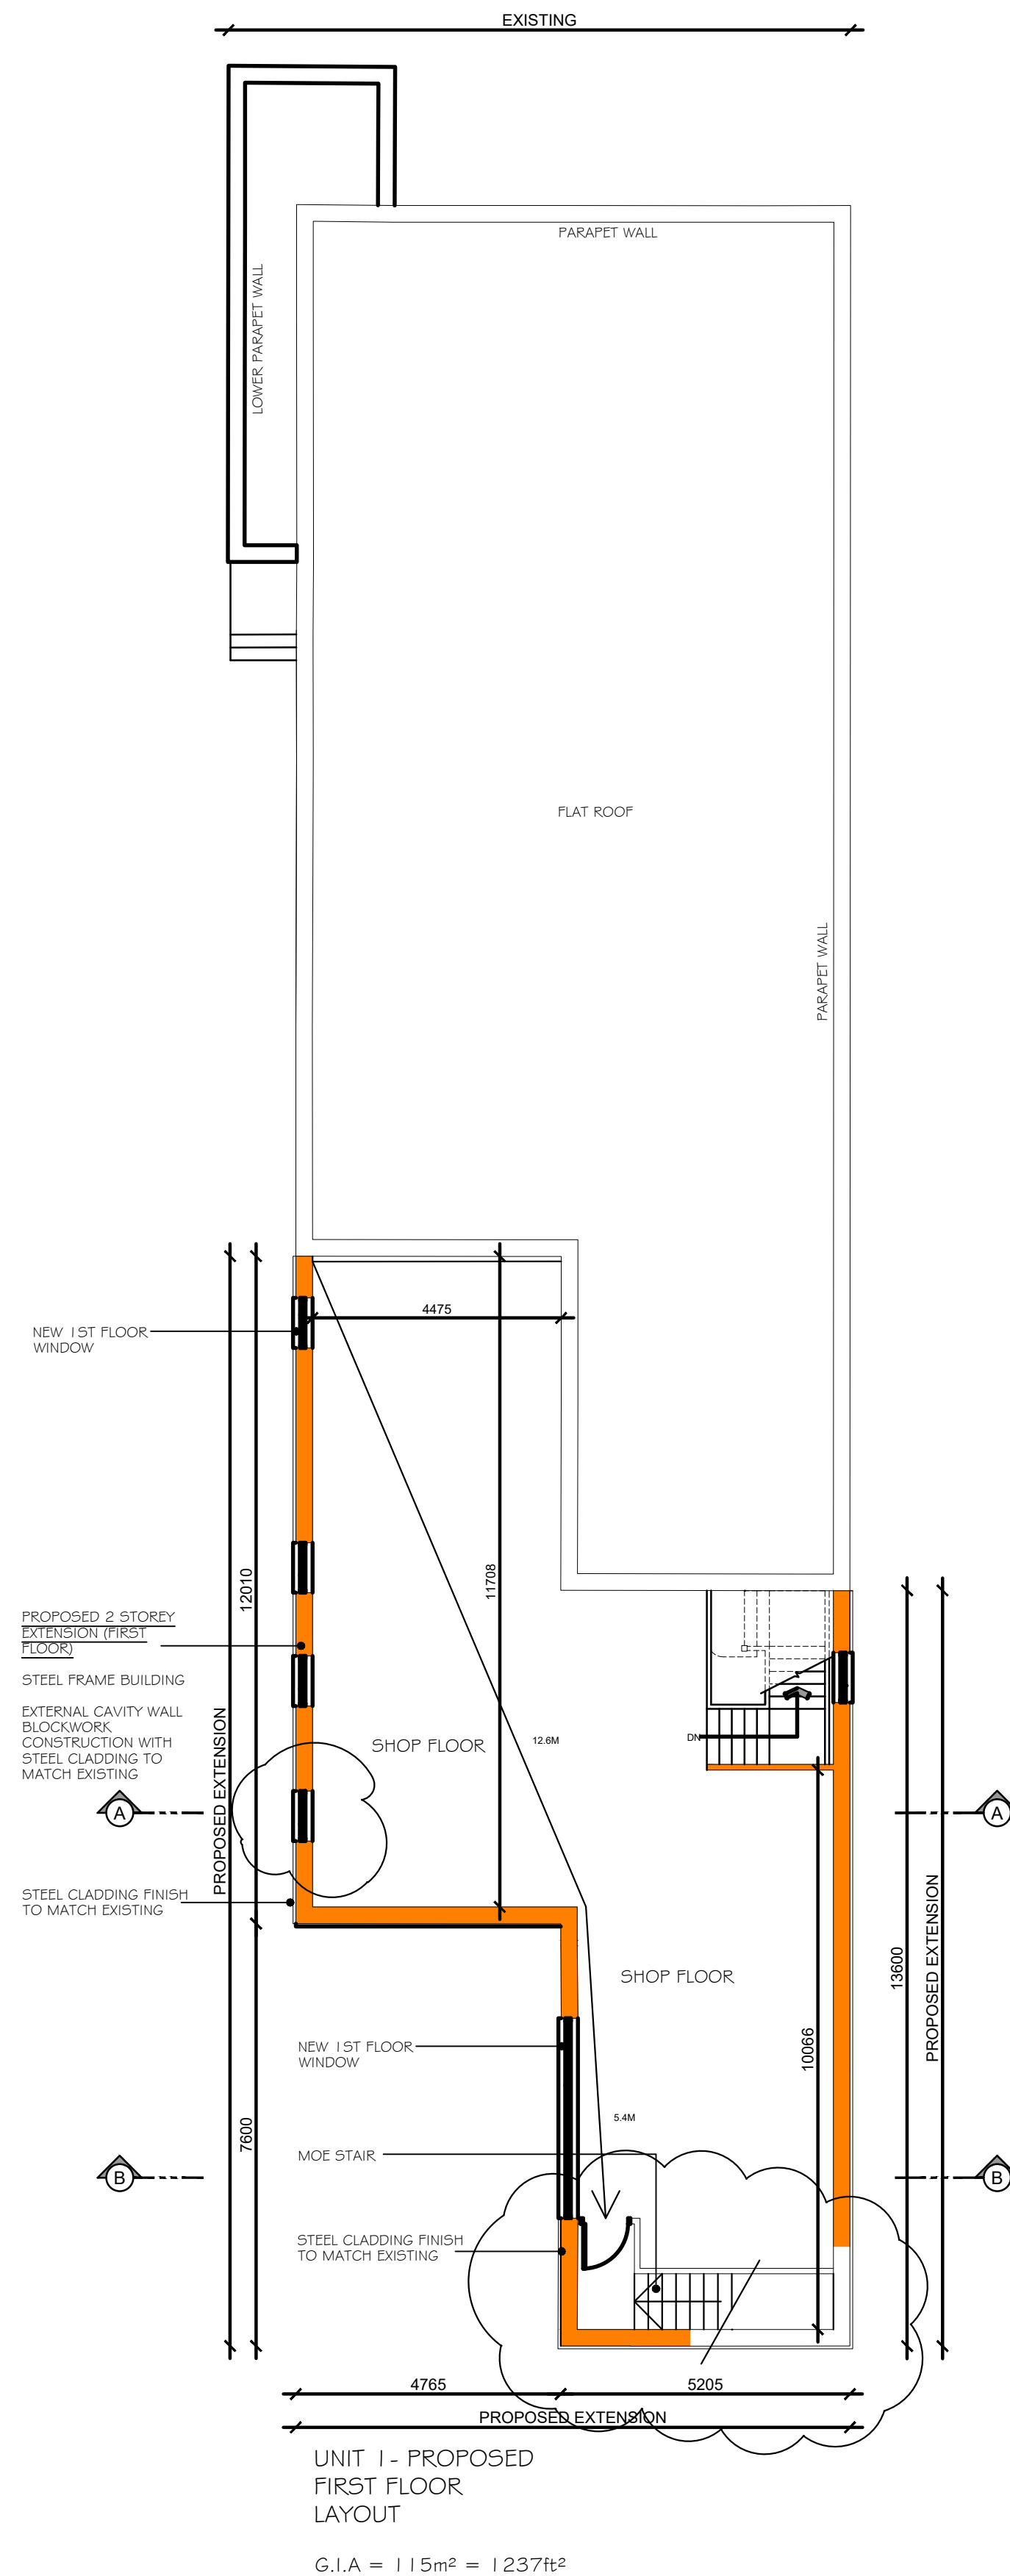


AK
JAN 2026

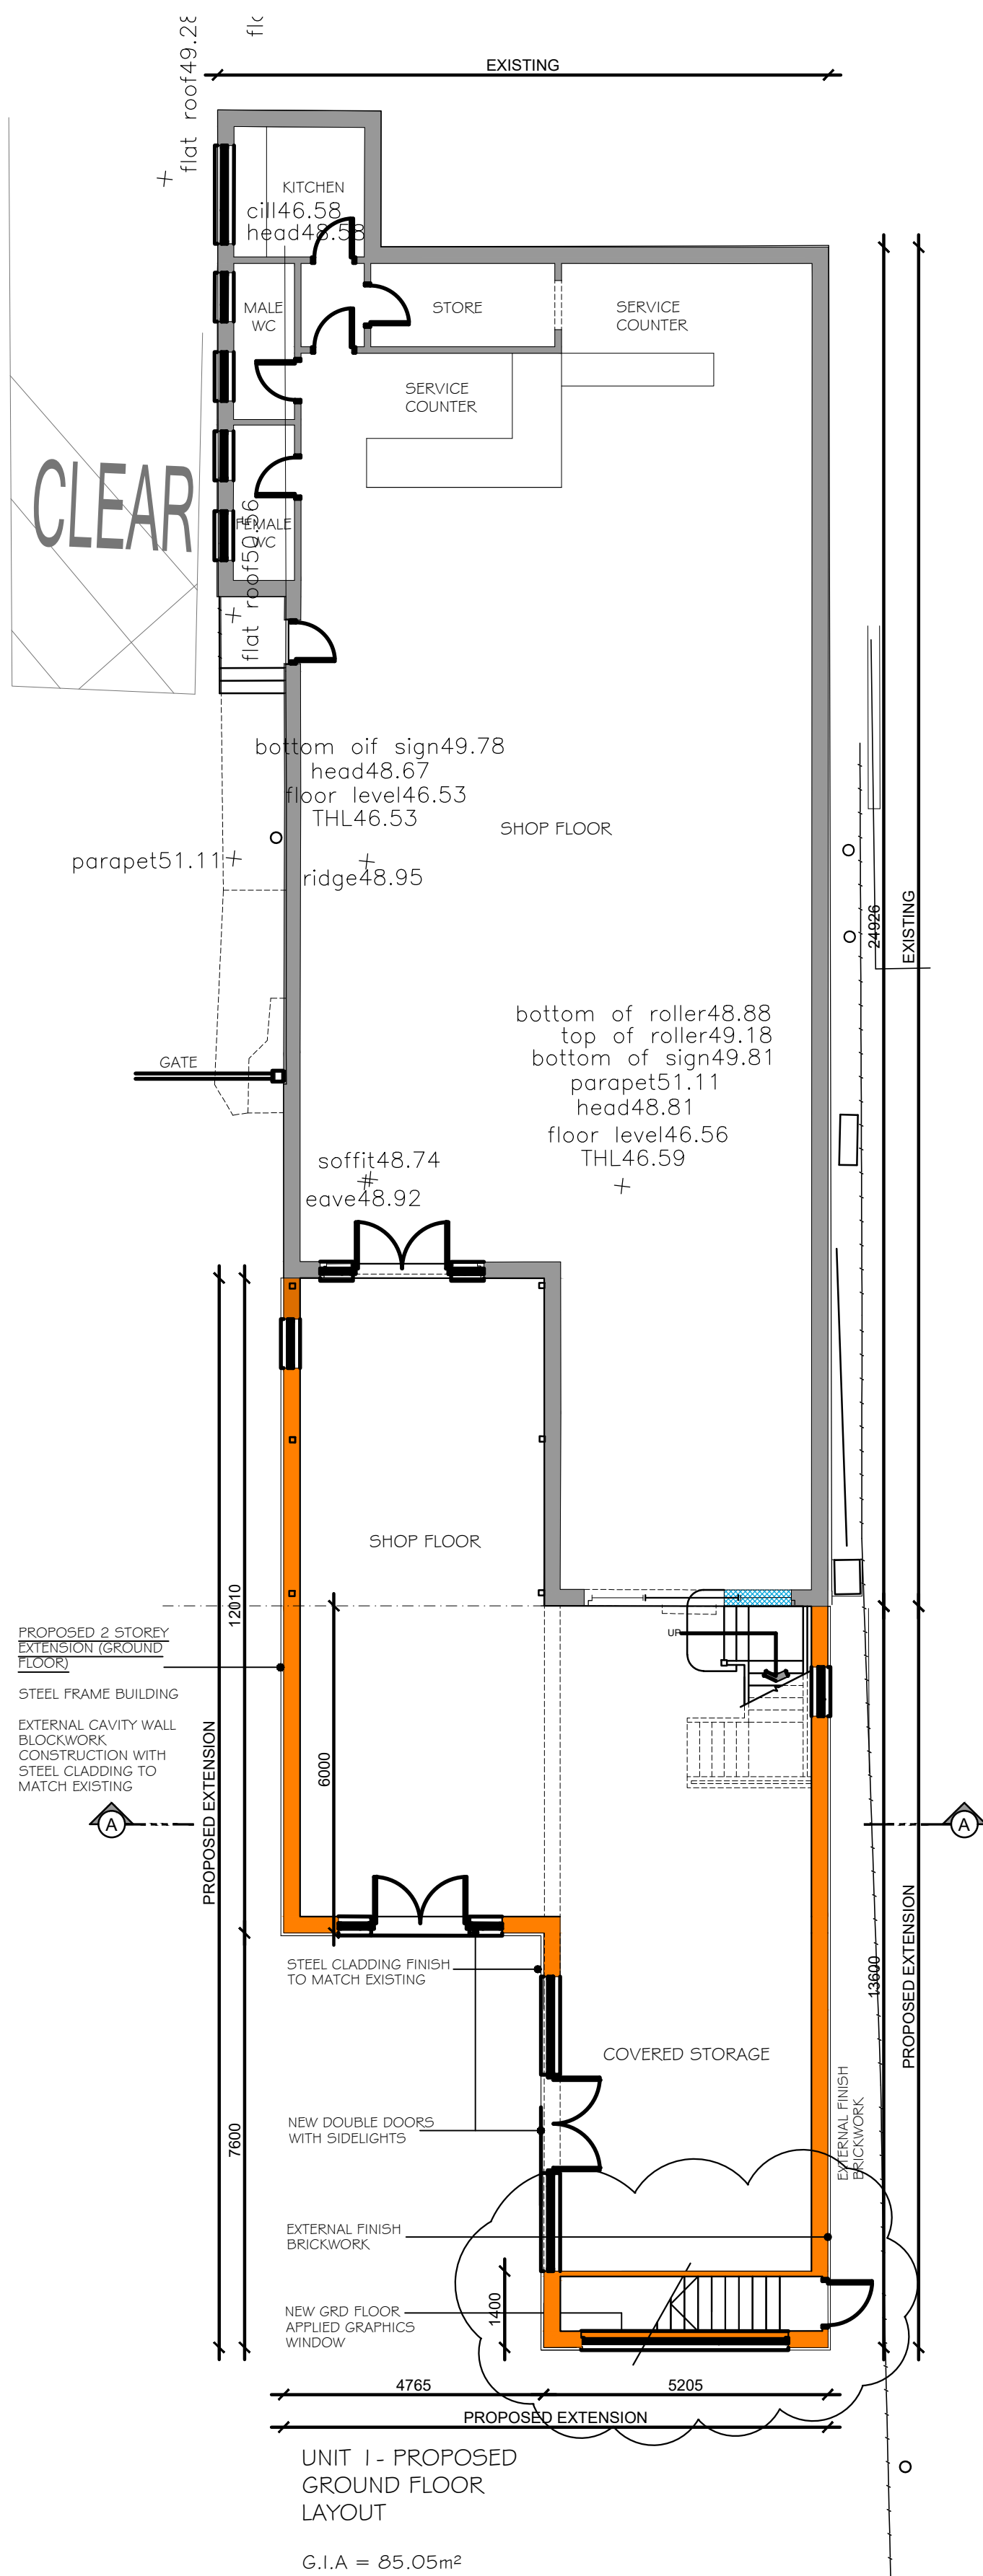

CADCRE8 LTD
ARCHITECTURAL DESIGNERS & PLANNERS
1 Peach Street
Wokingham
RG40 1XJ

BASED ON CADCRE8 LTD PLANNING APPLICATION DATA

PROJECT

RIDEWORX UNIT 1, 125 READING ROAD, WOKINGHAM

REVISION	DATE	AMENDMENTS
REV B	Feb 2026	NMA APPLICATION

0 1 2 3 4 5 6 7 8 9 10m
SCALE BAR 1:100

PROPOSED PLANS

PLANNING ISSUE

MATHEWSON WATERS ARCHITECTS

1:100 @ A1

enquiries@mw-architects.co.uk
01888 73131
www.mw-architects.co.uk

The Old Surgery
Crowle Road - Lambourn
Berkshire - RG17 8NR

Whitchurch Studio:
07540 726562

RIBA #

Chartered Practice

© MATHEWSON WATERS ARCHITECTS LLP

25112 PL 102B

ALL FIGURED DIMENSIONS ARE TO BE TAKEN IN PREFERENCE TO SCALED DIMENSIONS AND ANY INACCURACIES ARE TO BE REPORTED TO THE ARCHITECT. DIMENSIONS TO BE CHECKED ON SITE BEFORE ANY WORK IS PUT IN HAND OR PREFABRICATED. COPYRIGHT OF THIS DRAWING IS RETAINED BY THE ARCHITECT AND IT MUST NOT BE REPRODUCED WITHOUT THEIR WRITTEN CONSENT.