



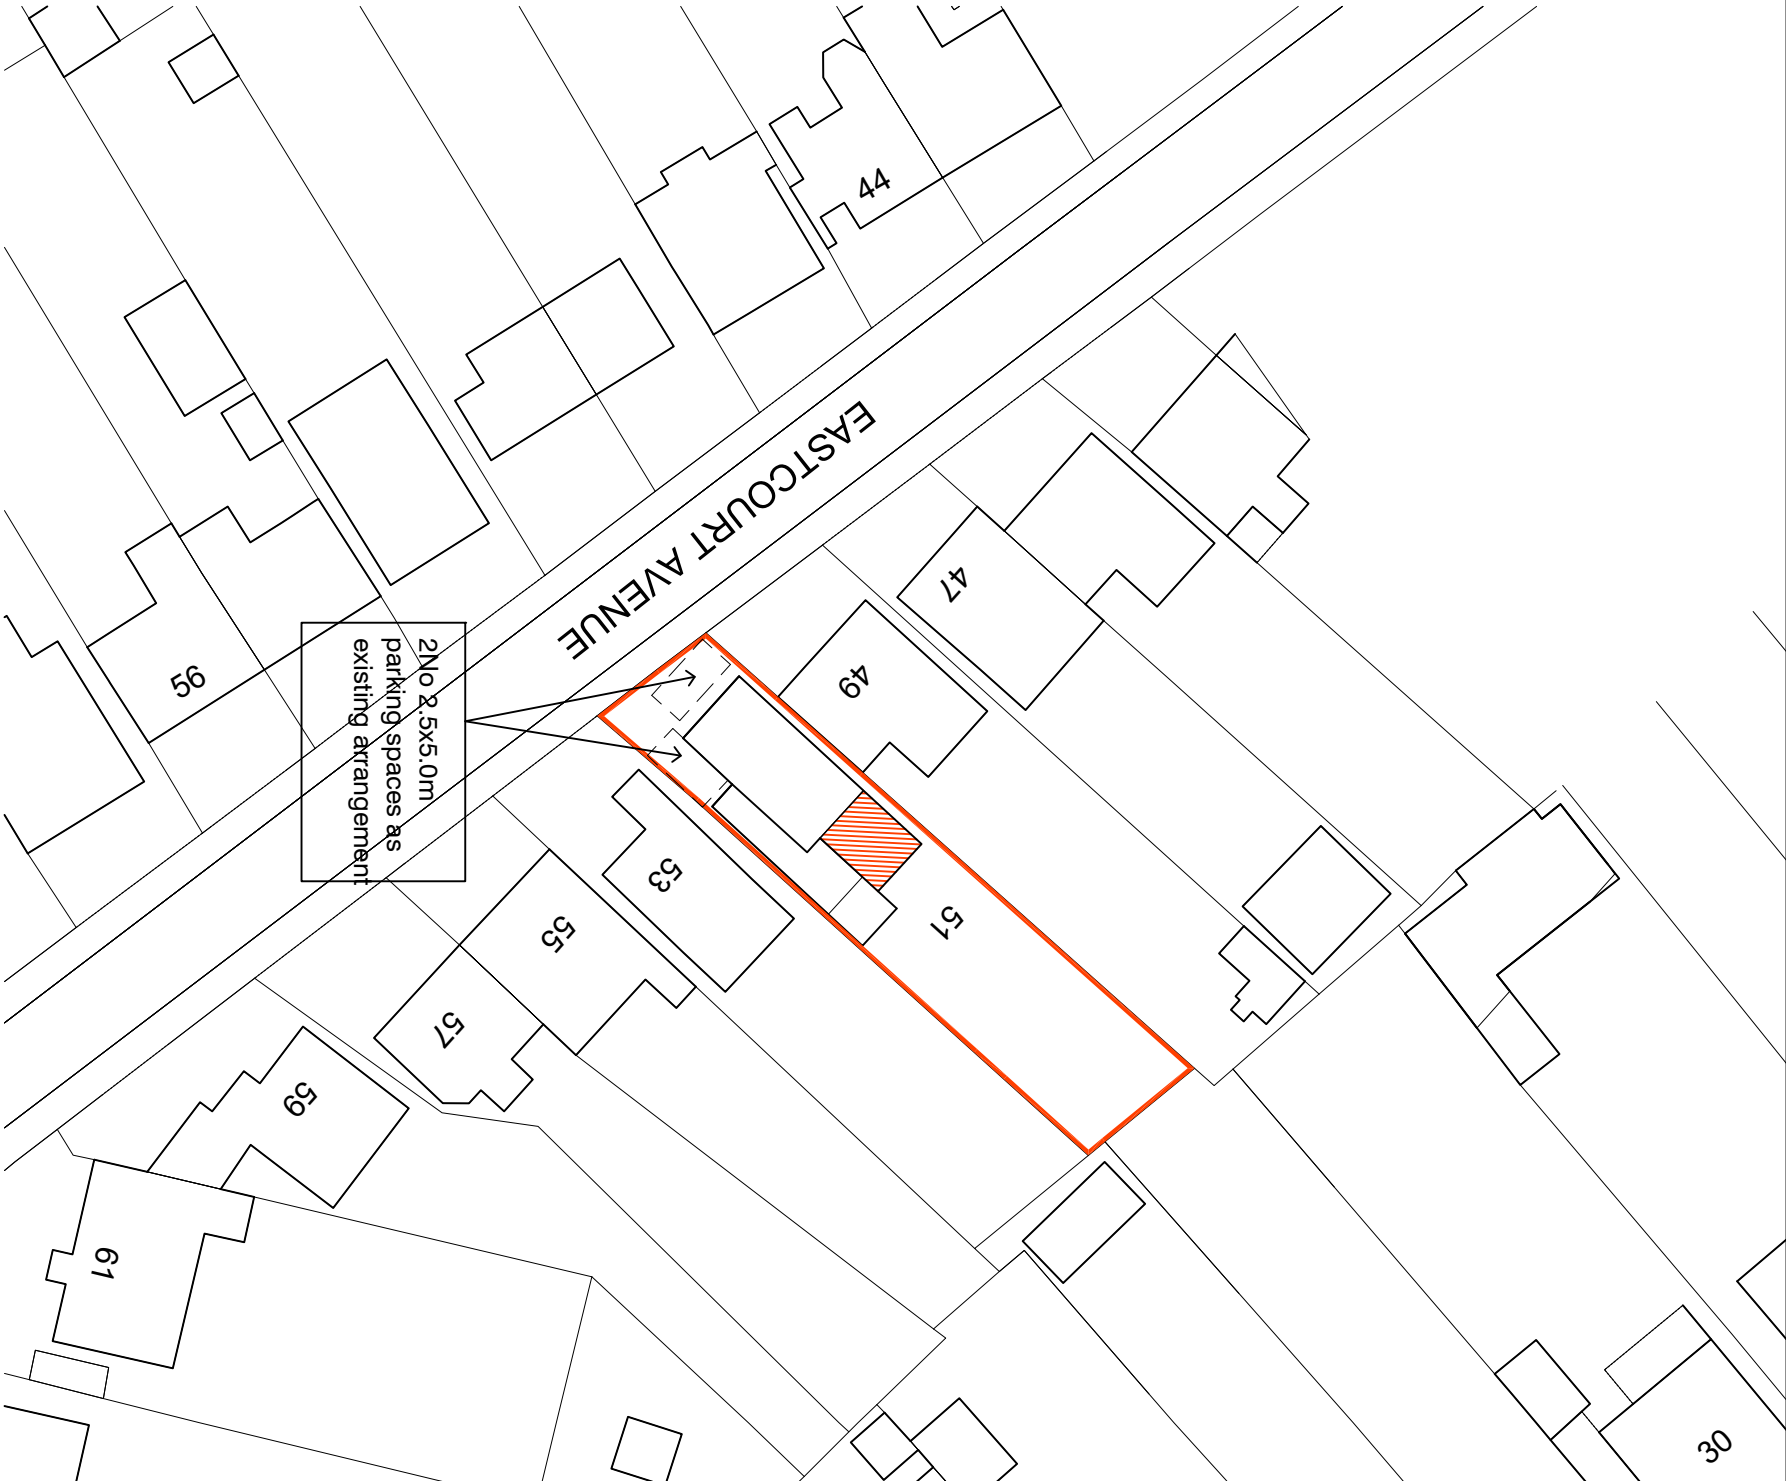


SITE PLAN 1:500

Crown copyright and database rights Ordnance Survey 0100031673

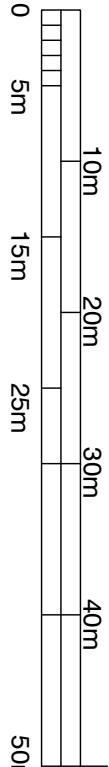

LOCATION PLAN 1:1250

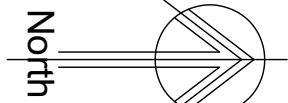

Proposed single storey rear extension to existing dwelling

at 51 Eastcourt Avenue, Earley RG6 1HH
for Mr Vijayakumar Thsnigasalam

SITE BLOCK PLAN

Scale: 1/500 & 1/1250
Date: April 2025

EA51:101 Rev -