
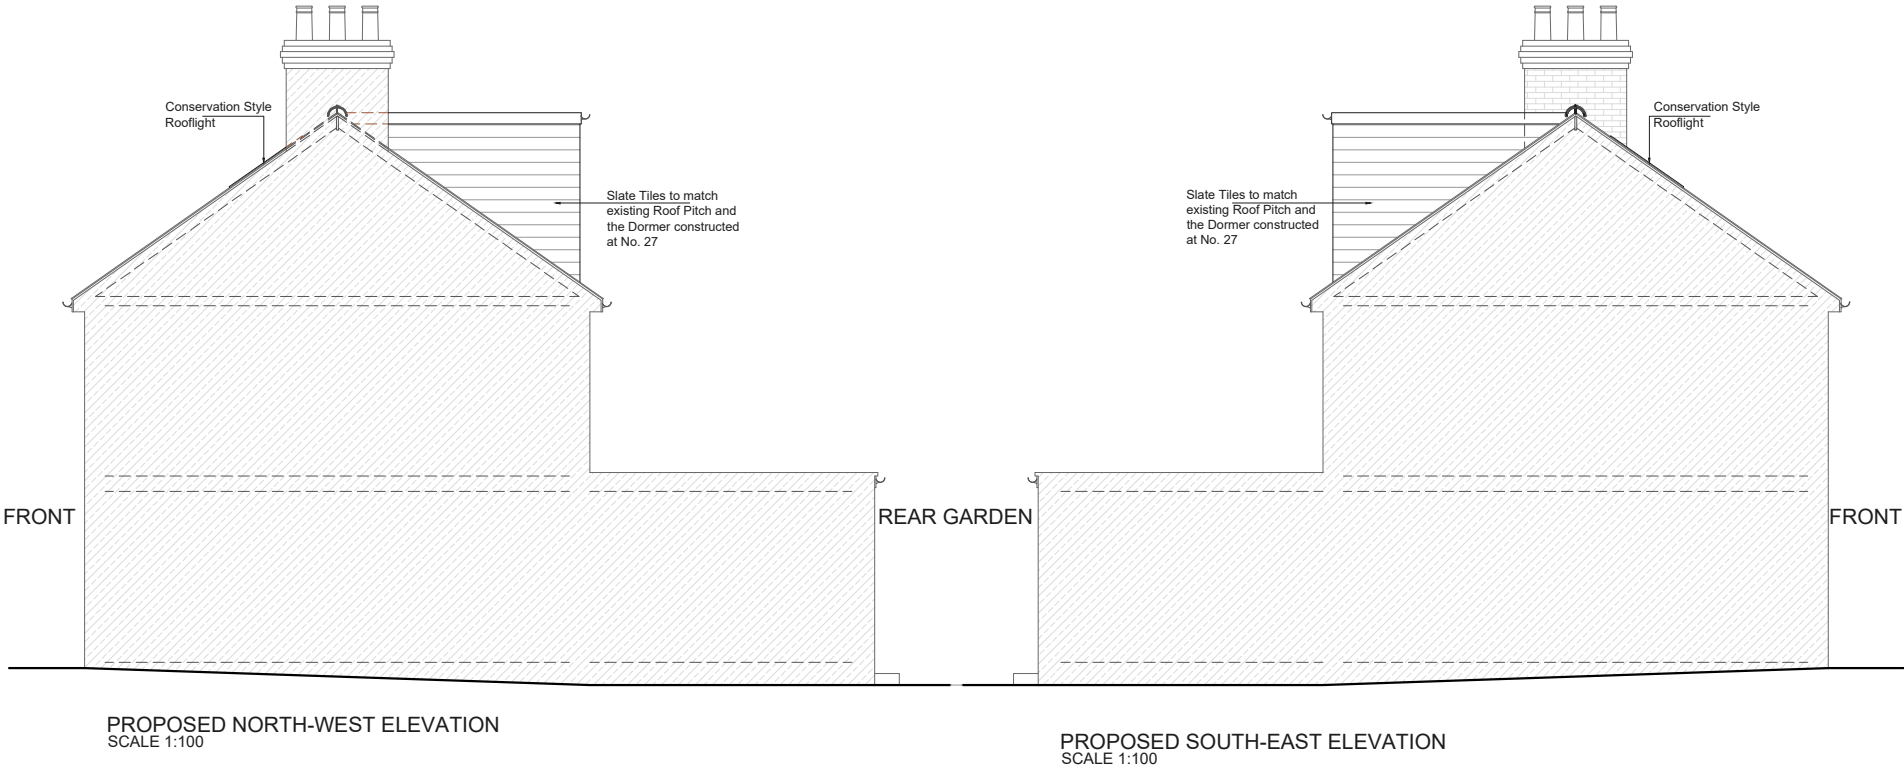


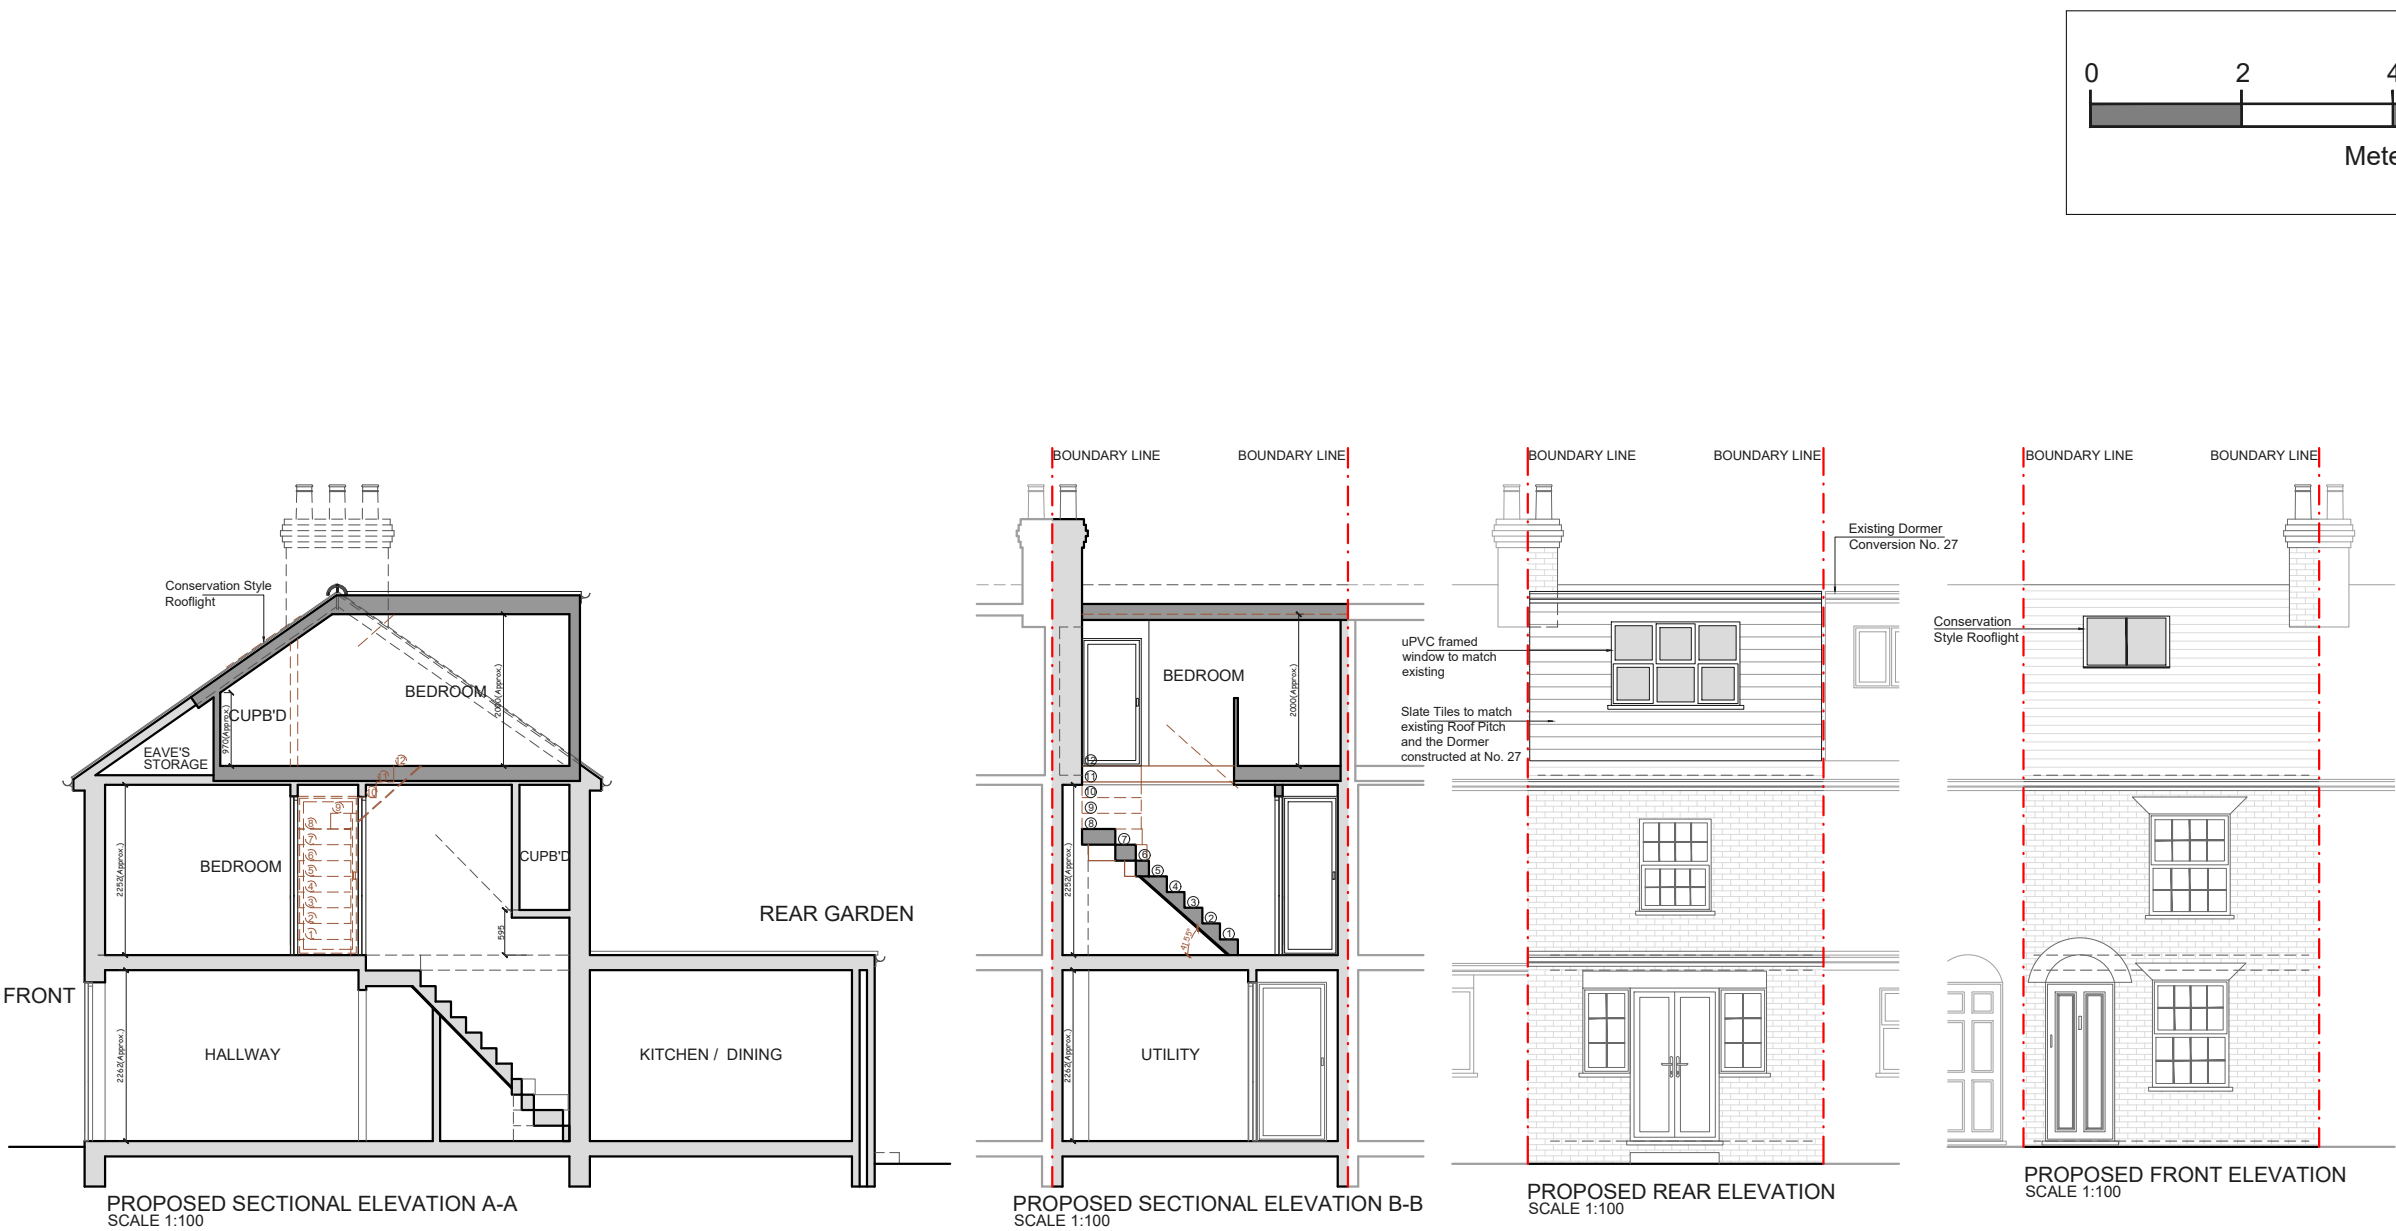

NOTES

REV DATE NOTES

LP REF. NO.

LP 4273

CLIENT

MR BARNETT

PROJECT

25 LANGBOROUGH
ROAD, WOKINGHAM,
RG40 2BU

DRAWING TITLE

PROPOSED SECTIONS
AND ELEVATIONS

SCALE 1:100@A3

DATE 16-01-26 DRAWN M-AH

DRAWING NO. PP-10 REV. R-2



LOFTPLAN DESIGNS LIMITED
1 Saturn House, Calleva Park
Aldermaston, Reading RG7 8HA
Telephone: (01256) 881041
Email: customerservices@loftplan.co.uk
www.loftplan.co.uk