





Retaining Wall 9 - Long Section - 70m

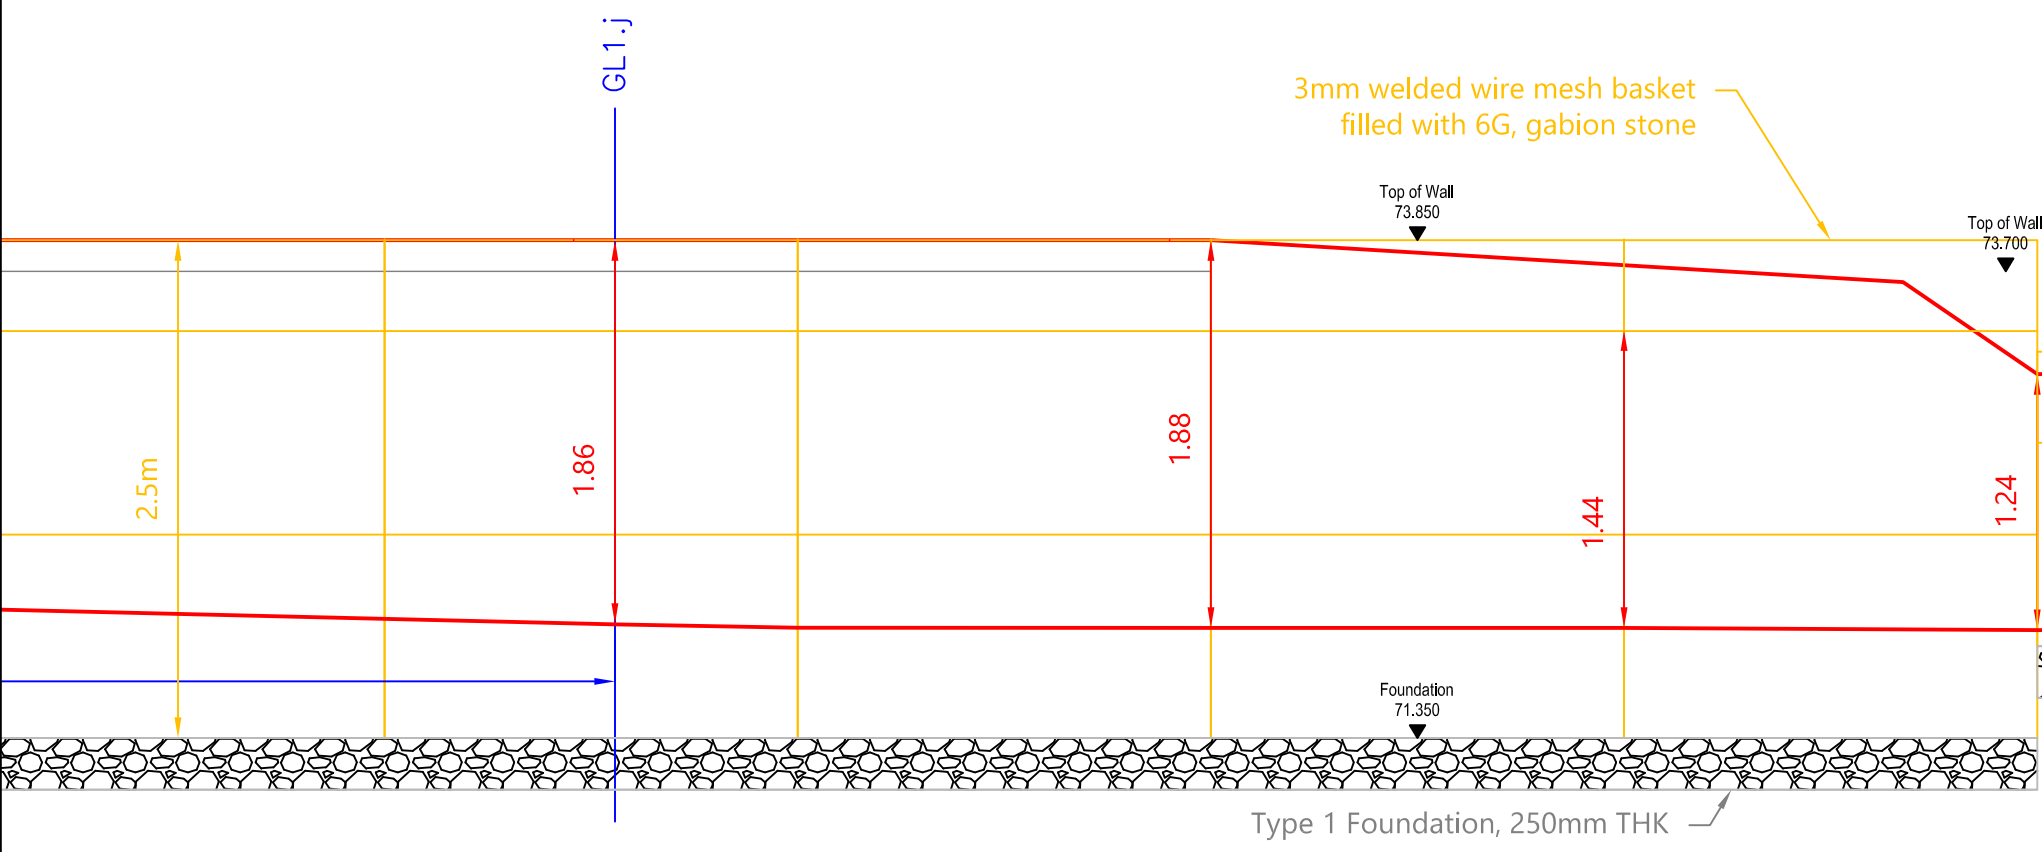

Retaining Wall 9 - Long Section - 70m

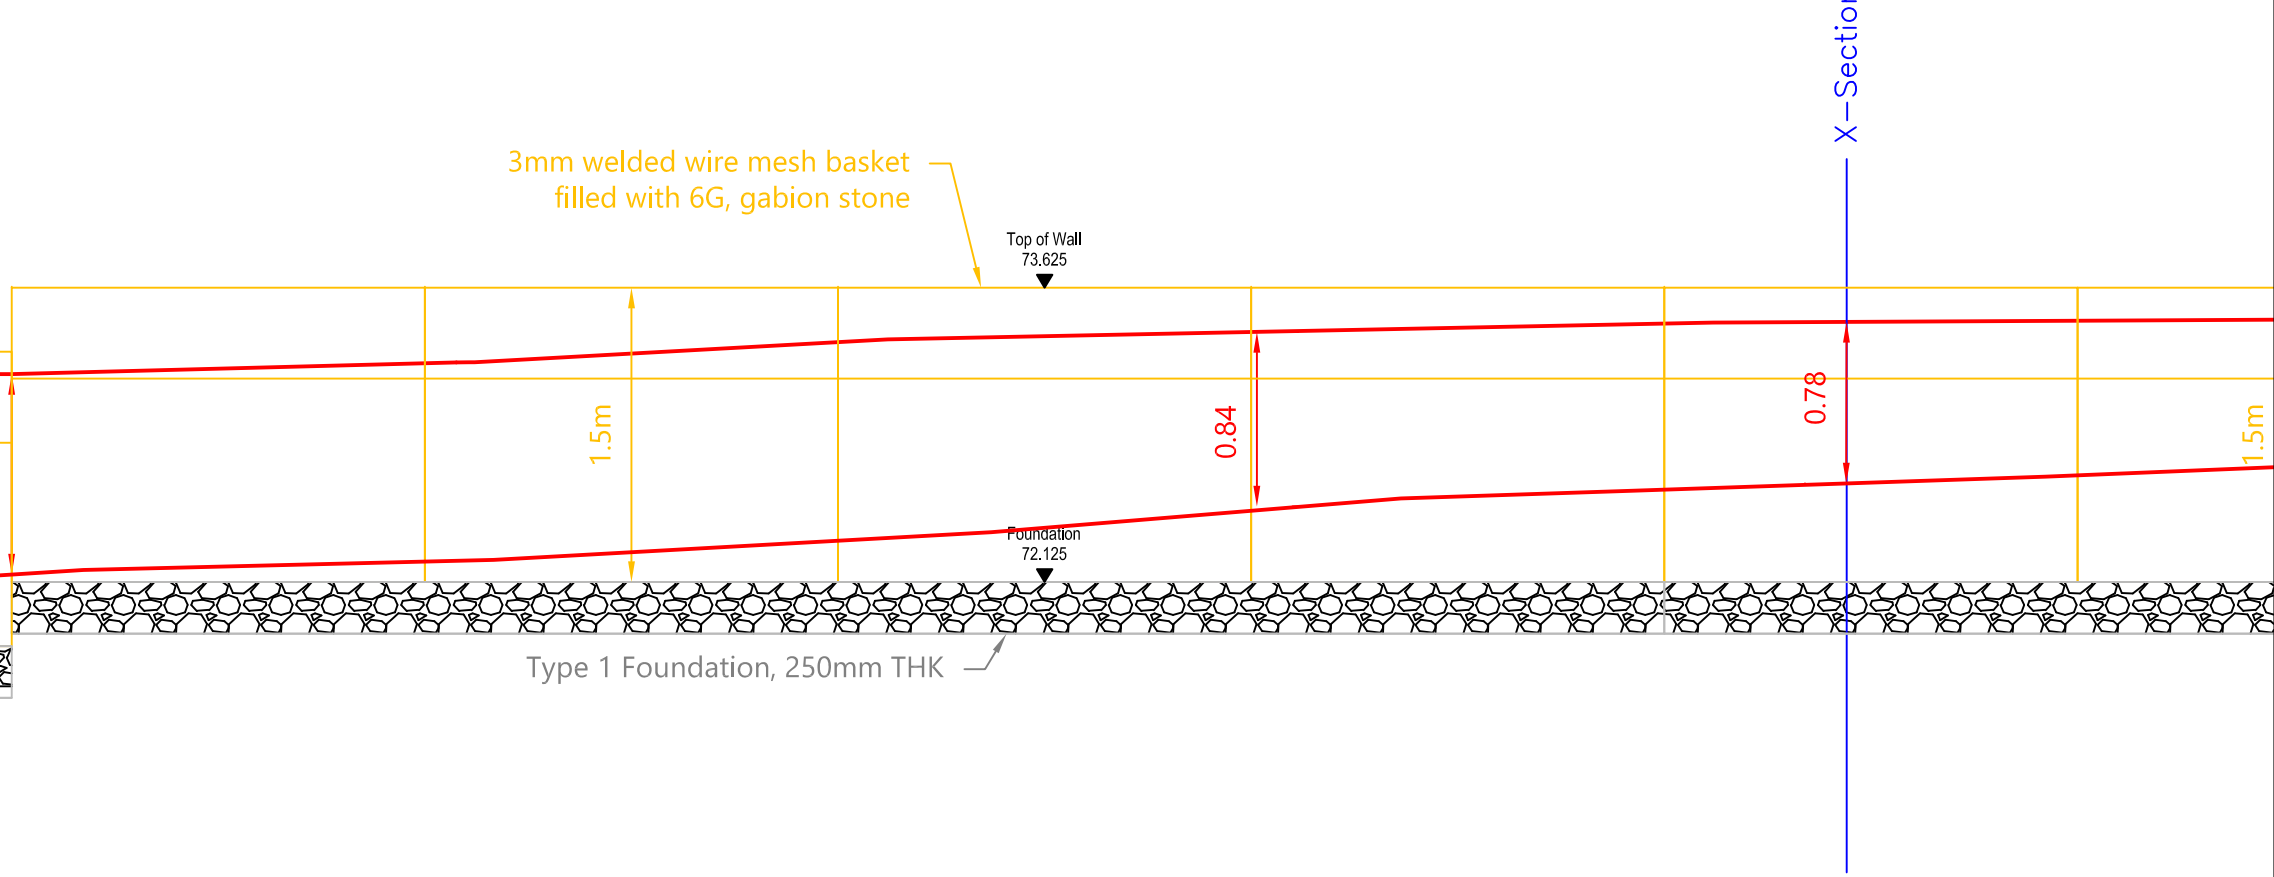

Retaining Wall 9 - Long Section - 70m

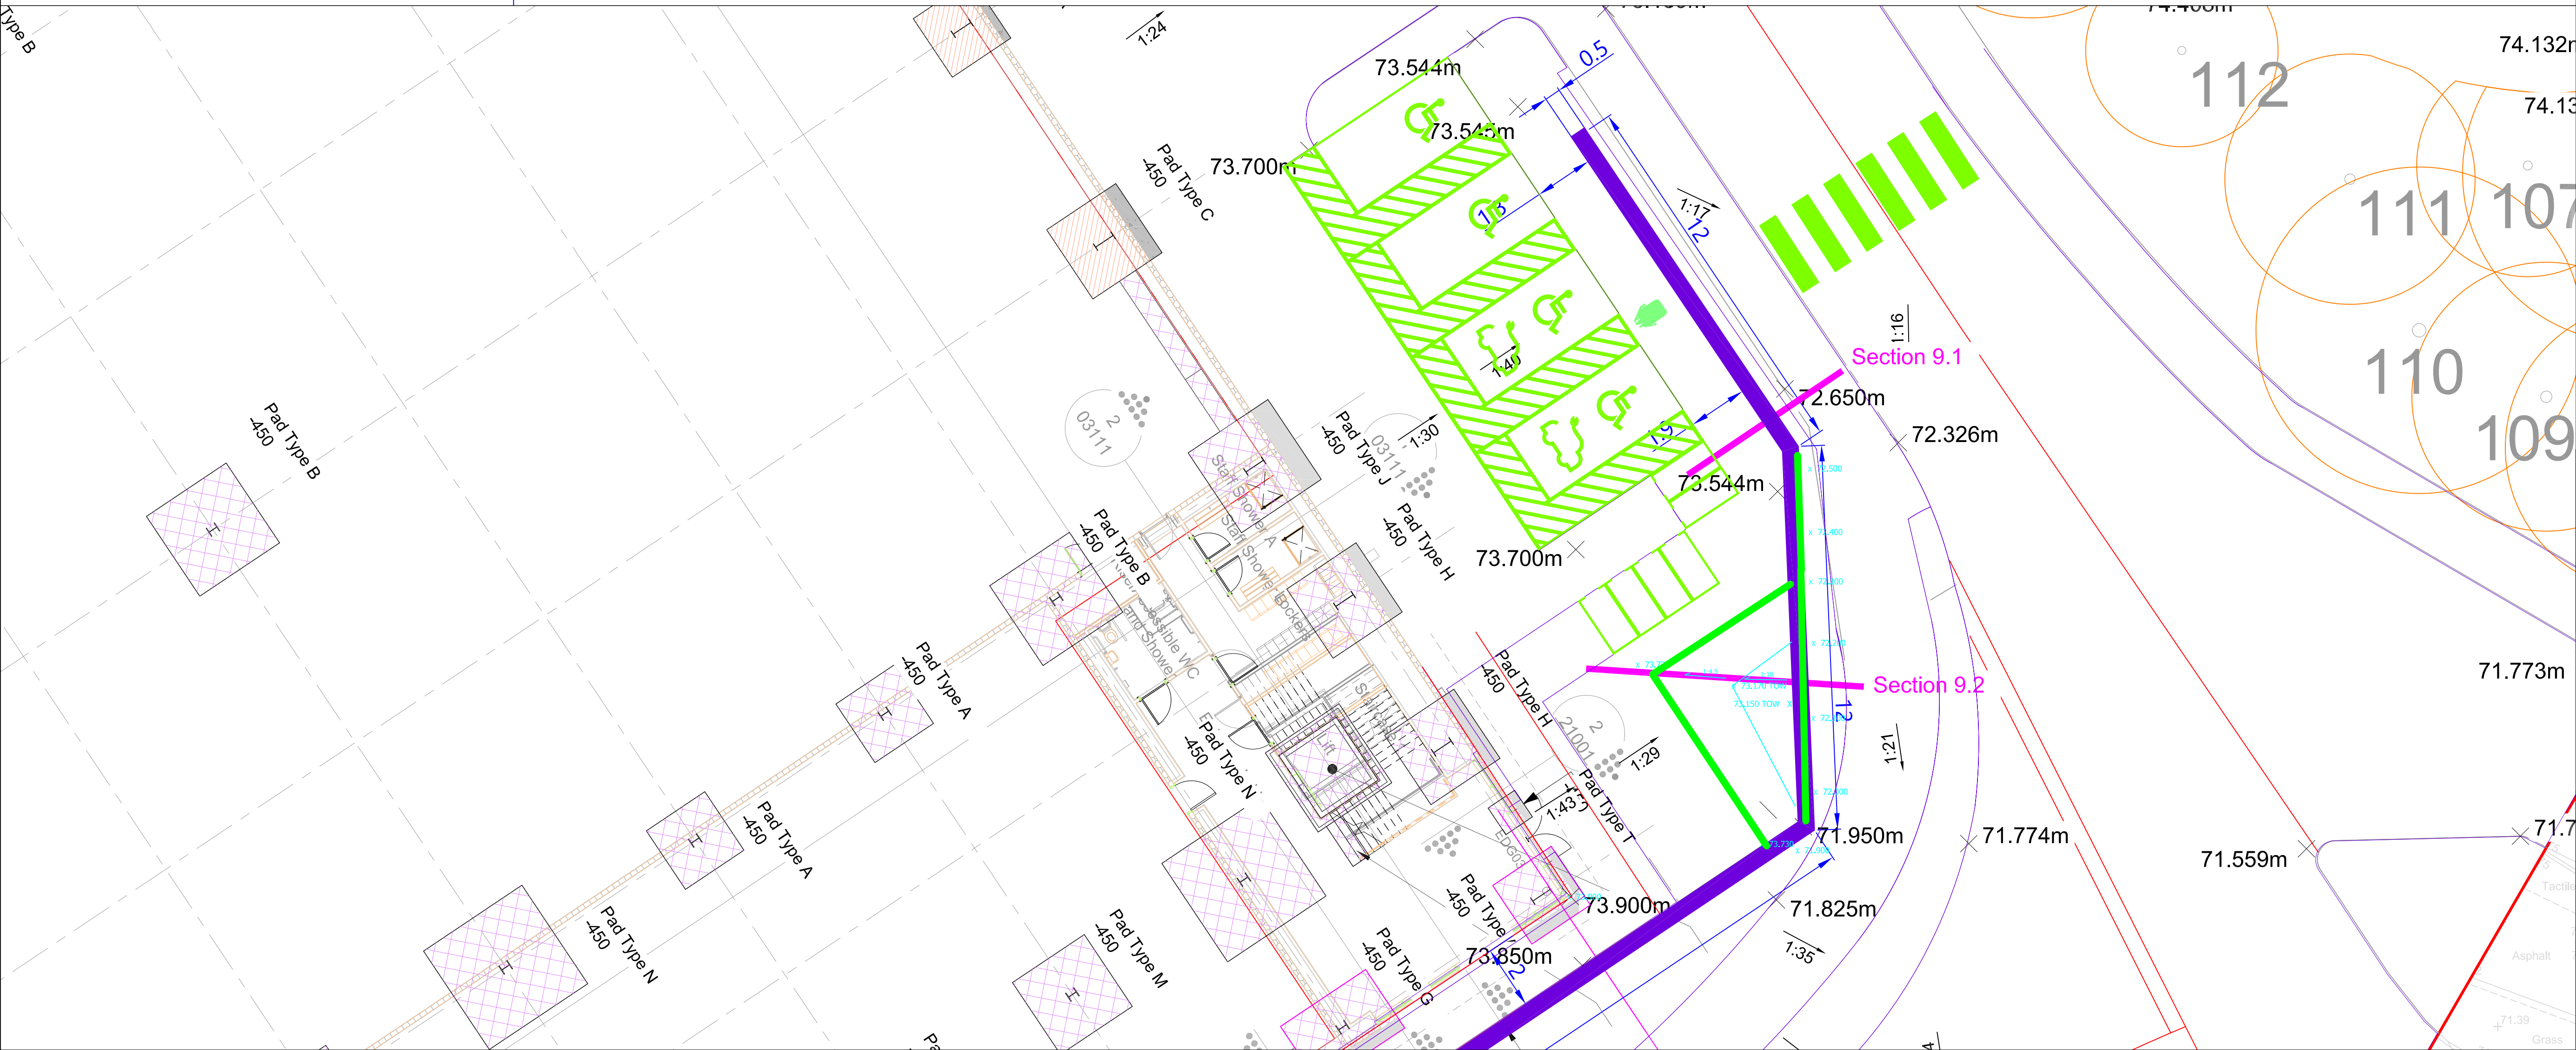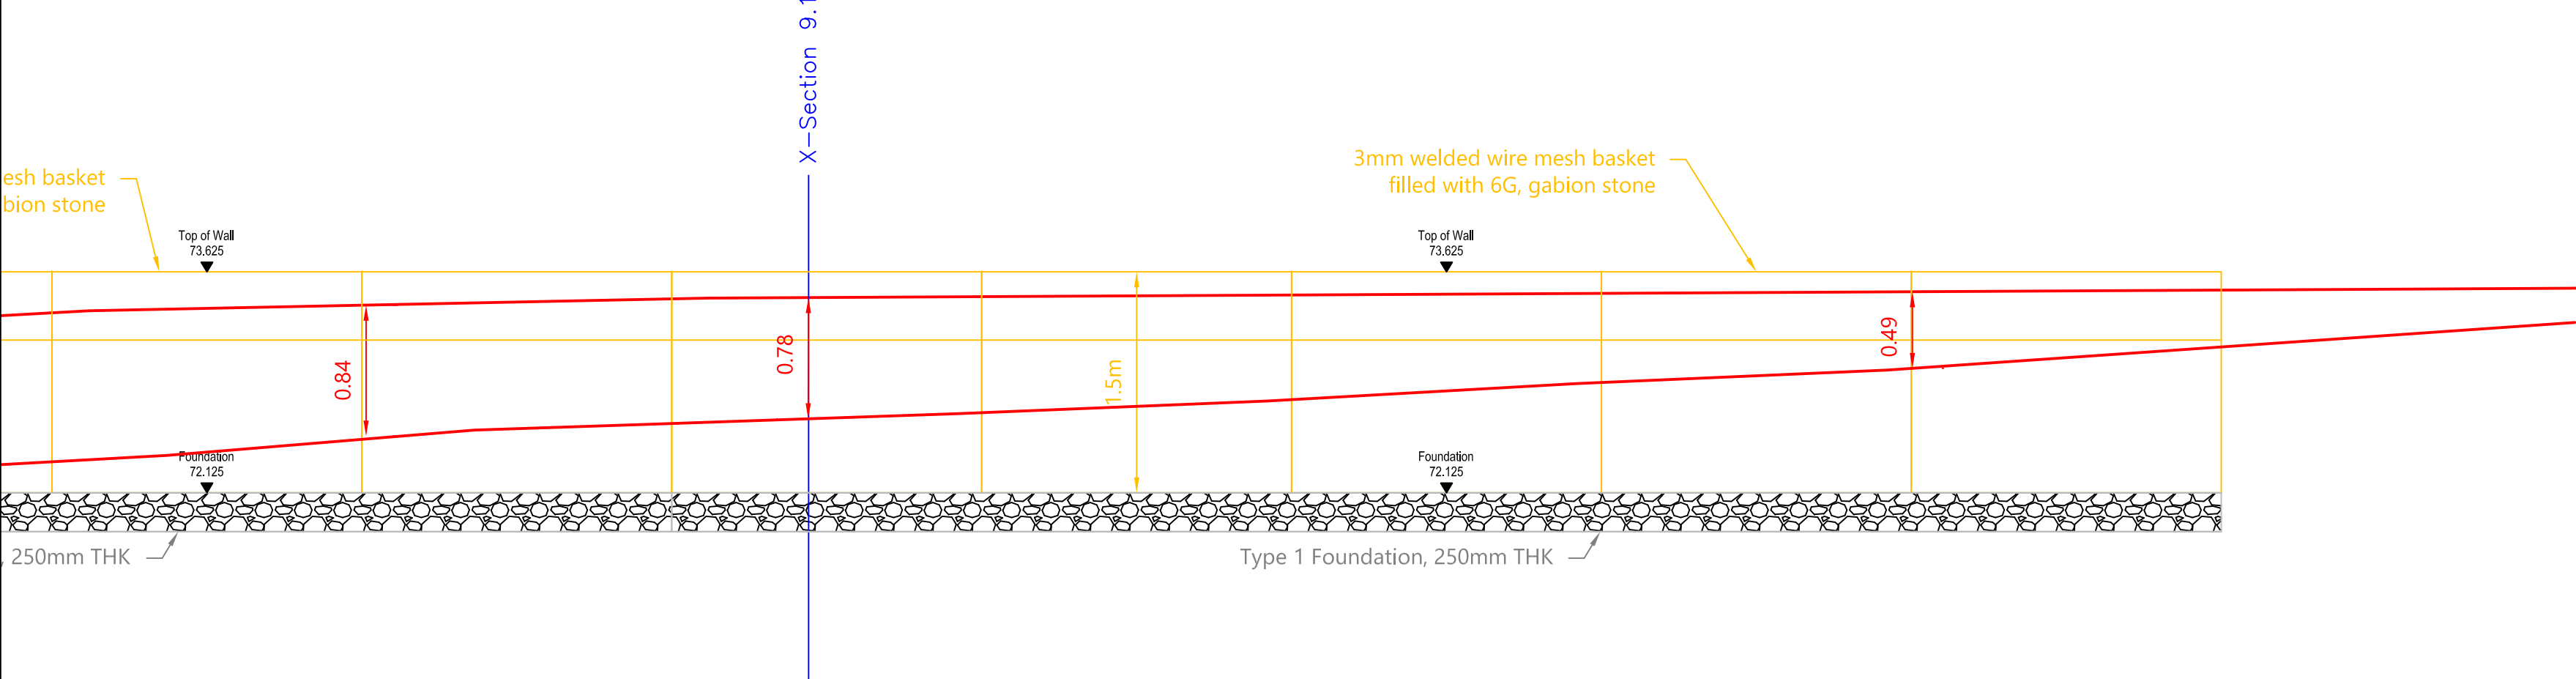

The detail on this drawing and measurements and quantities derived from it are based on the available information at the time the drawing was created. No account has been taken for bulking or shrinkage of materials. Any earthworks balance arrived at is indicative only. DGS take no responsibility or liability for any actual import or disposal requirement resulting, and confirm that no disposal from site or import to site is included in our rates and prices unless otherwise stated as also referred to our standard terms and conditions.

Hand rails/edge protection to be installed by others.

C01	Construction Release	02-04-26
Rev	Description	Date



Dynamic Ground Solutions Ltd.
8 Experian Way, ng2 Business Park,
Nottingham, NG2 1EP
Tel: +44 (0) 845 643 0100

C26-451 Shinfield - Reading		
Retaining Wall 9 Long Section 02		
Surveyed By	-	Checked By
Drawn By	ASP	Scale
Date	Client	Drawing Number
2025		302
Revision		