


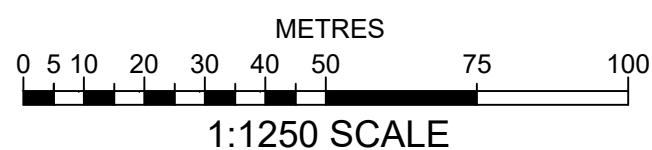


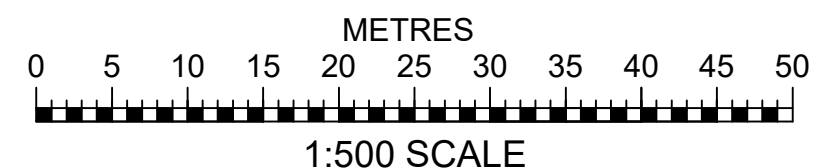

Ordnance Survey, (c) Crown Copyright 2024. All rights reserved. Licence number 100022432

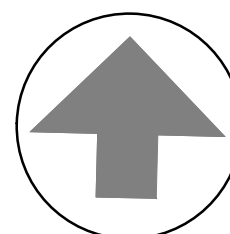

SITE LOCATION PLAN 1:1250

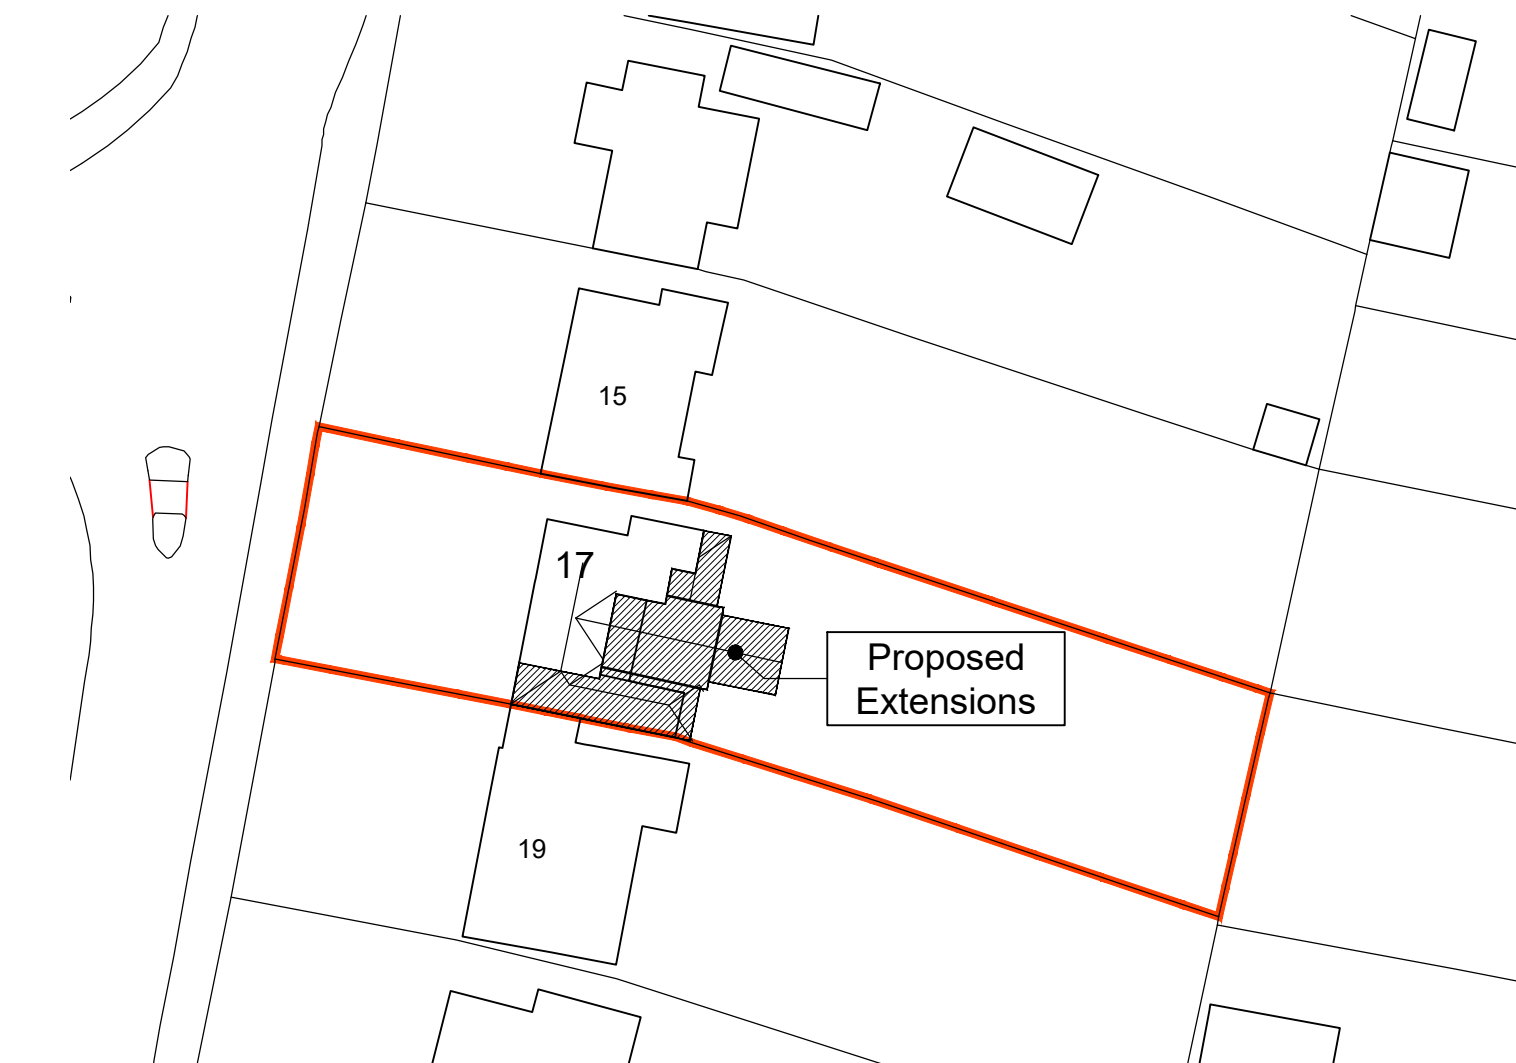

PROPOSED BLOCK PLAN 1:500

IAN HUNT ASSOCIATES



Oakwood House
14 High Tree Drive Earley
Reading Berkshire RG6 1EU
0118 935 3655
info@ihalt.co.uk

Project Proposed Extension & Alterations
at 17 Wilderness Road, Earley,
Reading RG6 7RU
Client Mr V Qureshi

Title Site Location Plan
Proposed Block Plan
Revision

Drawn
TM

Scale
1:1250 &
1:500 @ A3

Date
Mar 2024

Drawing No

1577.01

Rev

All dimensions to be checked on site prior
to the commencement of any construction.
This drawing may not be reproduced in
any part or form without the written
consent of Ian Hunt Associates Ltd.

ALL COPYRIGHTS RESERVED

A3