



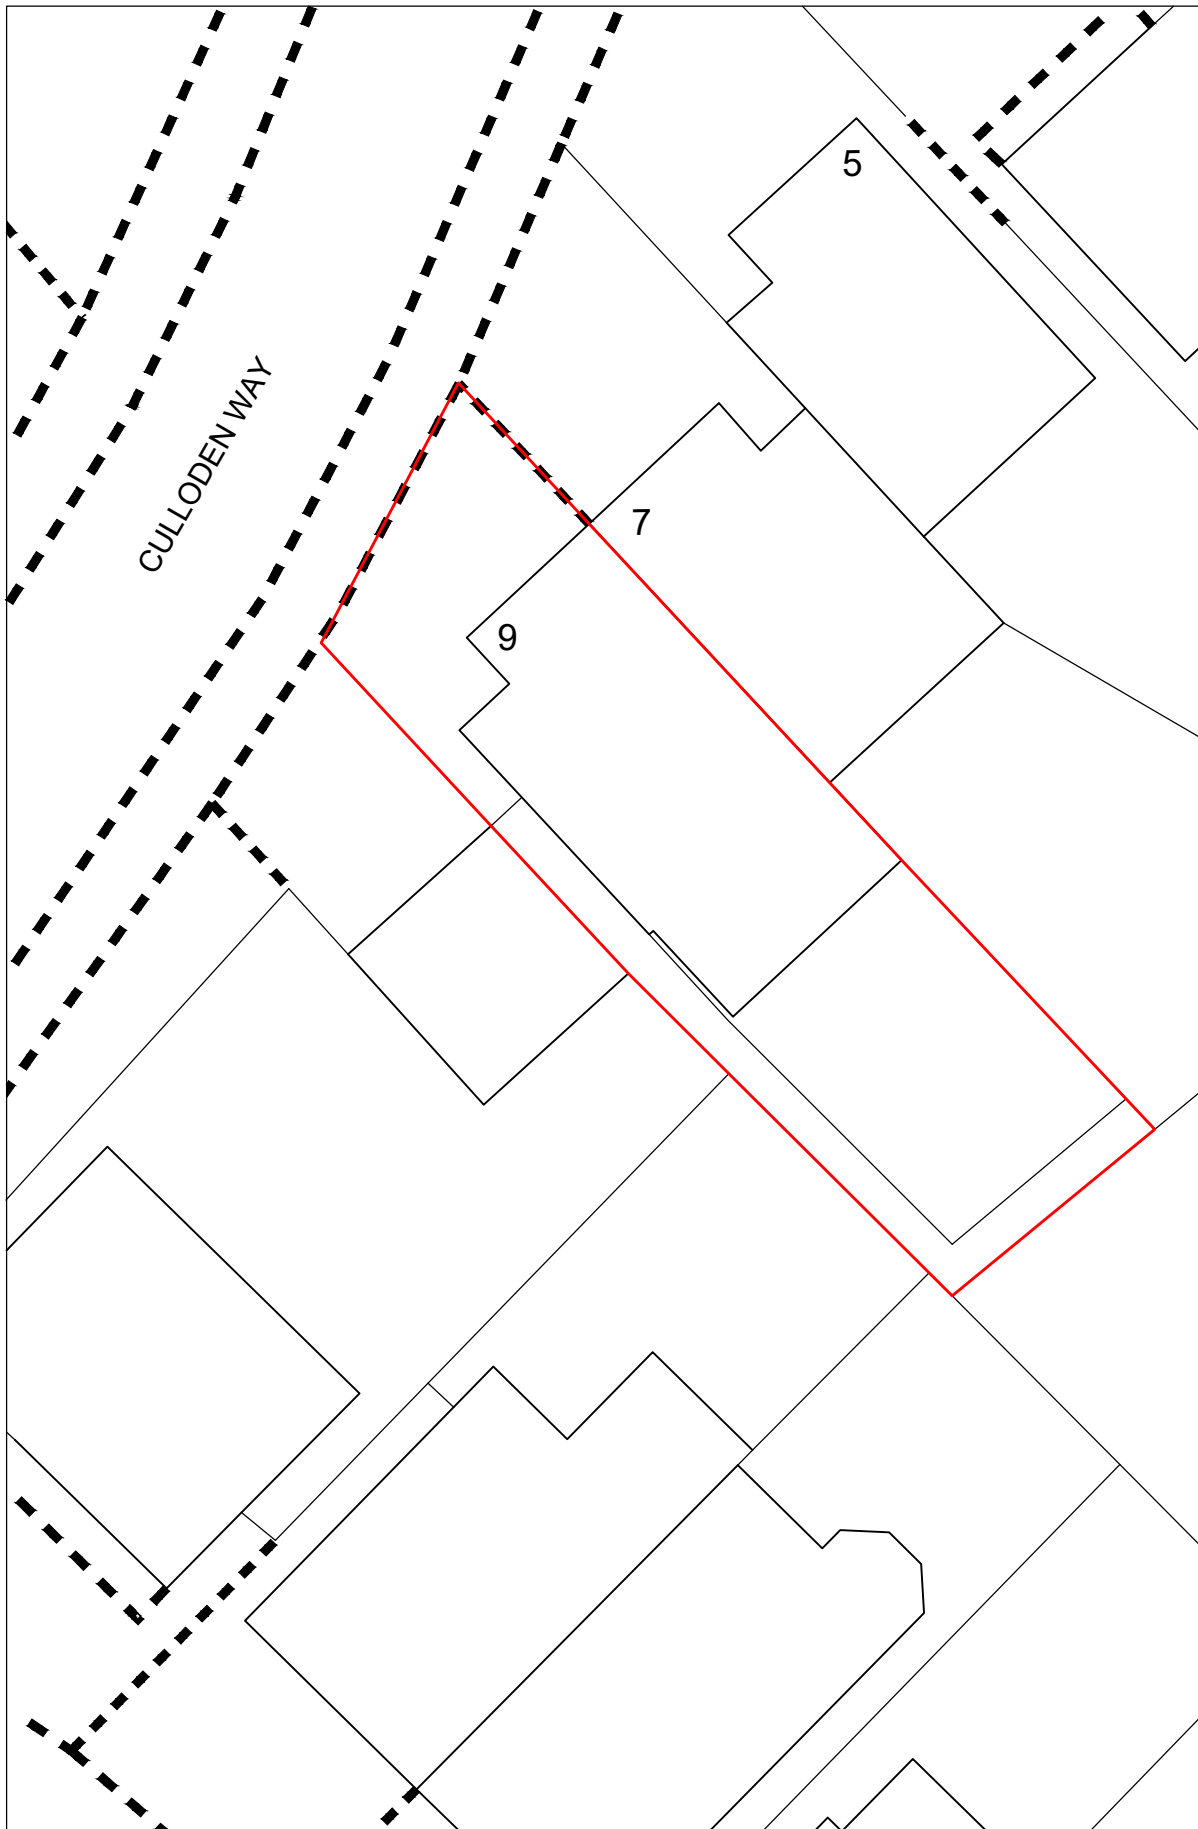

Pre-Existing Block Plan
Scale: 1/200

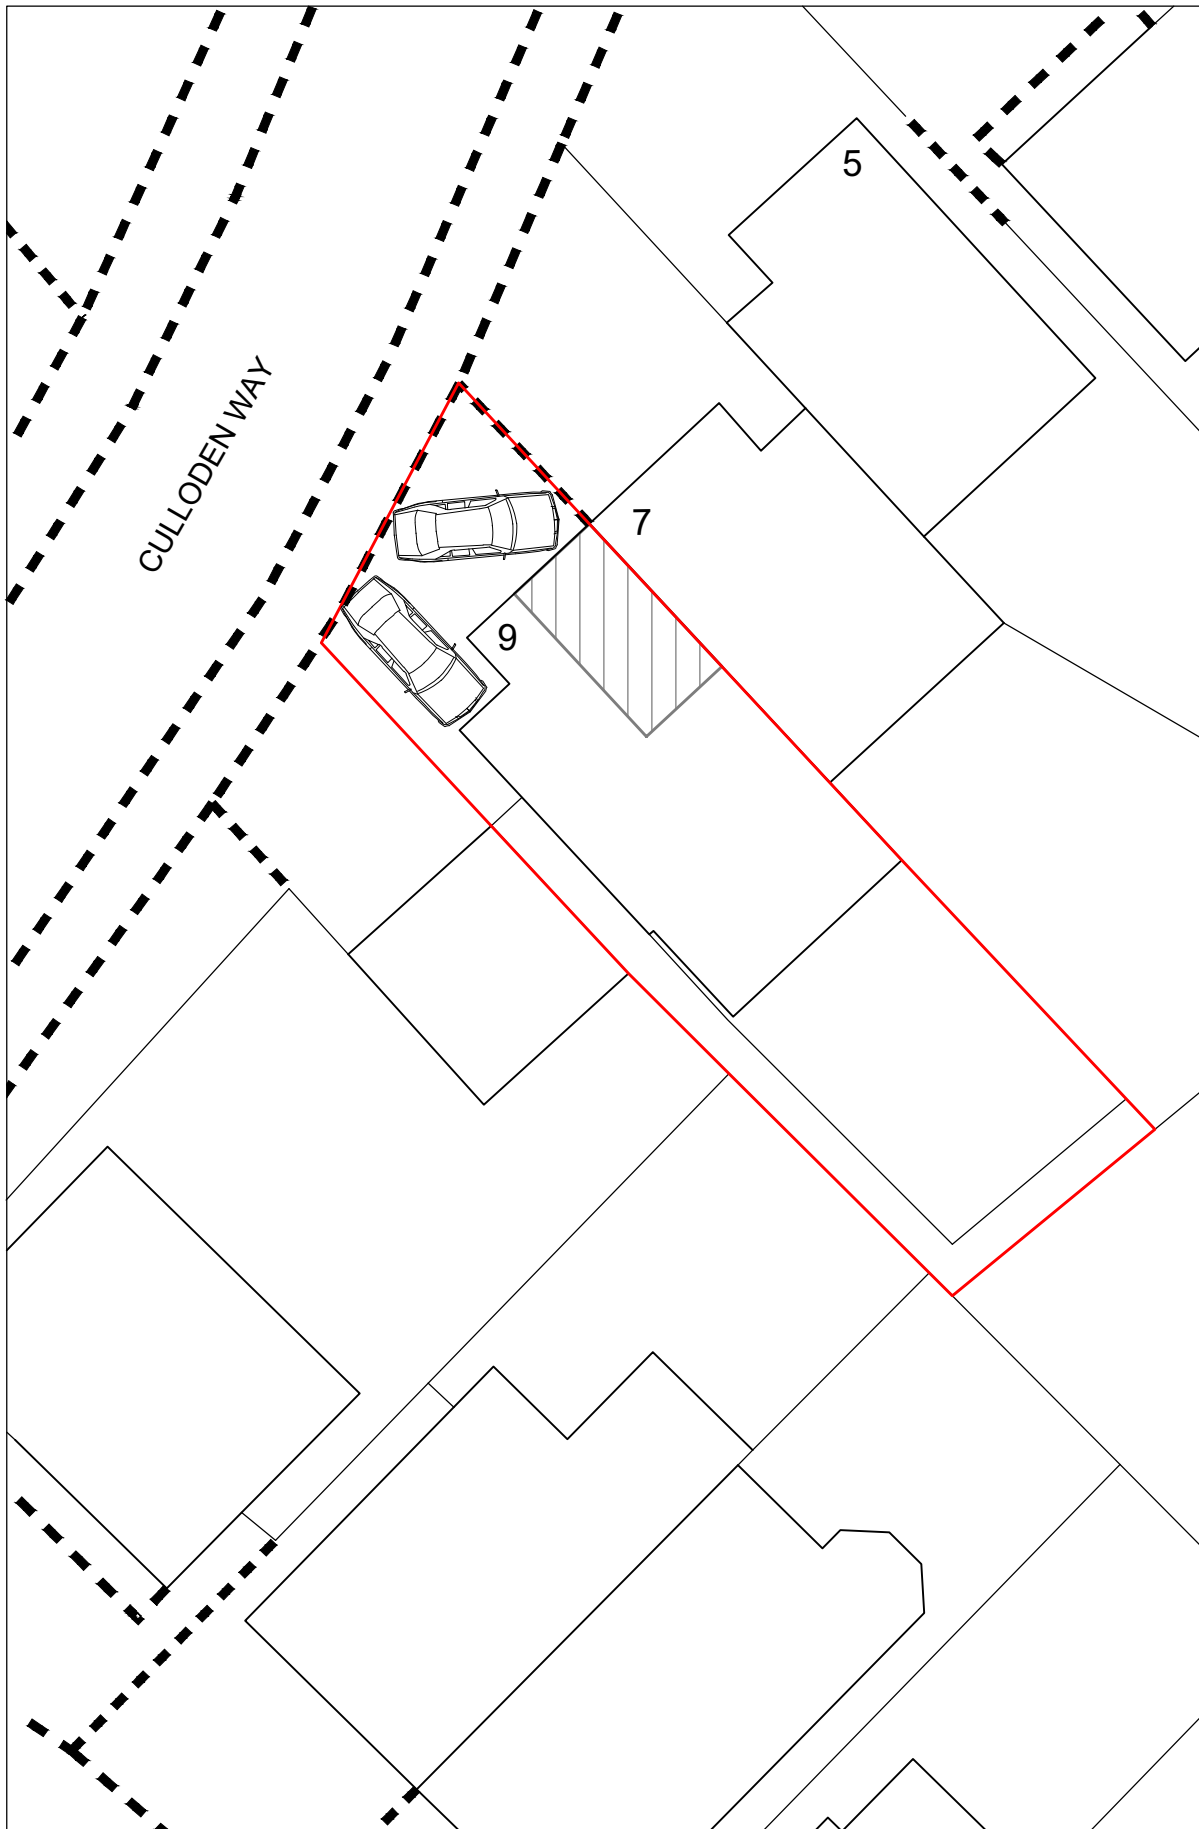

Existing Block Plan
Scale: 1/200

Rev.No	DATE	REV. NOTE
CAD REF		

Project Title		
Garage Conversion		
Layout Name		
BLOCK PLANS		
Client		
9 CULLODEN WAY, WOKINGHAM, RG41 3UN		
Drawn By		
Designed By		
L.T.		
L.T.		
Checked By		
Approved By		
A.M.		
A.M.		
Drawing No		
Revision No		
005		
01		
Compass	Date	Scale
	27-03-25	1:200
	Project No	Sheet size:
		A3
THIS DRAWING IS A COPYRIGHT OF PRO PLANNING SOLUTIONS AND MUST NOT BE DUPLICATED OR REPRODUCED WITHOUT PERMISSION FROM THE COMPANY.		

