


Site Plan: 3 Salmond Road, RG2 8QN

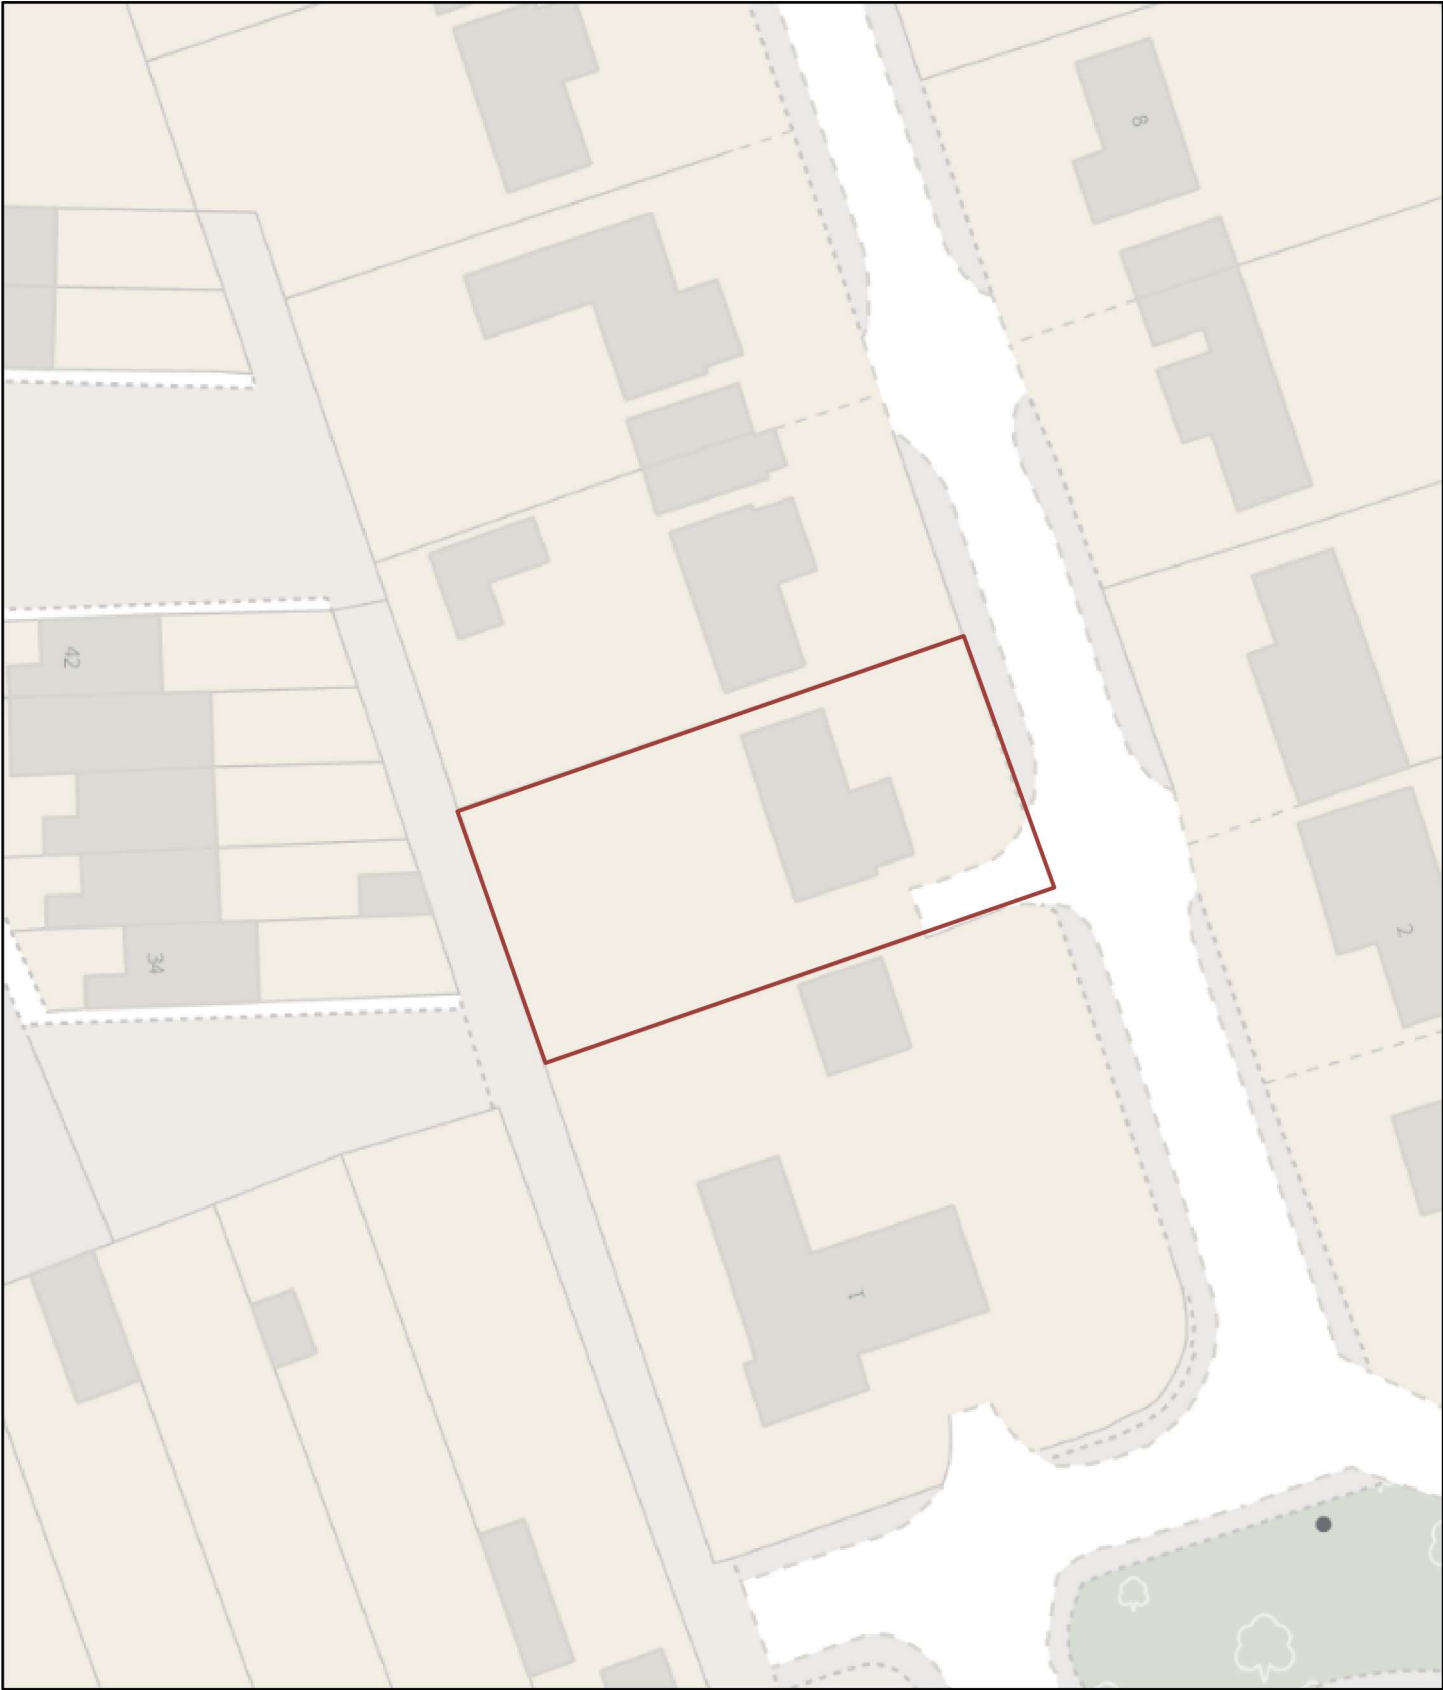

10/01/2024, 10:29:10

