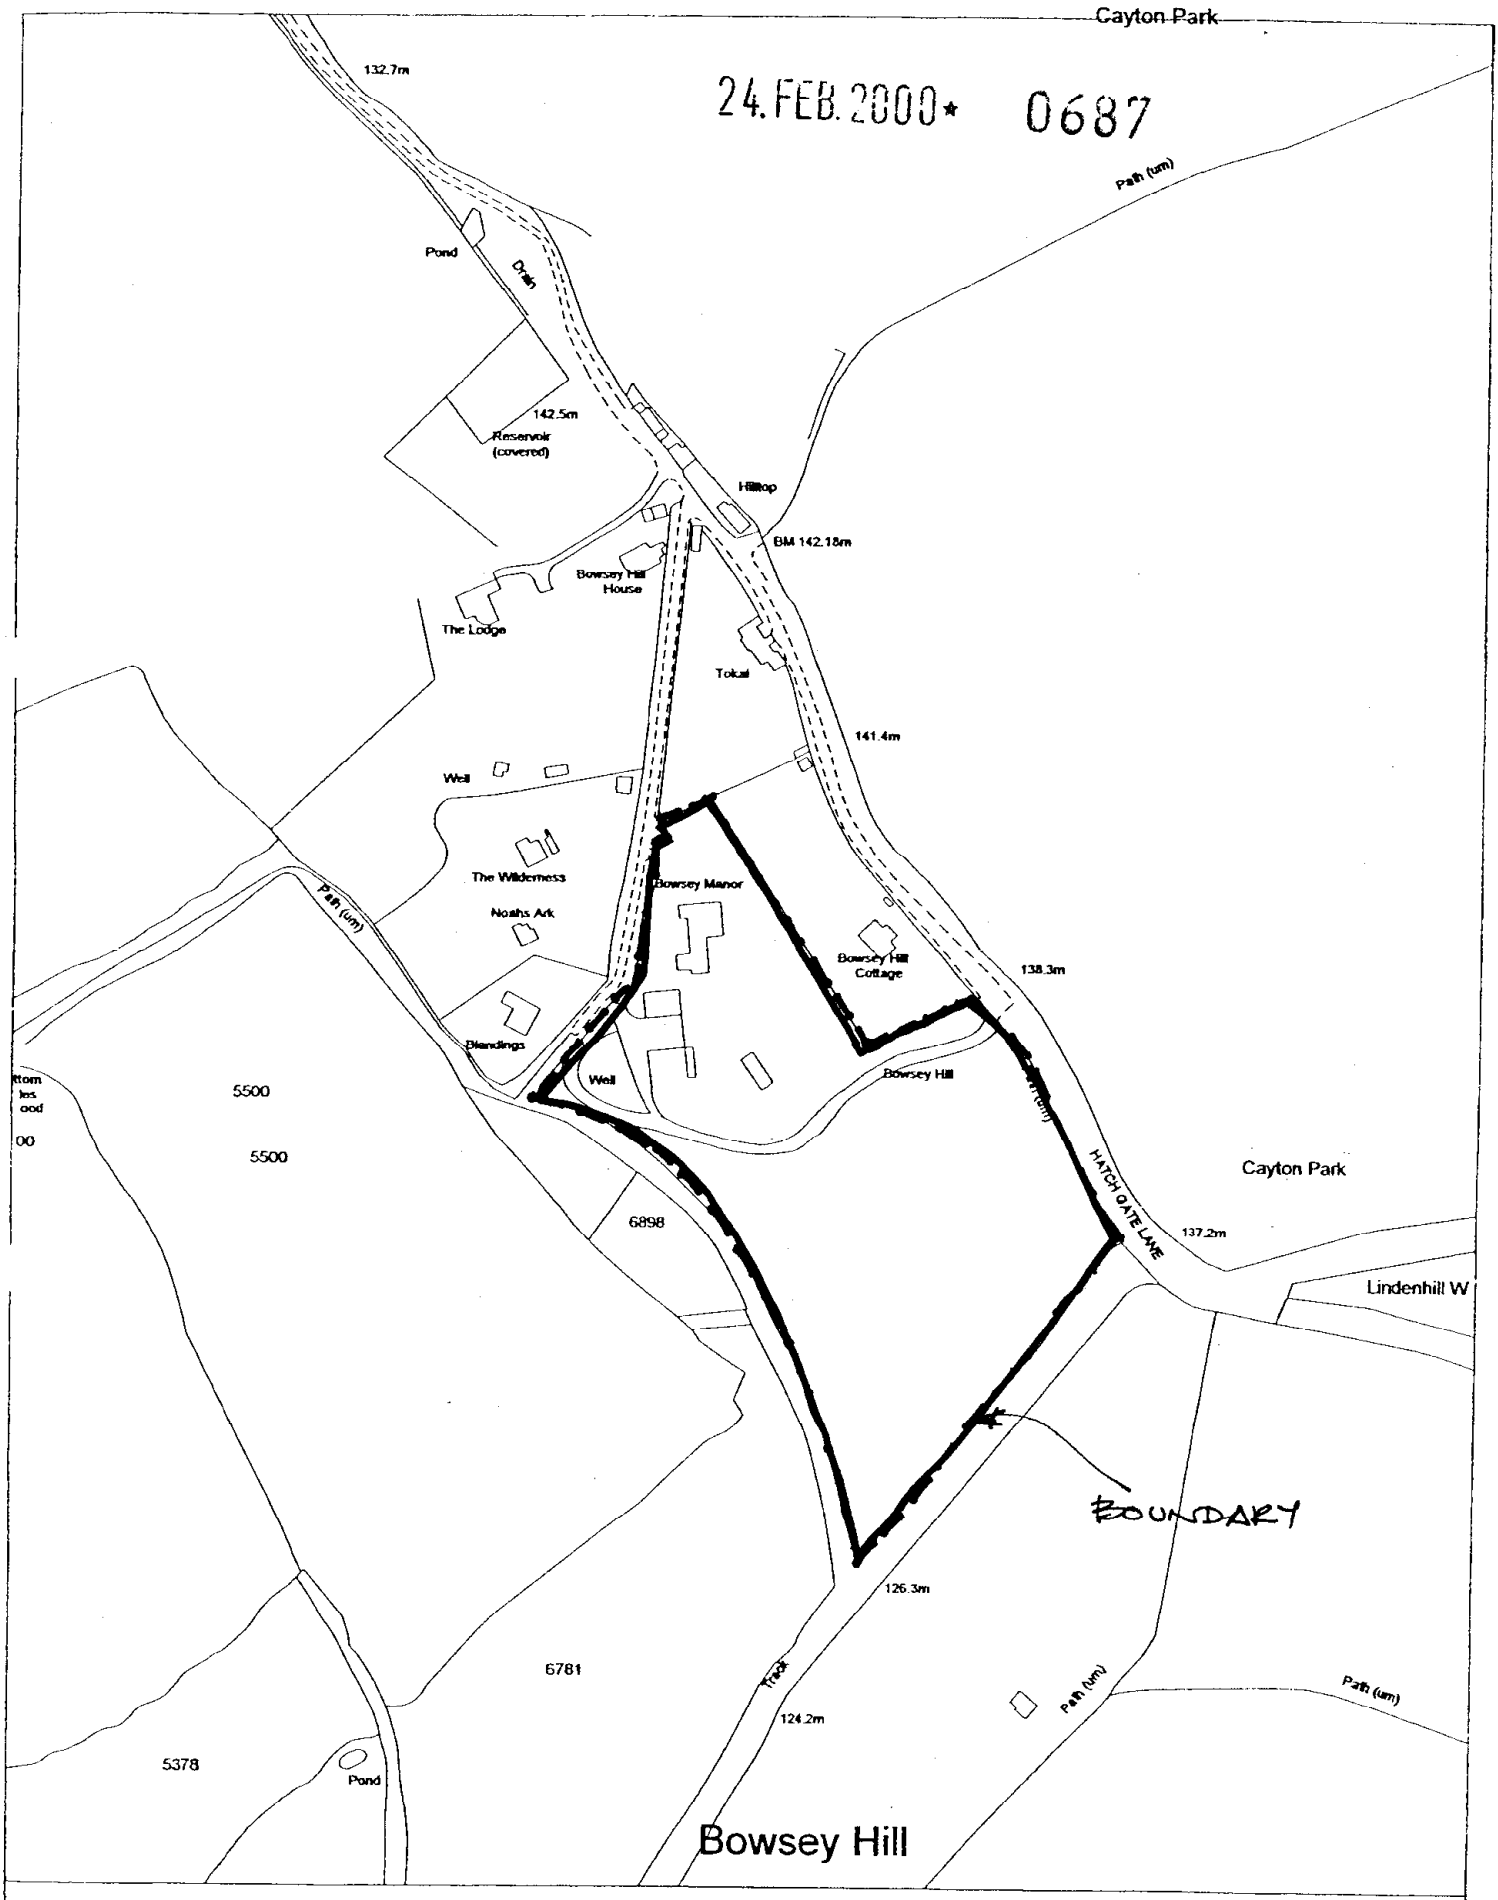

Site Plan, Scale: 1 to 2500

This copy has been produced specifically for Planning and Building Control purposes only. No further copies may be made. Unauthorised reproduction infringes

Reproduced from the Ordnance Survey mapping with the permission of the Controller of Her Majesty's Stationery Office © Crown Copyright

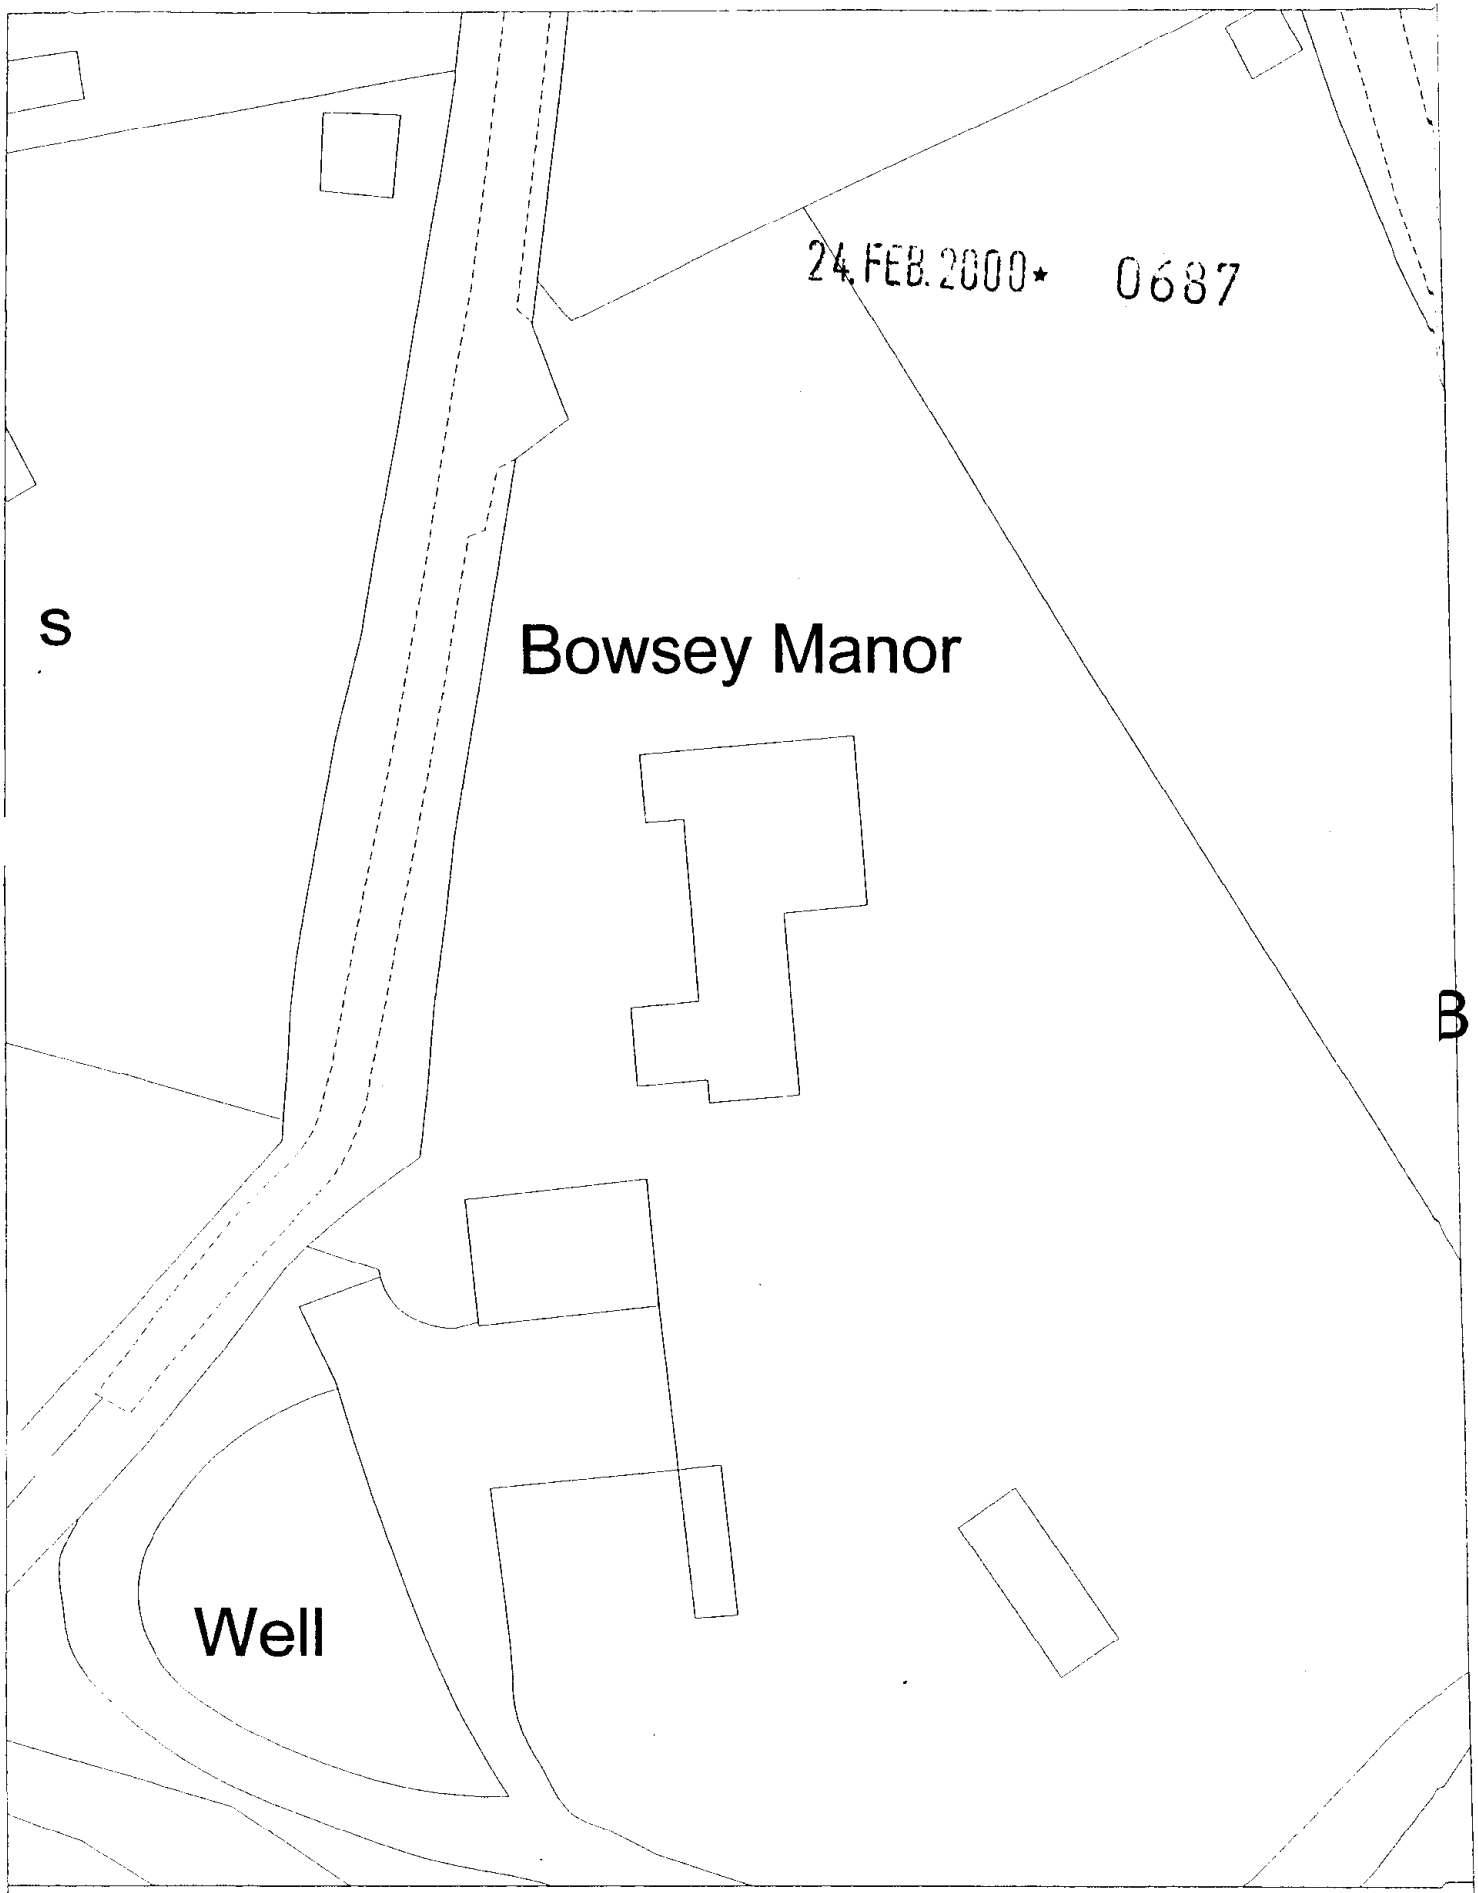

Site Plan, Scale: 1 to 500

This copy has been produced specifically for the map return scheme purposes only. No further copies may be made.

This map is reproduced from Ordnance Survey material with the permission of Ordnance Survey on behalf of the Controller of HMSO Office. © Crown Copyright. Wokingham District Council, Licence No. LA086134
Date: 17 June 1999

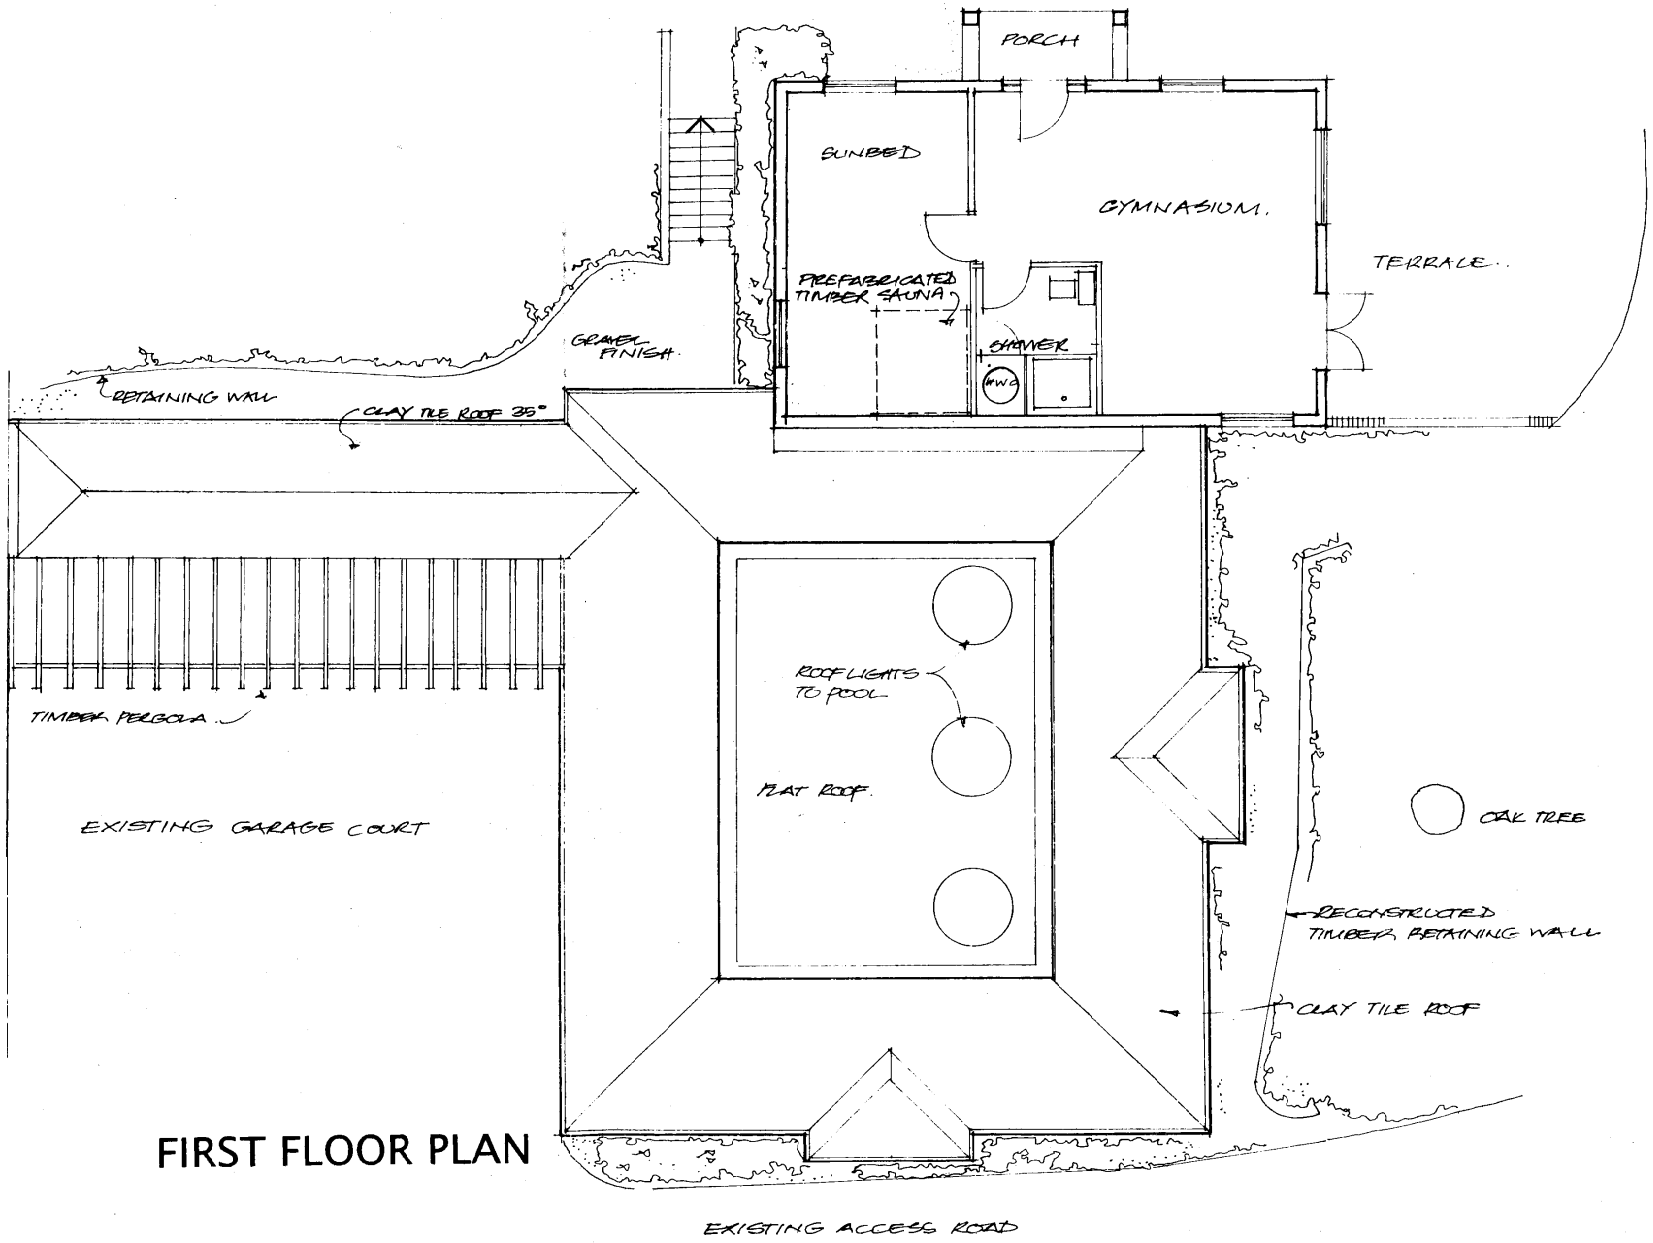

FIRST FLOOR PLAN

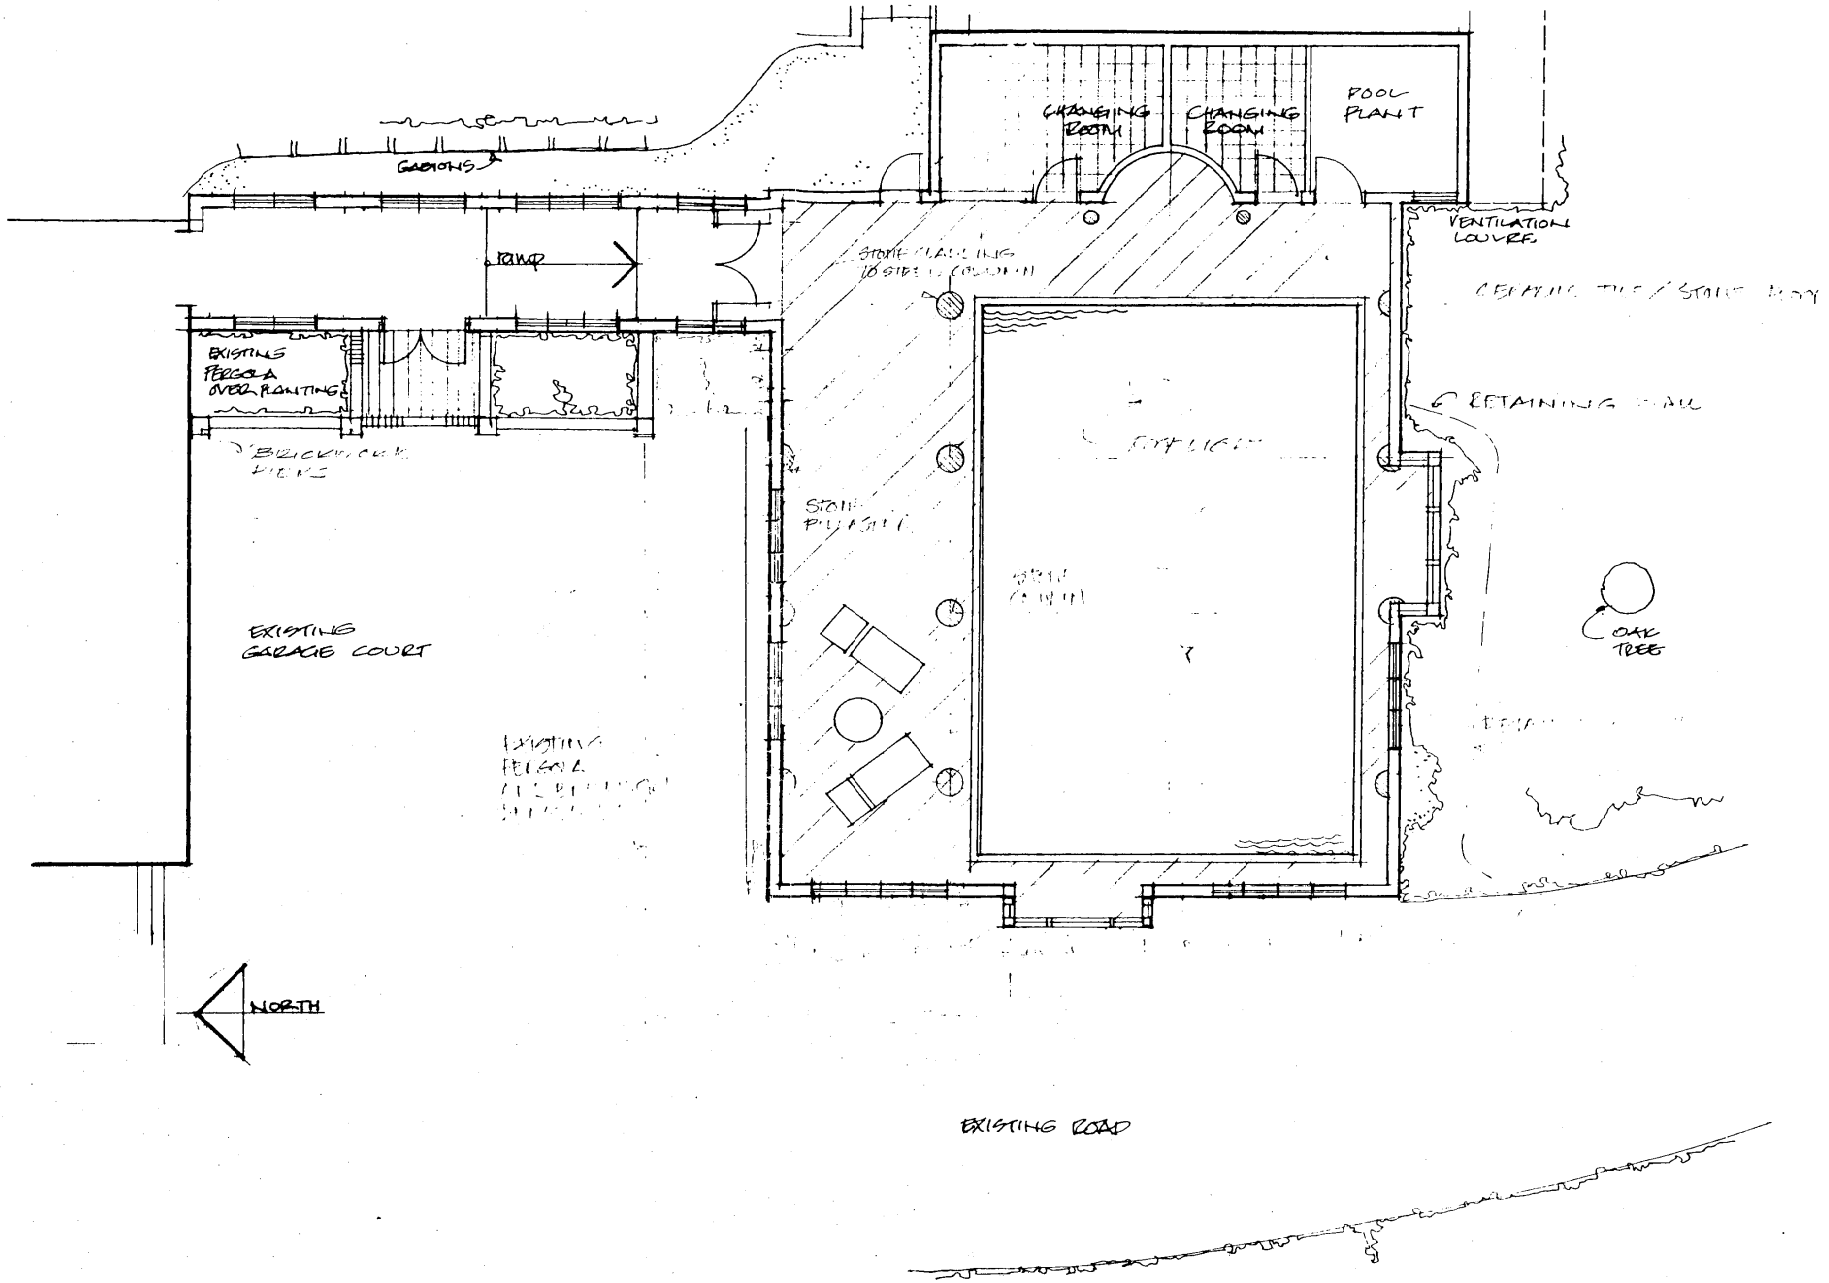

GROUND FLOOR PLAN

PART 1 REGISTER
DELEGATED

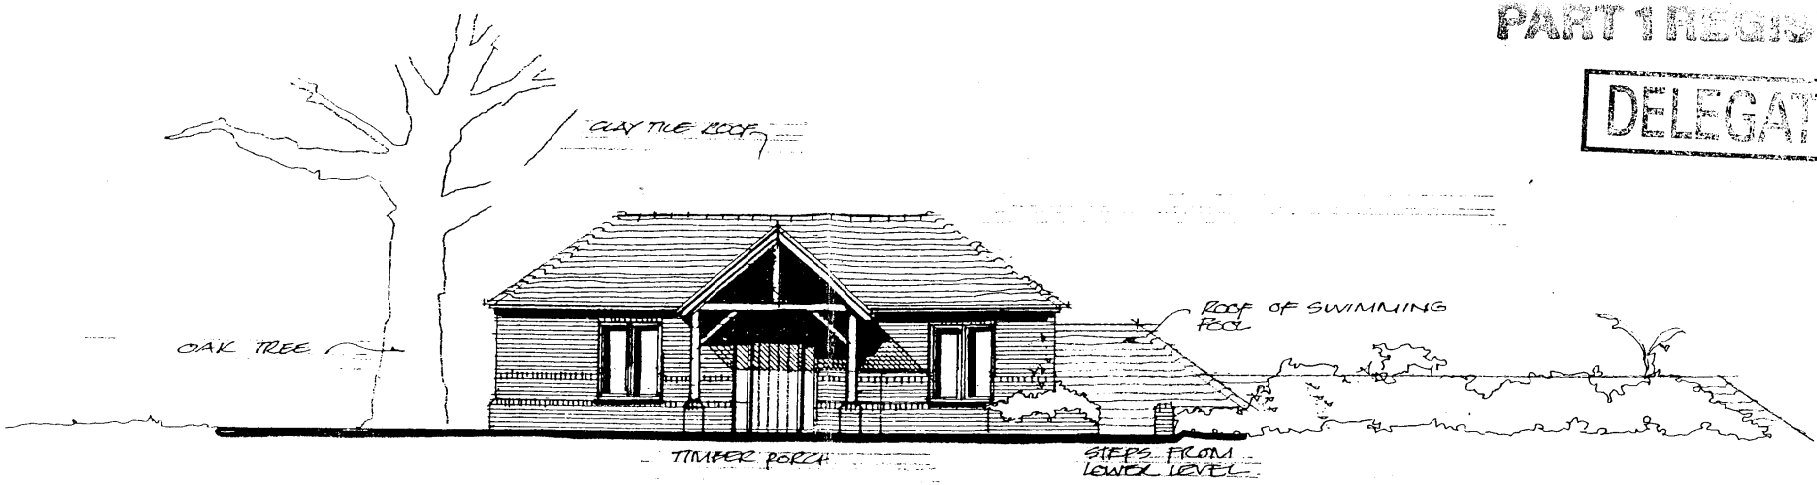

EAST ELEVATION

24.FEB.2000* 0687

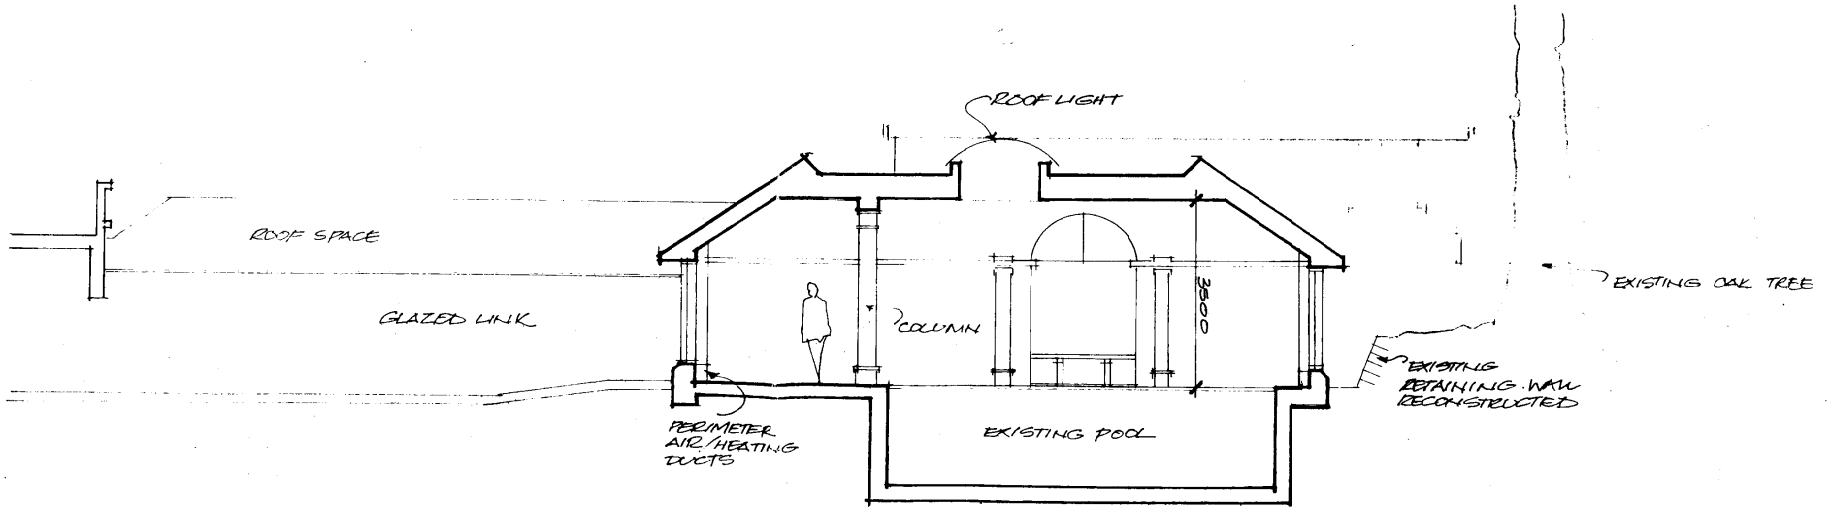

SECTION

© The tpa Design Company Ltd.

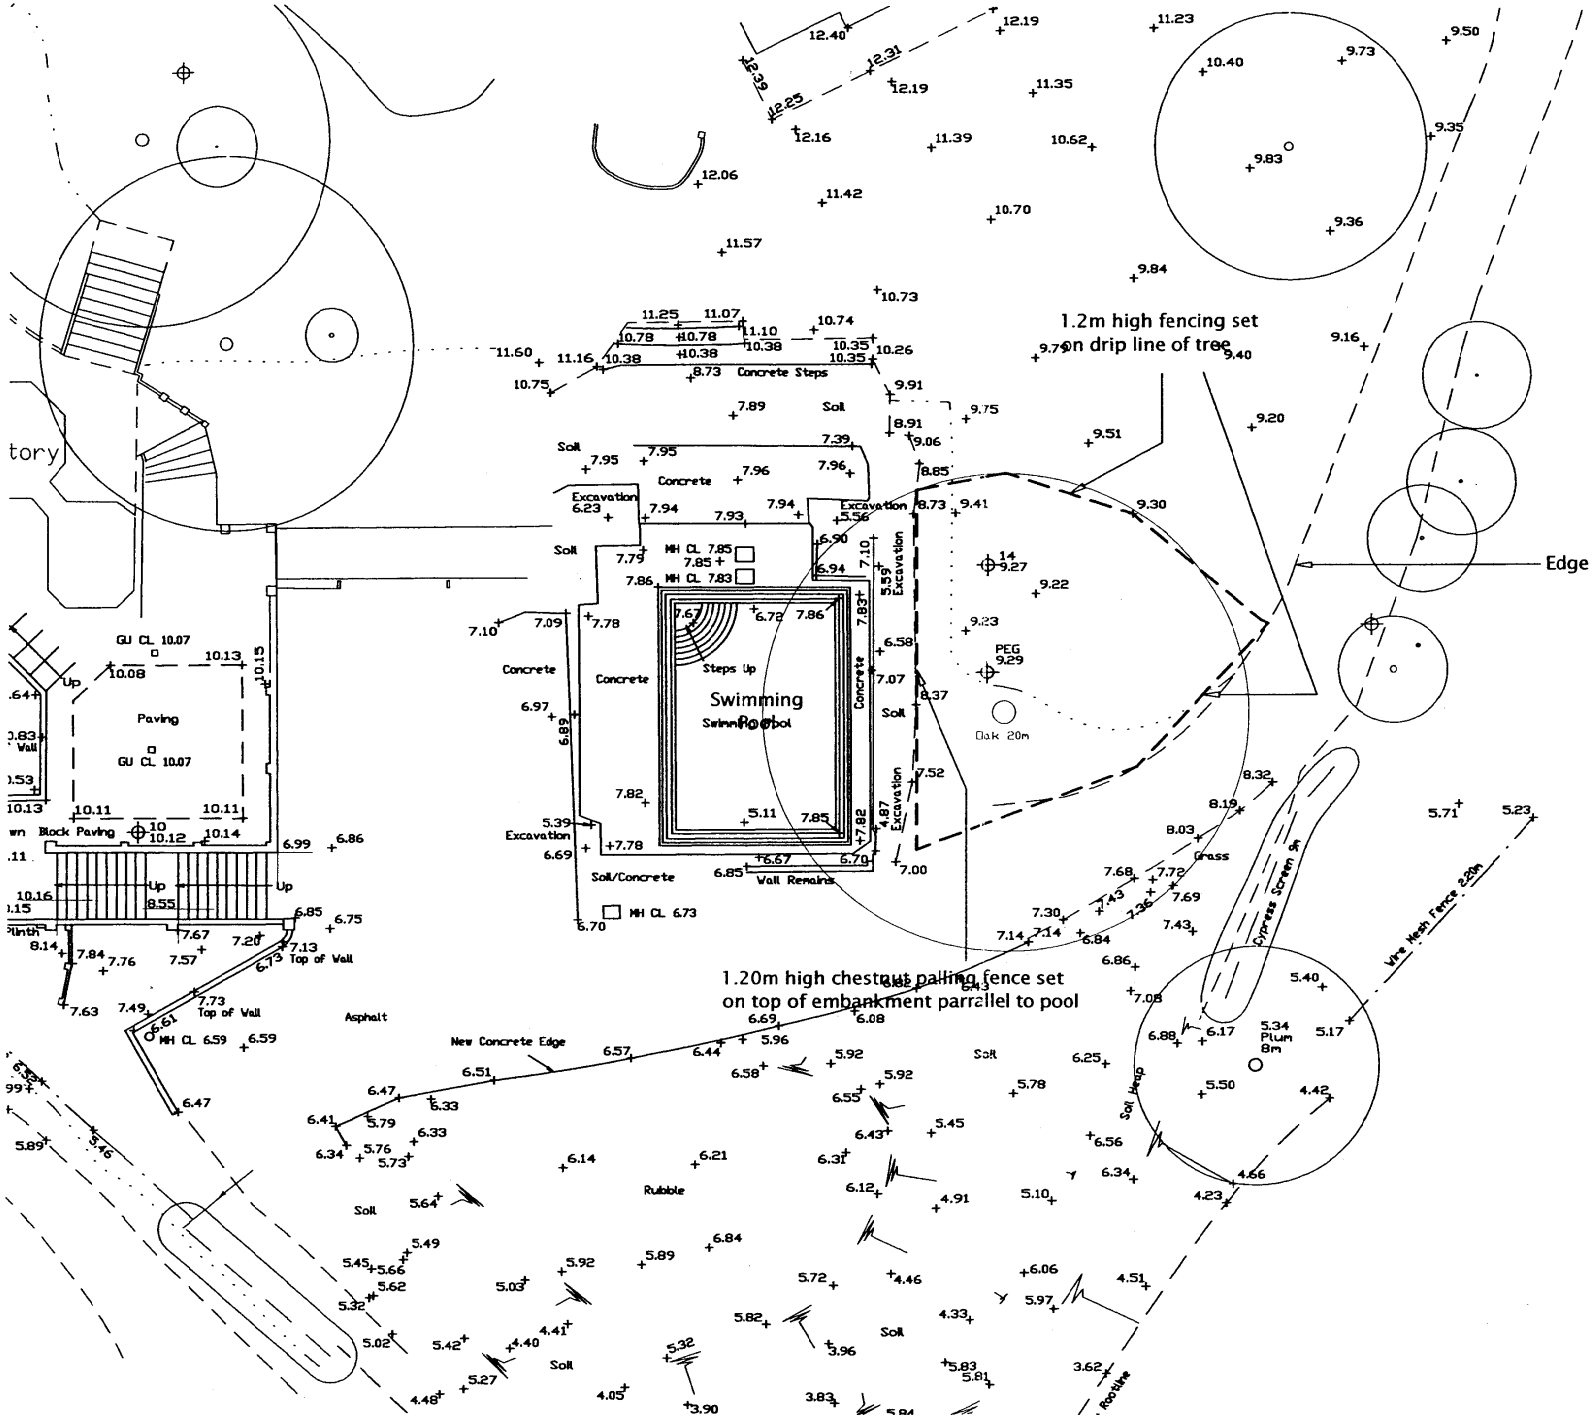

tpa
The TPA Design Company Ltd
33A St Lukes Road Maidenhead
Berkshire SL6 7DN
Tel. 01628 412388
Fax 01628 412390
Email tpadesignco@aol.com

Client:
Roslea Investments Ltd.

Job title:
Alterations to Bowsey Manor
Crazies Hill

Drawing title:
Tree Prootection Drawing
Relating to Planning Permission
F/2000/0687

Scale:	Date:	Drawn by:
1:200	08.04	ijo

Drawing no: 909/TP/10

Rev.

tpa Design Company Ltd architects landscape architects interior design project management planning supervision