28. JAN. 2000★ 0472

Section A.A.

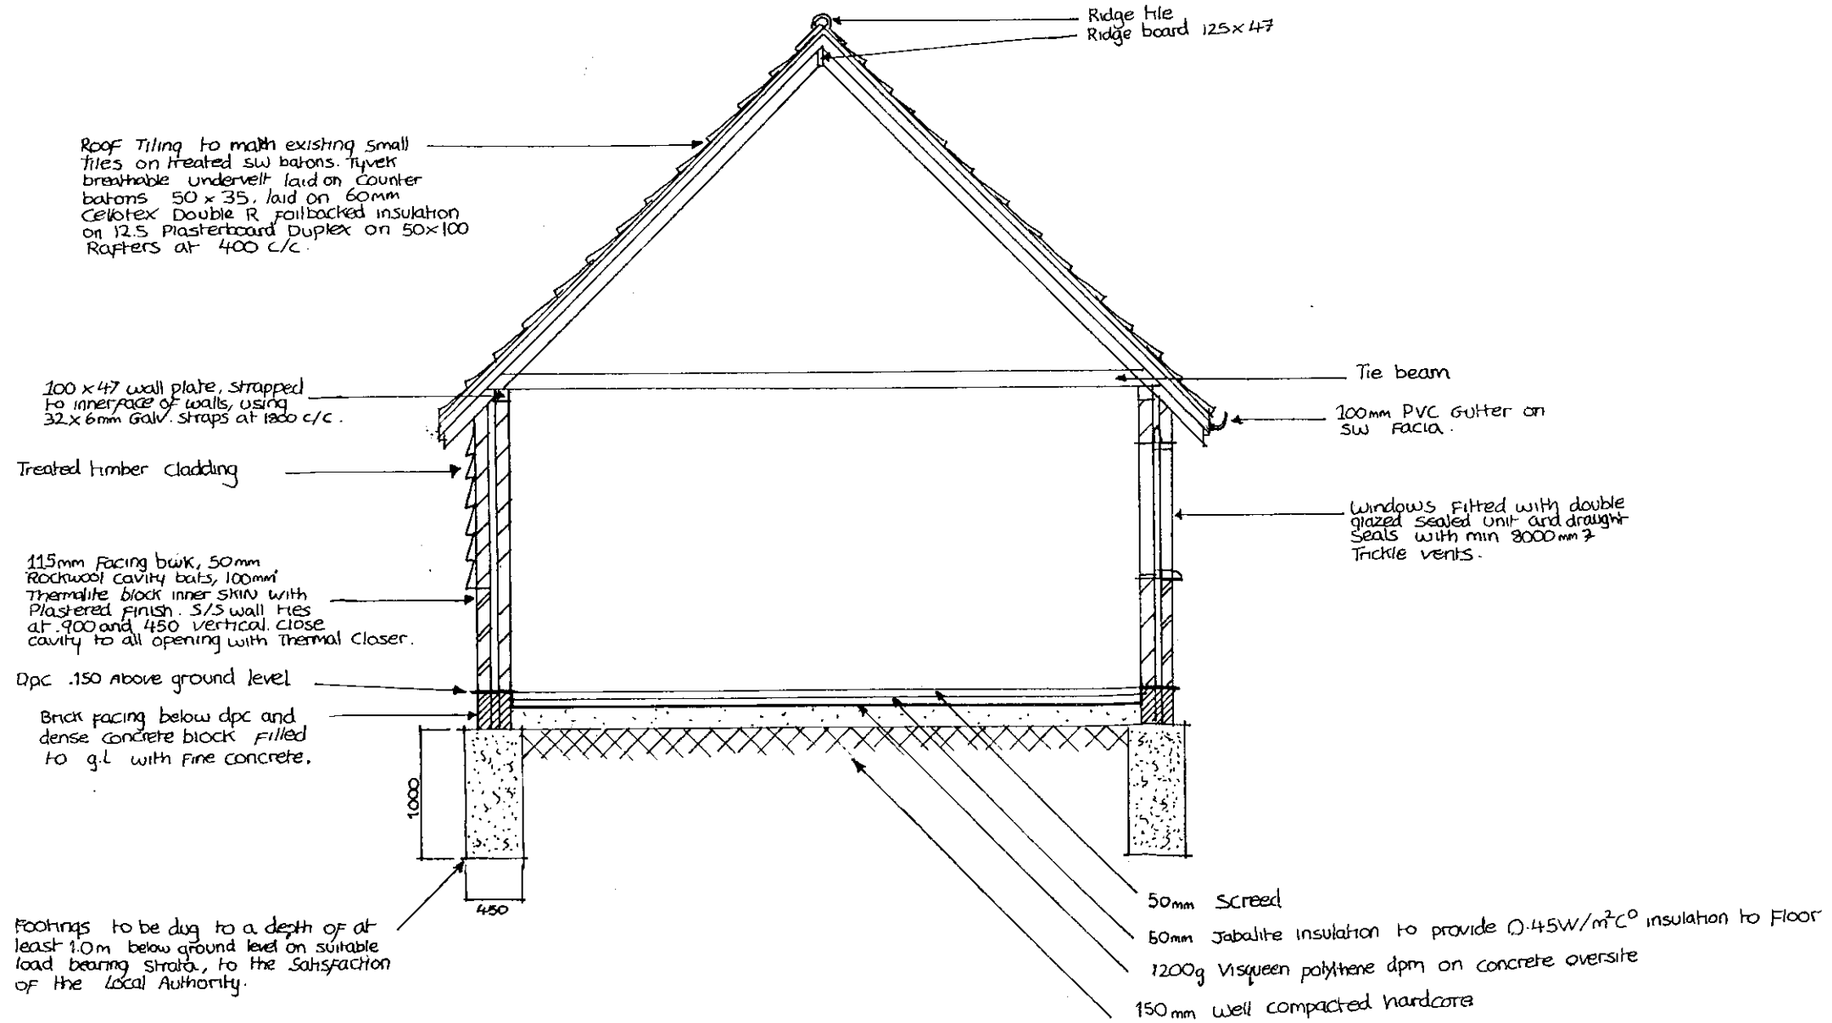

SCALE 1:50

28. JAN. 2000* 0472



FRONT ELEVATION



SIDE ELEVATION



REAR ELEVATION



SIDE ELEVATION

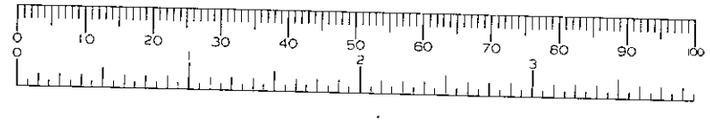

APPROVED

PROPOSED GARDEN ROOM EXTENSION
392 LONDON ROAD
PLOUGH END
WOKINGHAM
BERKS
RG 40 1RE

17/3/00

SCALE 1:100 (ELEVATIONS)

28. JAN. 2000* 0472

Floor Plans

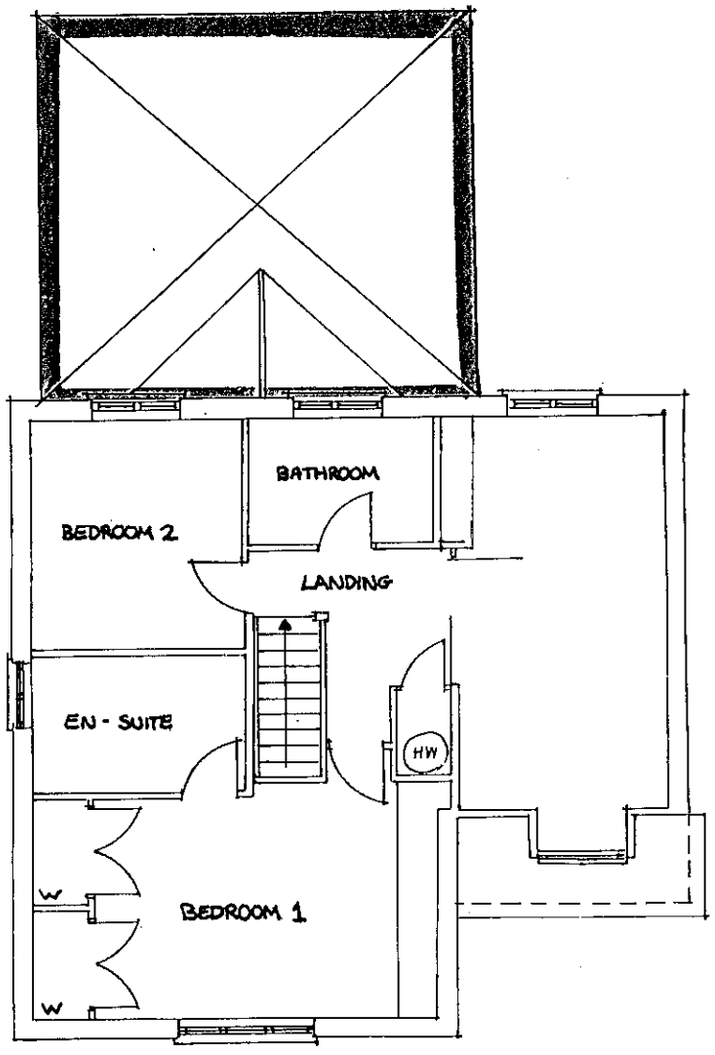

FIRST FLOOR PLAN

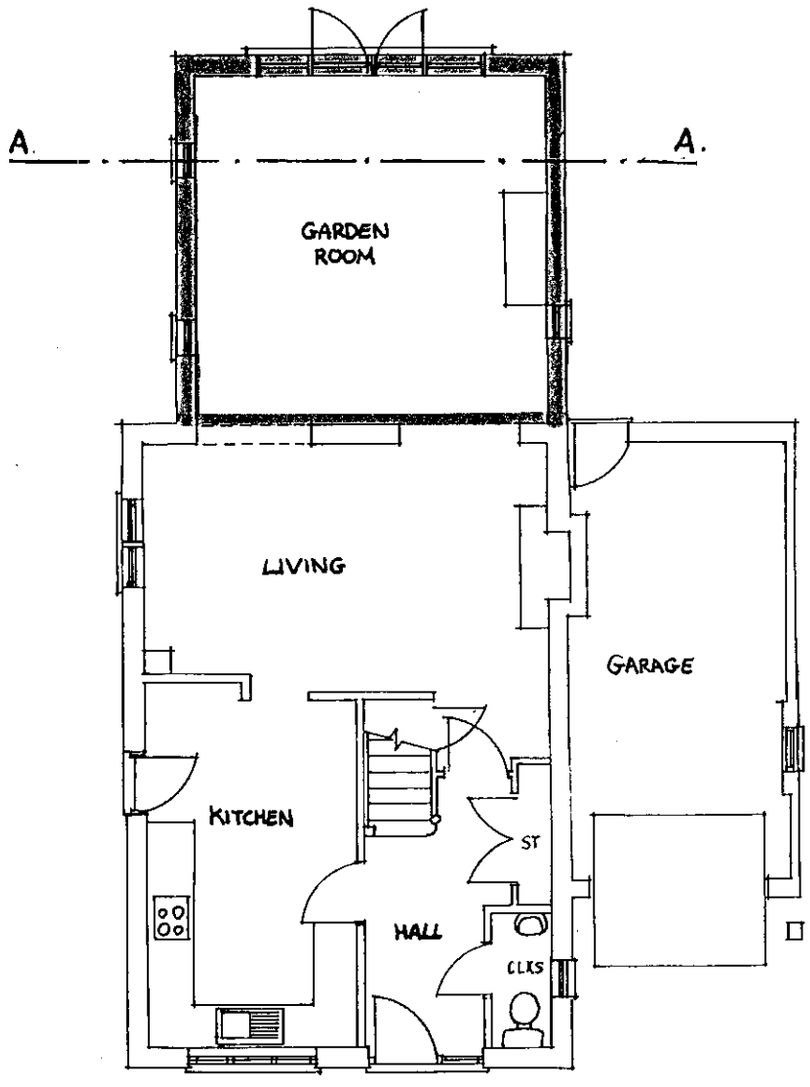

GROUND FLOOR PLAN

APPROVED

SCALE 1:100

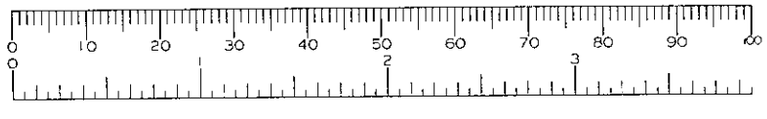

CJ 17/3/00