

NOTES:


All dimensions must be checked on site and not scaled from this drawing.

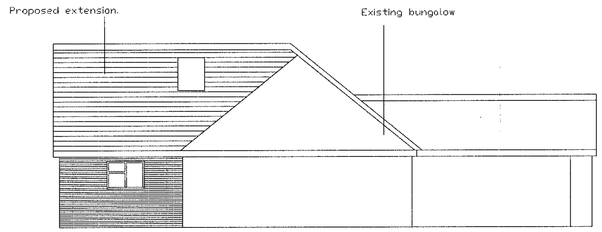


SIDE ELEVATION

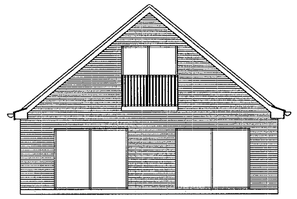


REAR ELEVATION

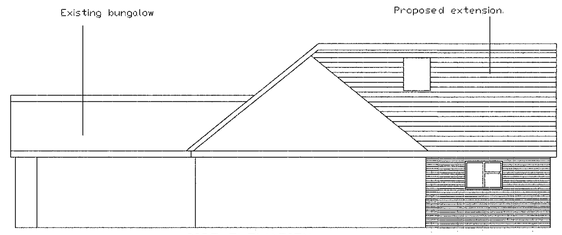


SIDE ELEVATION

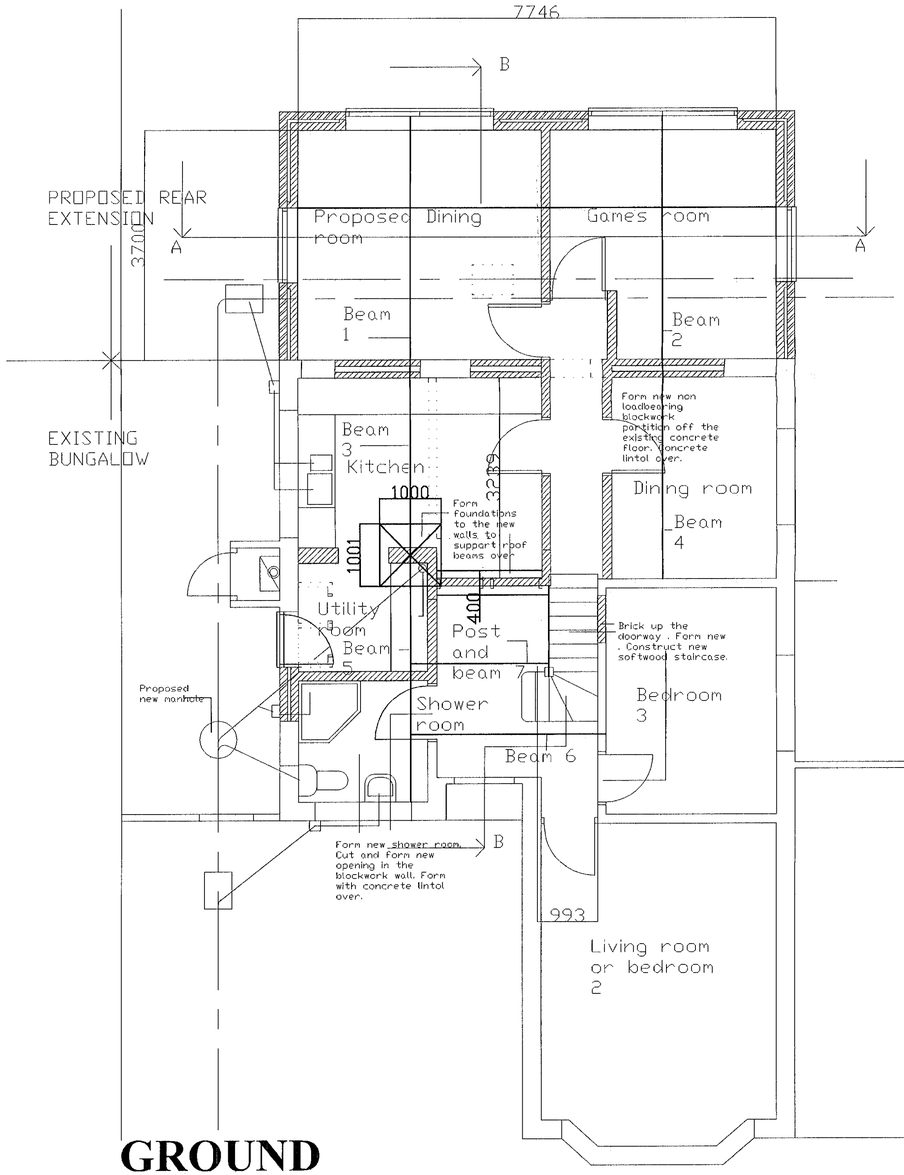


GROUND FLOOR PLAN

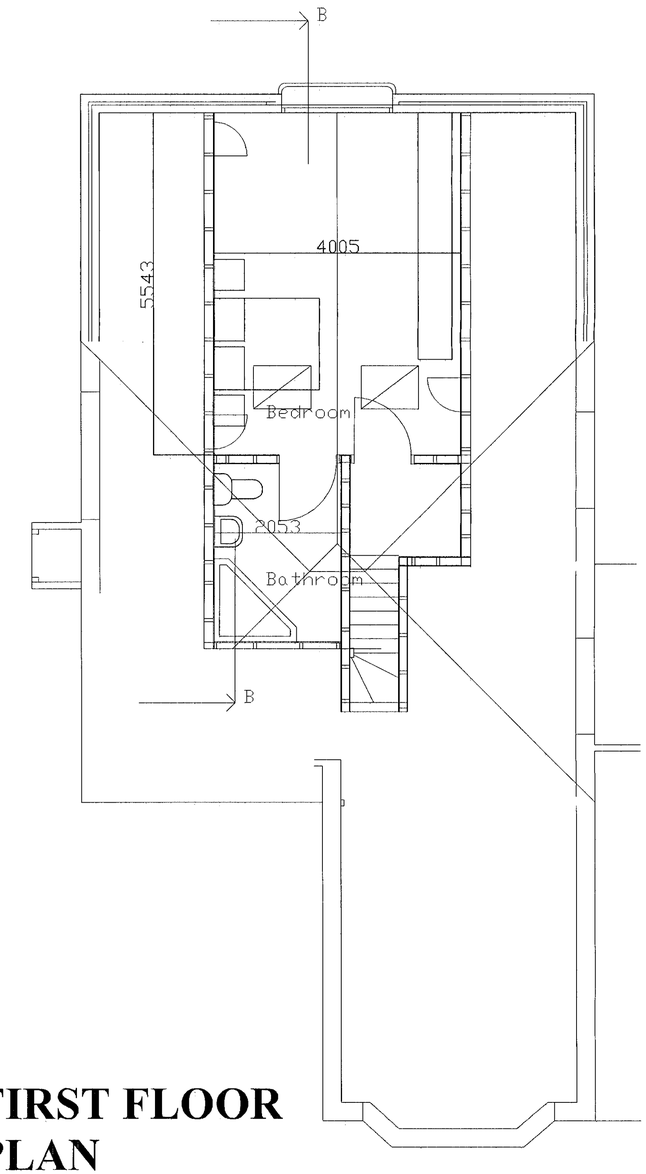

FIRST FLOOR PLAN

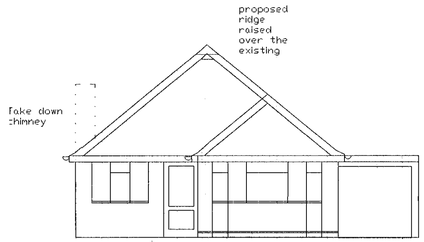

FRONT ELEVATION

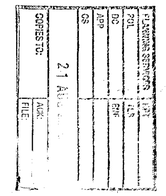



ADDITIONAL PLAN

2043

A	Aug 00	Front elevation added
	Date	Revisions

HASLAMS

Building Surveyor - Designers - Planning Consultants
156 Friar Street Reading Berkshire RG1 1HH
Tel: 0118-960-1010 Fax: 0118-960-1022


Client
Mr & Mrs S Stephens

Property
197, Beech Lane,
Earley,Reading,
RG6 5UP


Title
Plans and Elevations

Scale	Drawn by	Date	Drawing No.
1:50	KW	June 00	18521/02


SUPERSEDED

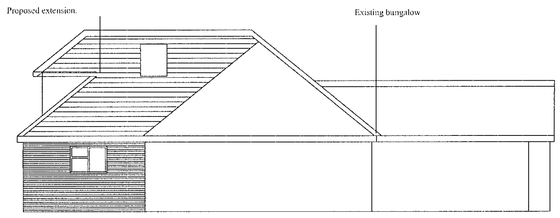


SIDE ELEVATION

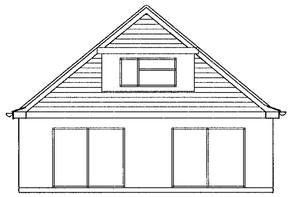


REAR ELEVATION

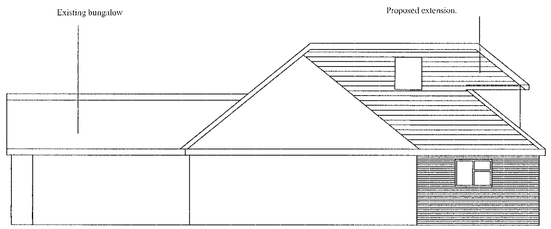

SIDE ELEVATION

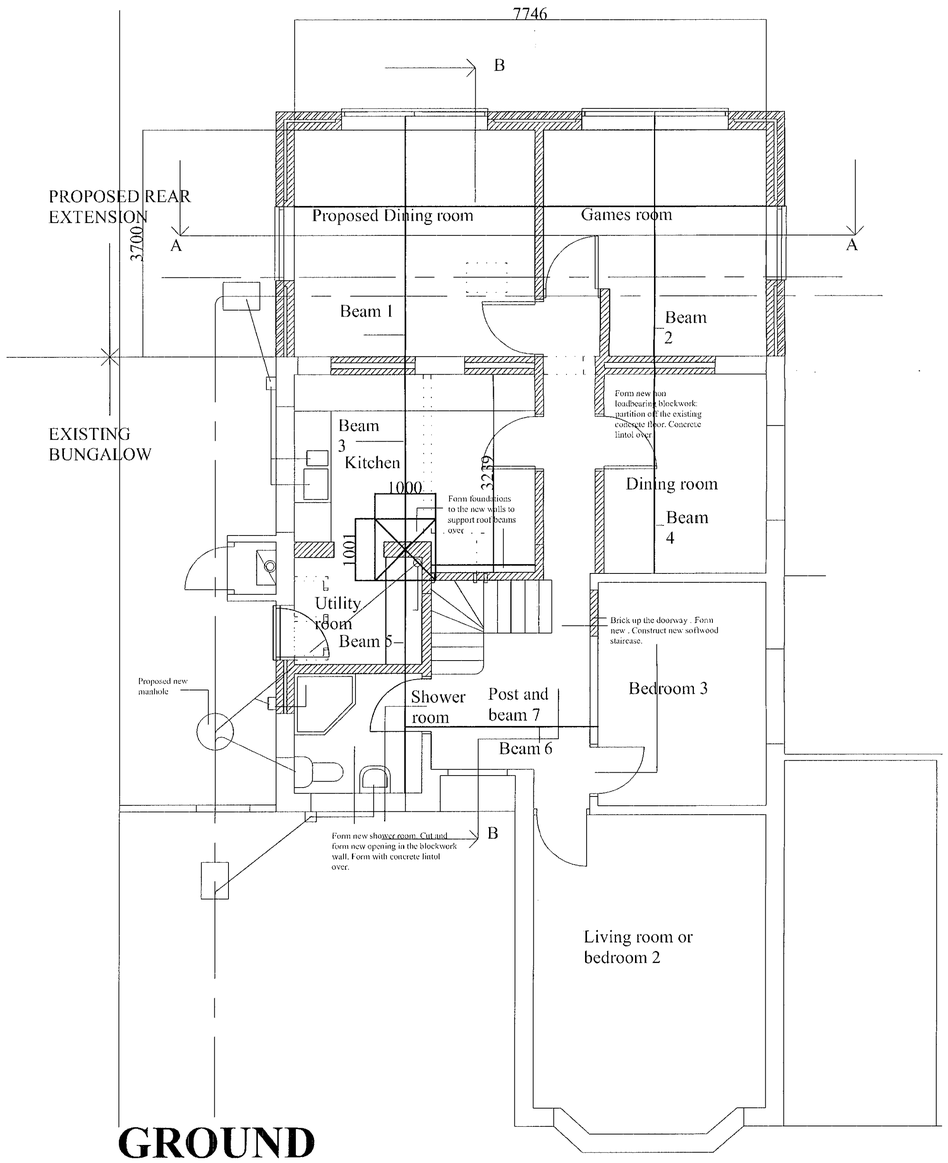


GROUND FLOOR PLAN

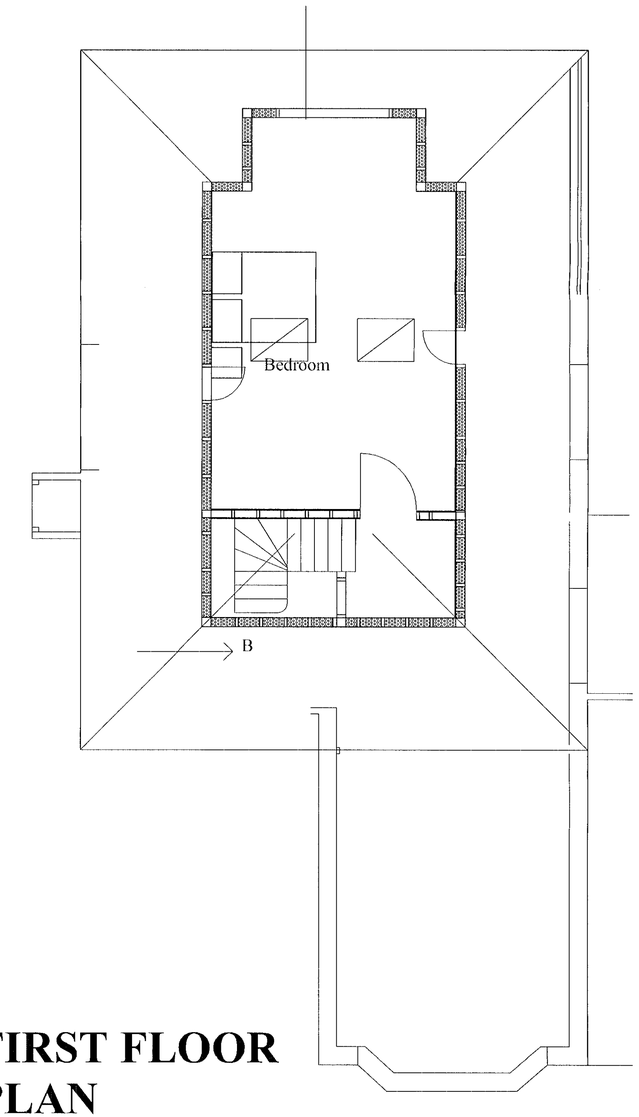

FIRST FLOOR PLAN

NOTES:

All dimensions must be checked on site and not scaled from this drawing.

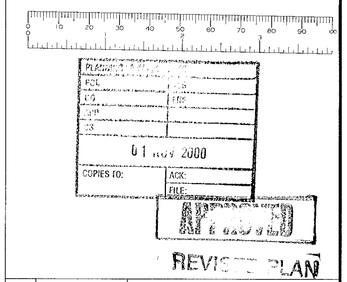

A	Oct 00	Dormer instead of Gable rear.
	Date	Revisions

HASLAMS
Building Surveyor - Designers - Planning Consultants
156 Friar Street Reading Berkshire RG1 1HH
Tel: 0118-960-1010 Fax: 0118-960-1022

Client
Mr & Mrs S Stephens

Property
197, Beech Lane, Earley,Reading, RG6 5UP

Title
Plans and Elevations of scheme revised to turn staircase around and to form dormer to rear as required by WDC Planning Department.

Scale	Drawn by	Date	Drawing No.
1:50	KW	June 00	18521/03

cg 21/11/00



Made and published by the Director General of the Ordnance Survey, Southampton.

NATIONAL GRID REFERENCE

0 10 20 30 40 50 60 70 80 90 100

0 1 2 3

HASLAMS
0118 960 1010
Email: info@haslams-surveyors.co.uk Fax: 0118 960 1022
156 Friar Street Reading Berkshire RG1 1HH

197 BEECH LANE, EARLEY

Scale: 1:1250 LOCATION PLAN 1:500 SITE PLAN

Ref: 18521 Date: 21.07.00.

Reproduced from the Ordnance Survey map with the sanction of the Controller of H.M. Stationery Office. Crown copyright reserved.

24 JUL 2000 * 2045