
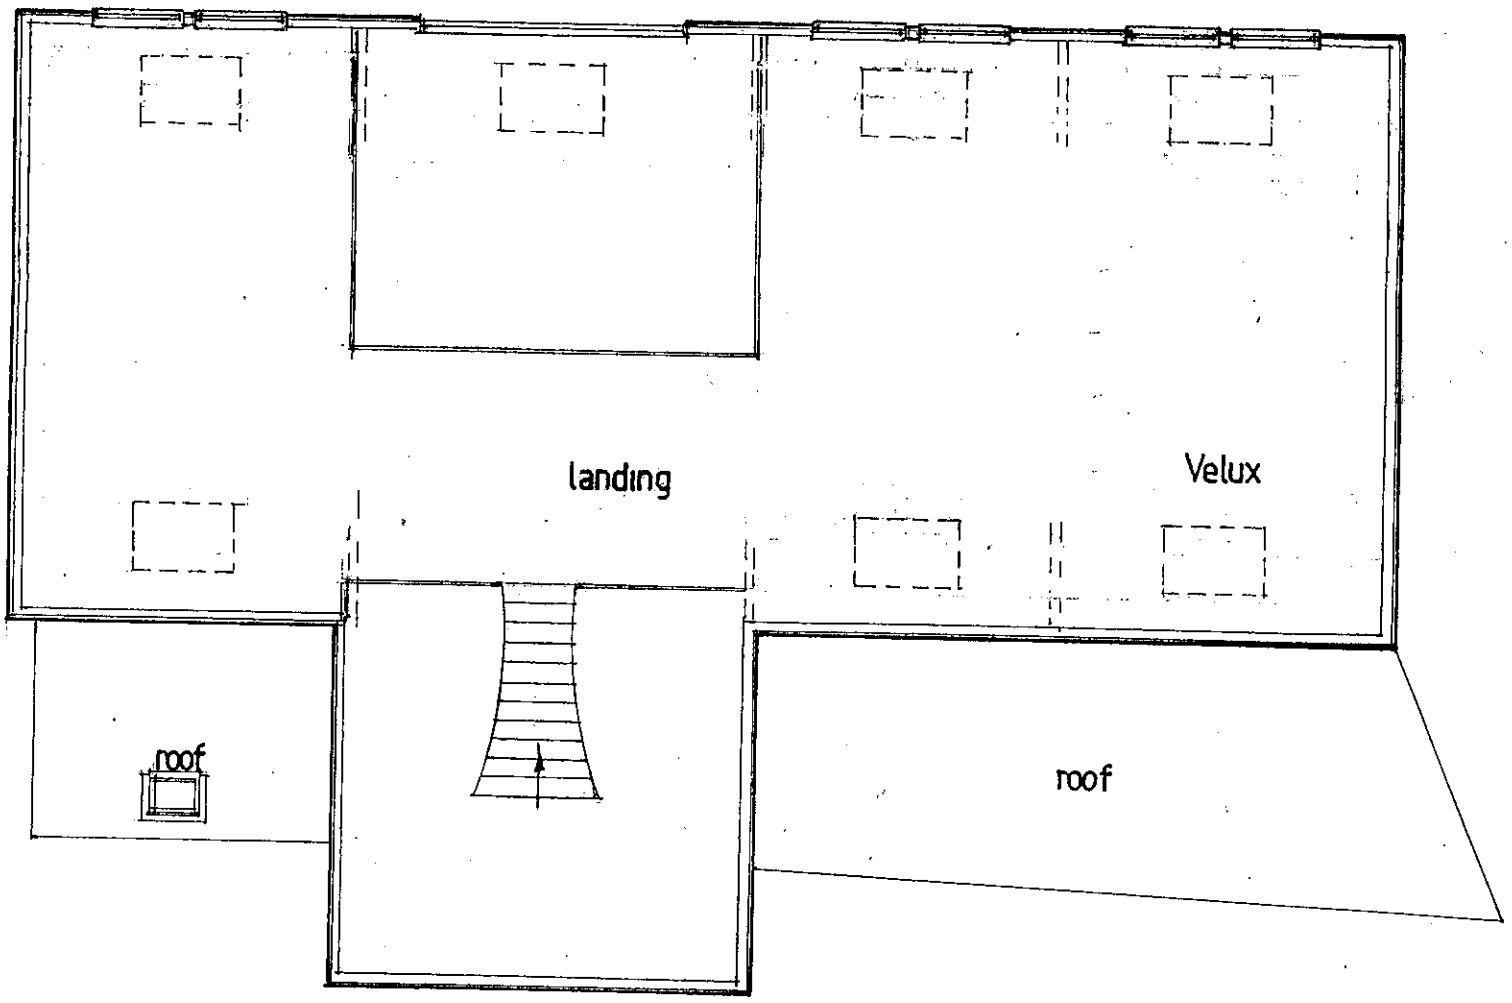



FIRST FLOOR PLAN

APPROVED

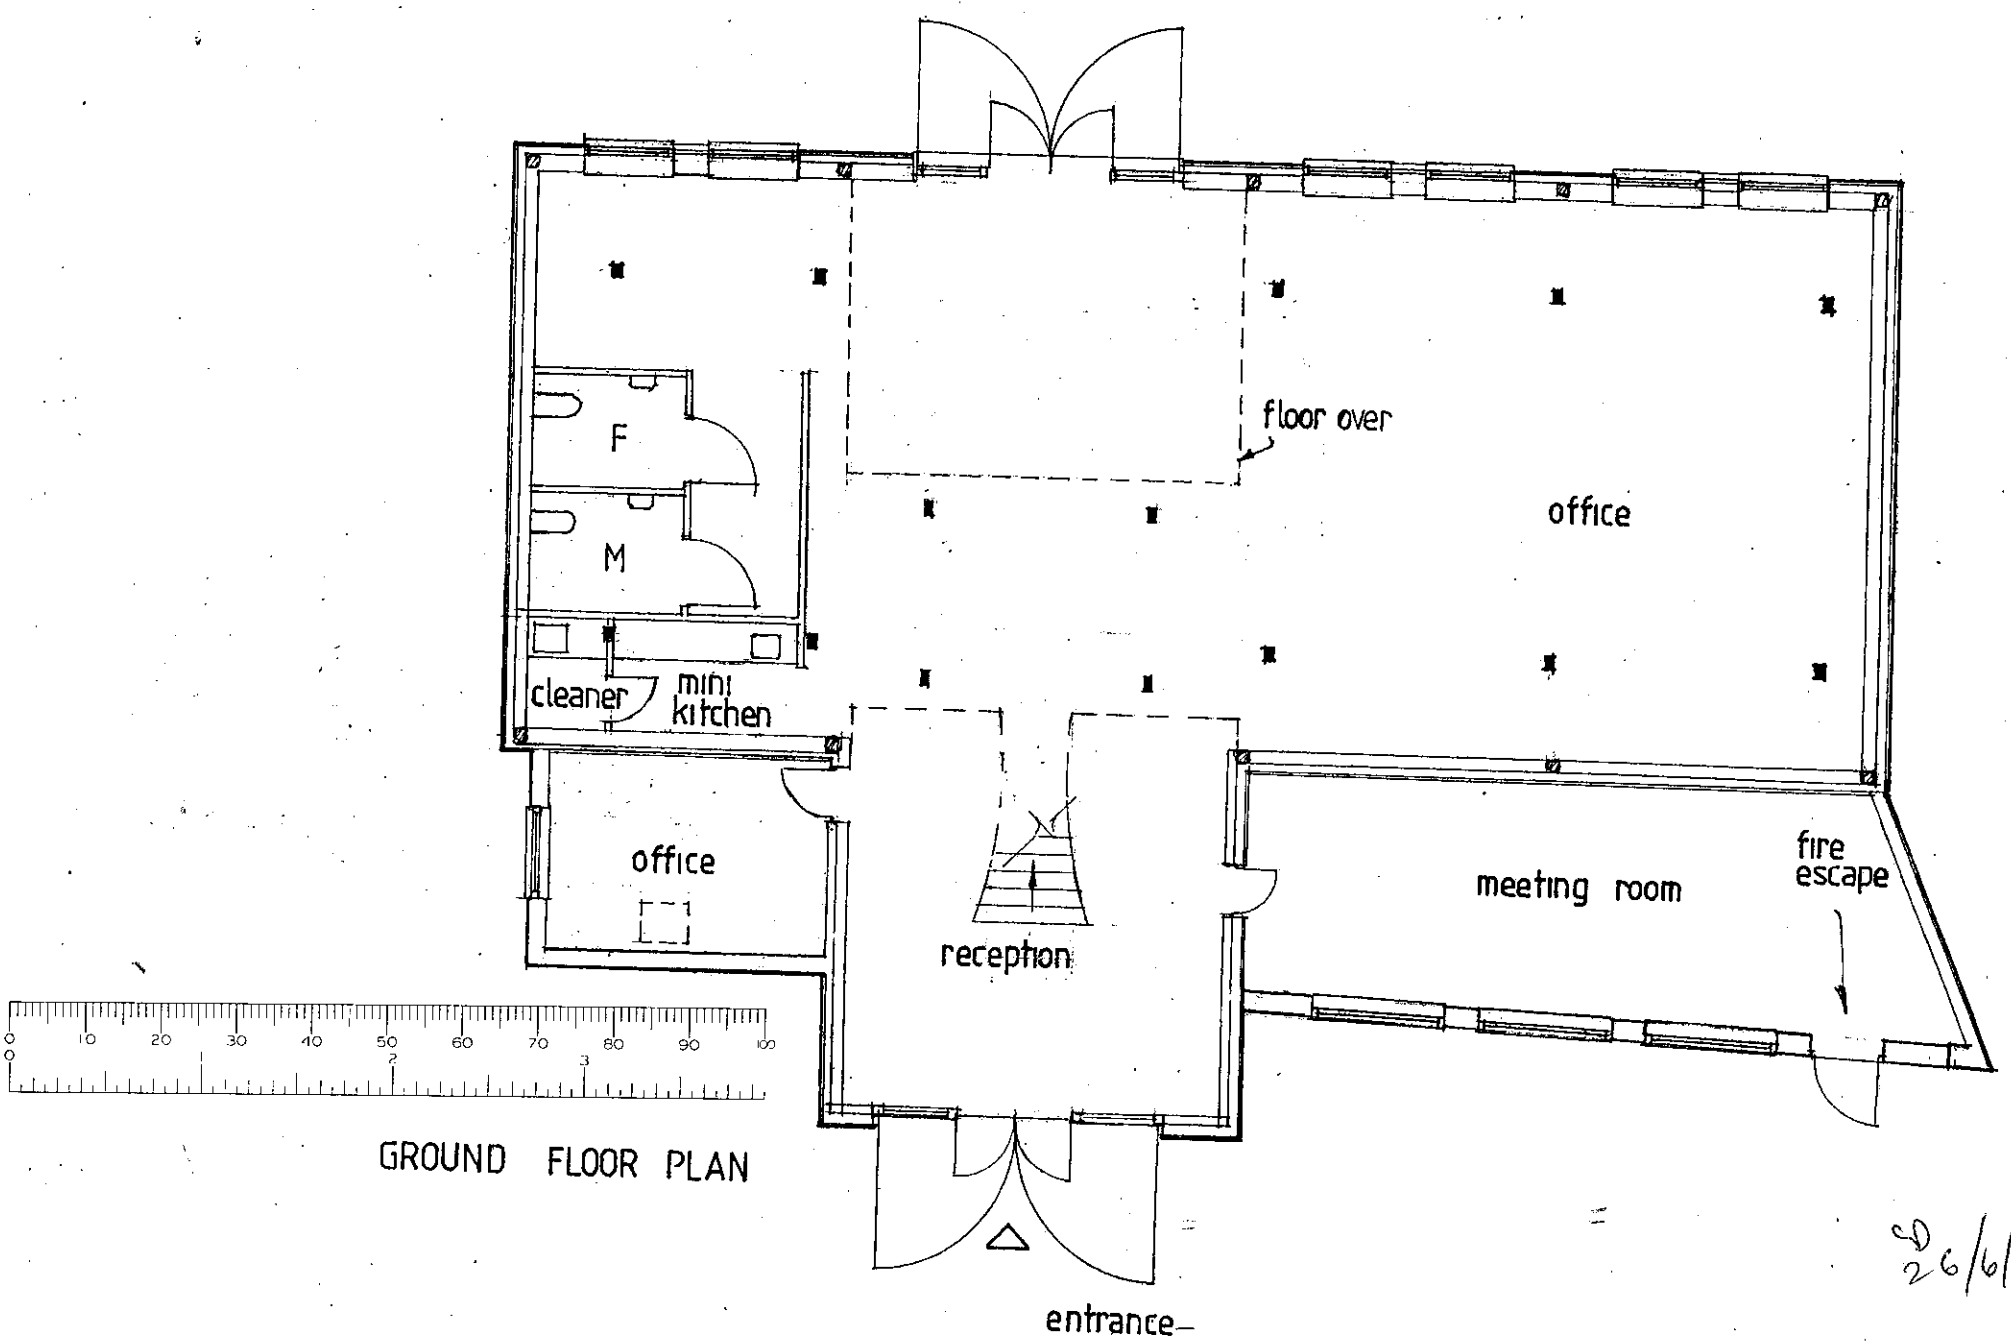

GROUND FLOOR PLAN

26/6/00

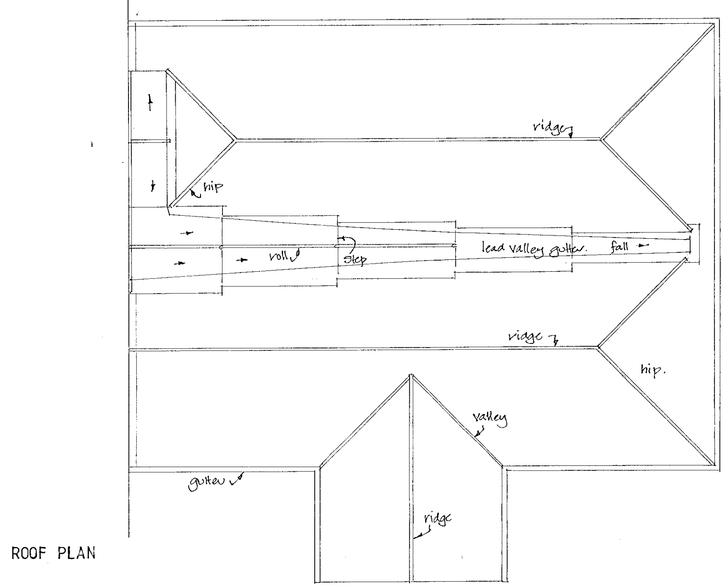

ROOF PLAN


ELEVATIONS



SOUTH




WEST - ENTRANCE

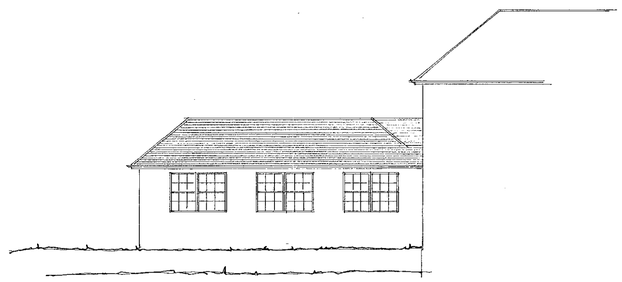

EAST

Materials;
Red/brown roof tiles (plain) pitch 45° to match existing.
Lead flat roof to falls + valley gutter.
Pvc black rainwater goods to new soakaway.
White ew fascia + soffit.
Dwarf walls, piers and oak post to entrance porch, (open).
Brick/block cavity walls with cavity fill insulation.
Brickwork, mortar and pointing to match existing.
Timber sash windows to match existing.
Sw shutters to windows as shown.

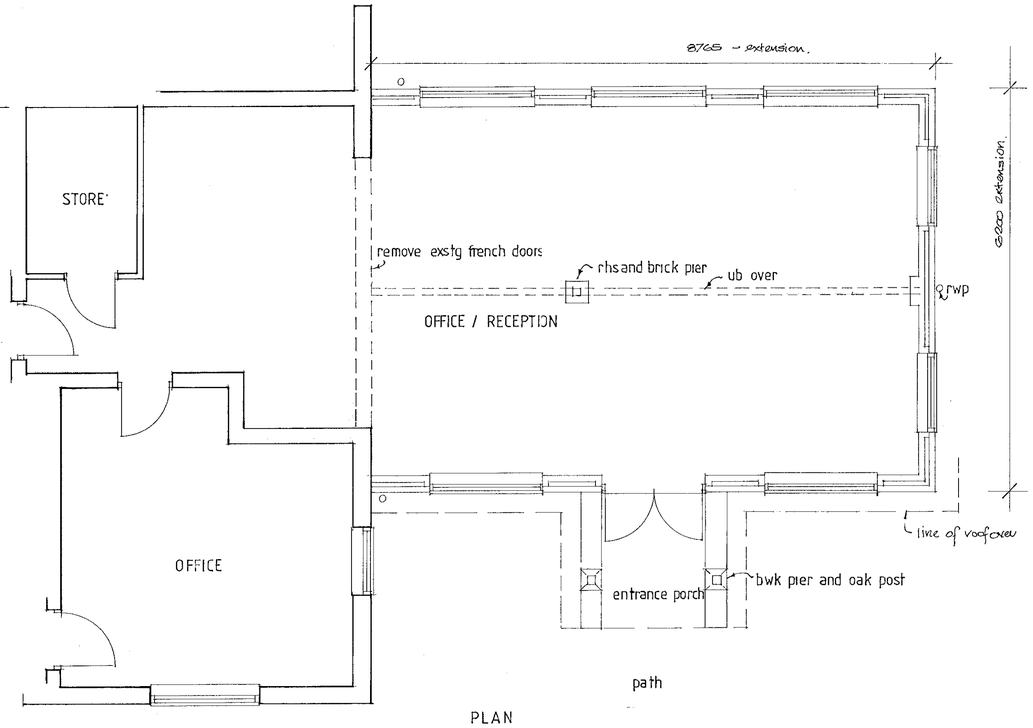

PLAN

24.JUL.2000 2045

APPROVED

STEVE ATKINSON *BSc (Hons) Dip Arch (Hons) RIBA*

CHARTERED ARCHITECT

44 Basingstoke Road
Reading
Berkshire. RG2 0EL
Tel. (0118) 921 2223

- Job SANDFORD FARM MOHAWK WAY WOODLEY
- Title FARMHOUSE EXTENSION
- Client COFF HOLDINGS LTD

Date 19 JULY 00

Scale 1:50 1:100

Drawing Number 1030