

12 .JUL.2000* 1947

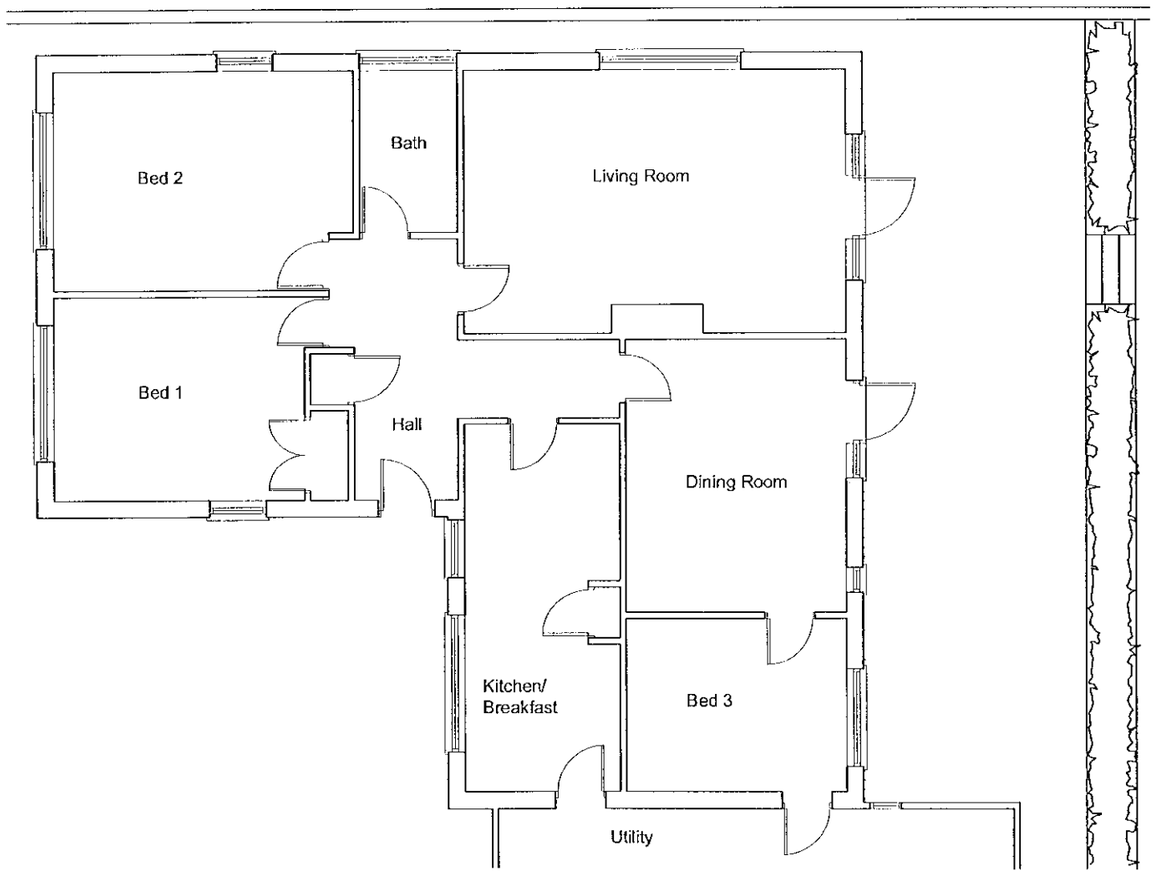

Existing Building Plan

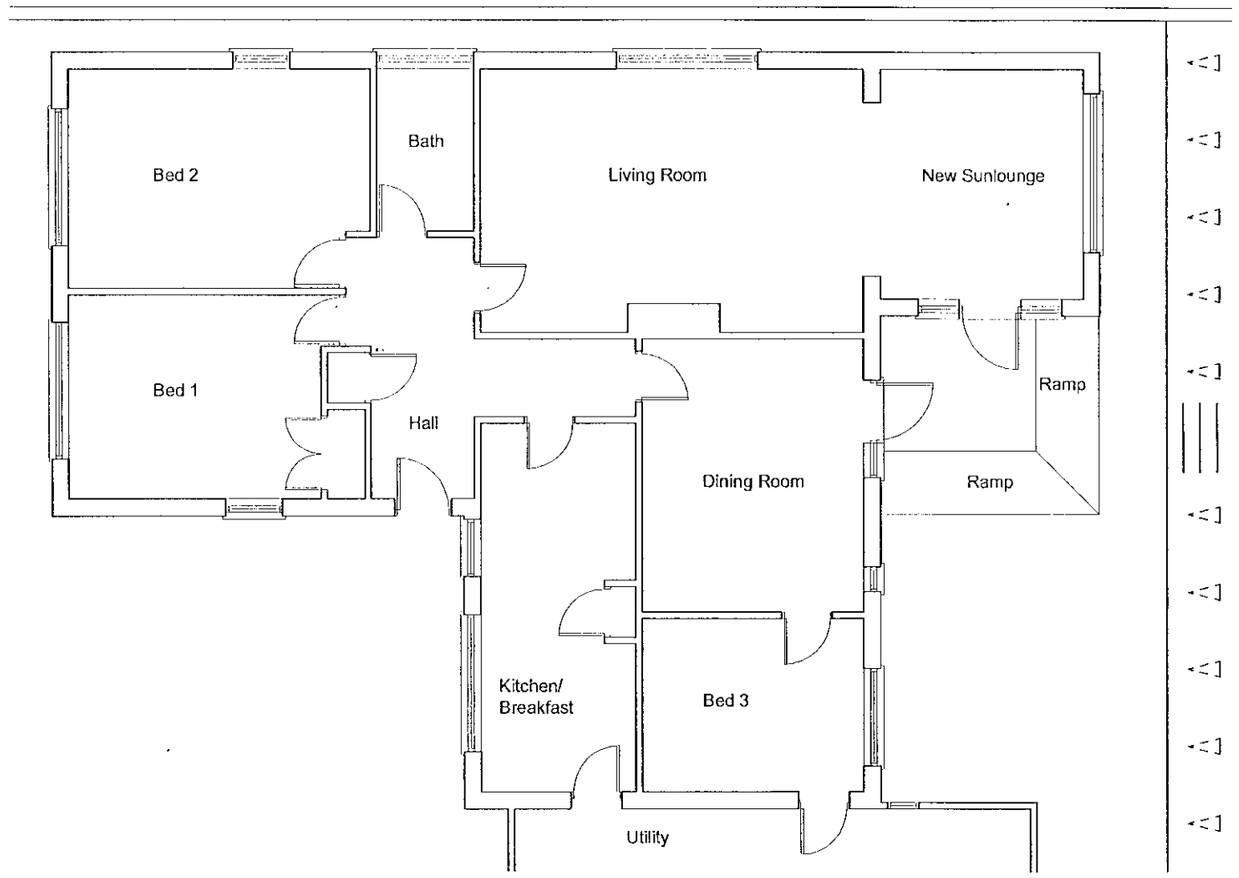

Proposed Building Plan

APPROVED


ACCESS ARCHITECTS
Mortimer House
49 Church Street
Theale
Berkshire
RG7 5BX
Tel: 0118 9304440 Fax: 0118 9305552 E-mail: all@access-architects.co.uk

Client: Mr Tyldesley	Date: June 2000
Project: 23 Glebelands	Drawn: GDP
Title: Proposed & Existing Plans	Checked:
Drawing no: 232/03 Revision:	Scale: 1:100


Web site : http://www.access-architects.co.uk

17/11/01


12.JUL.2000* 1947

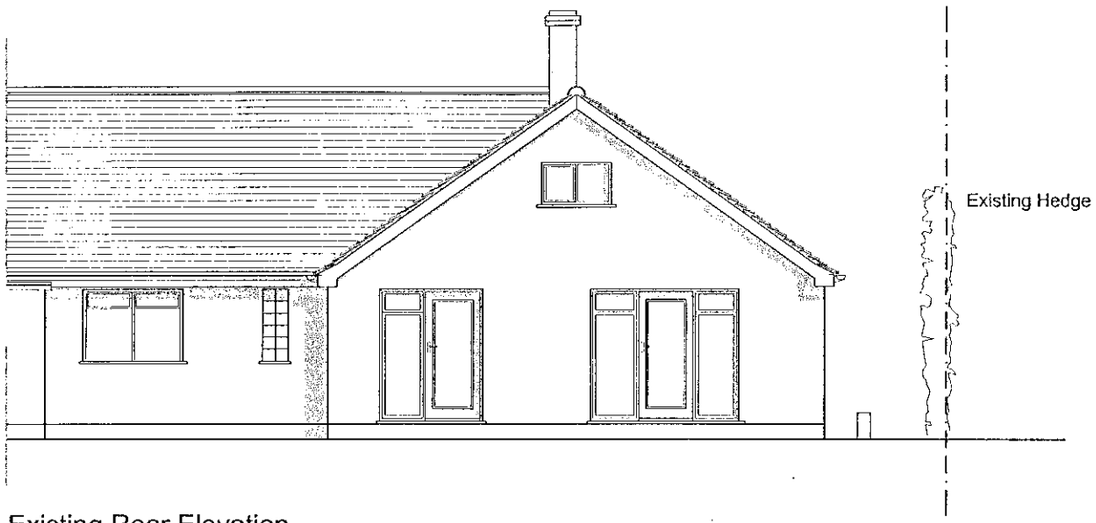


Existing Rear Elevation

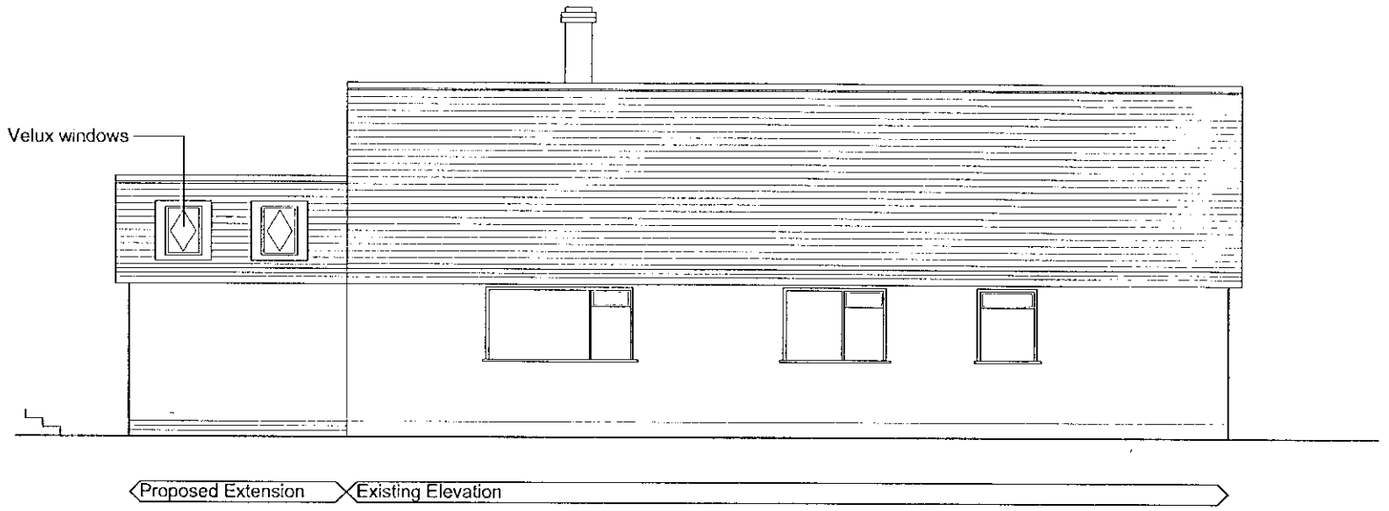

Proposed and Existing Side Elevation

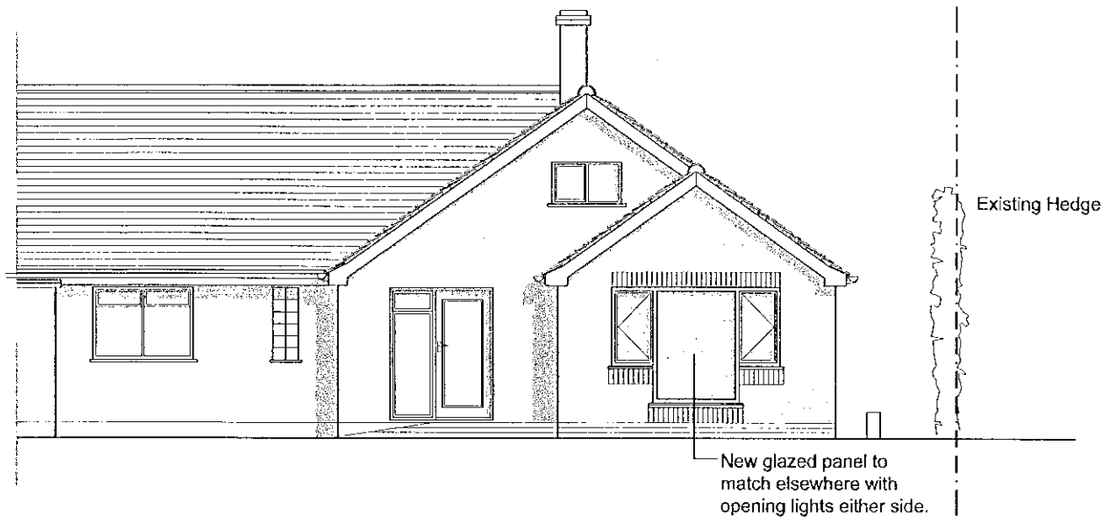

Proposed Rear Elevation

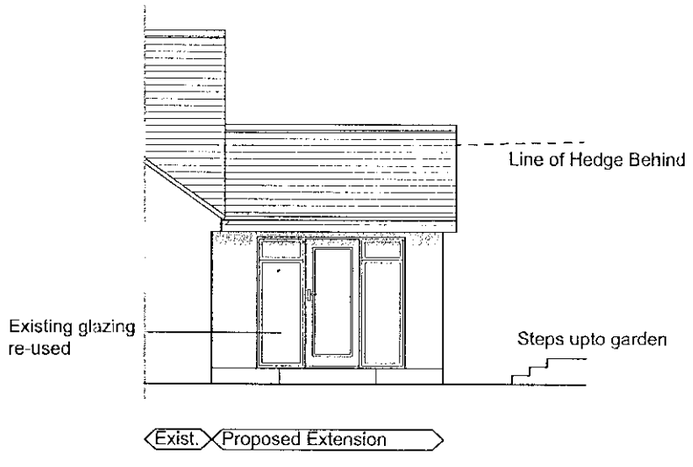


Proposed Side Elevation

APPROVED

ACCESS ARCHITECTS
Mortimer House
49 Church Street
Theale
Berkshire
RG7 5BX
Tel: 0118 9304440 Fax: 0118 9305552 E-mail: all@access-architects.co.uk

Client: Mr Tyldesley
Date: June 2000
Project: 23 Glebelands
Drawn: GDP
Title: Proposed & Existing Elevations
Checked:
Drawing no.: 232/03
Revision:
Scale: 1:100

Web site : http://www.access-architects.co.uk

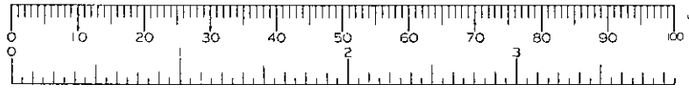

9/11/01