
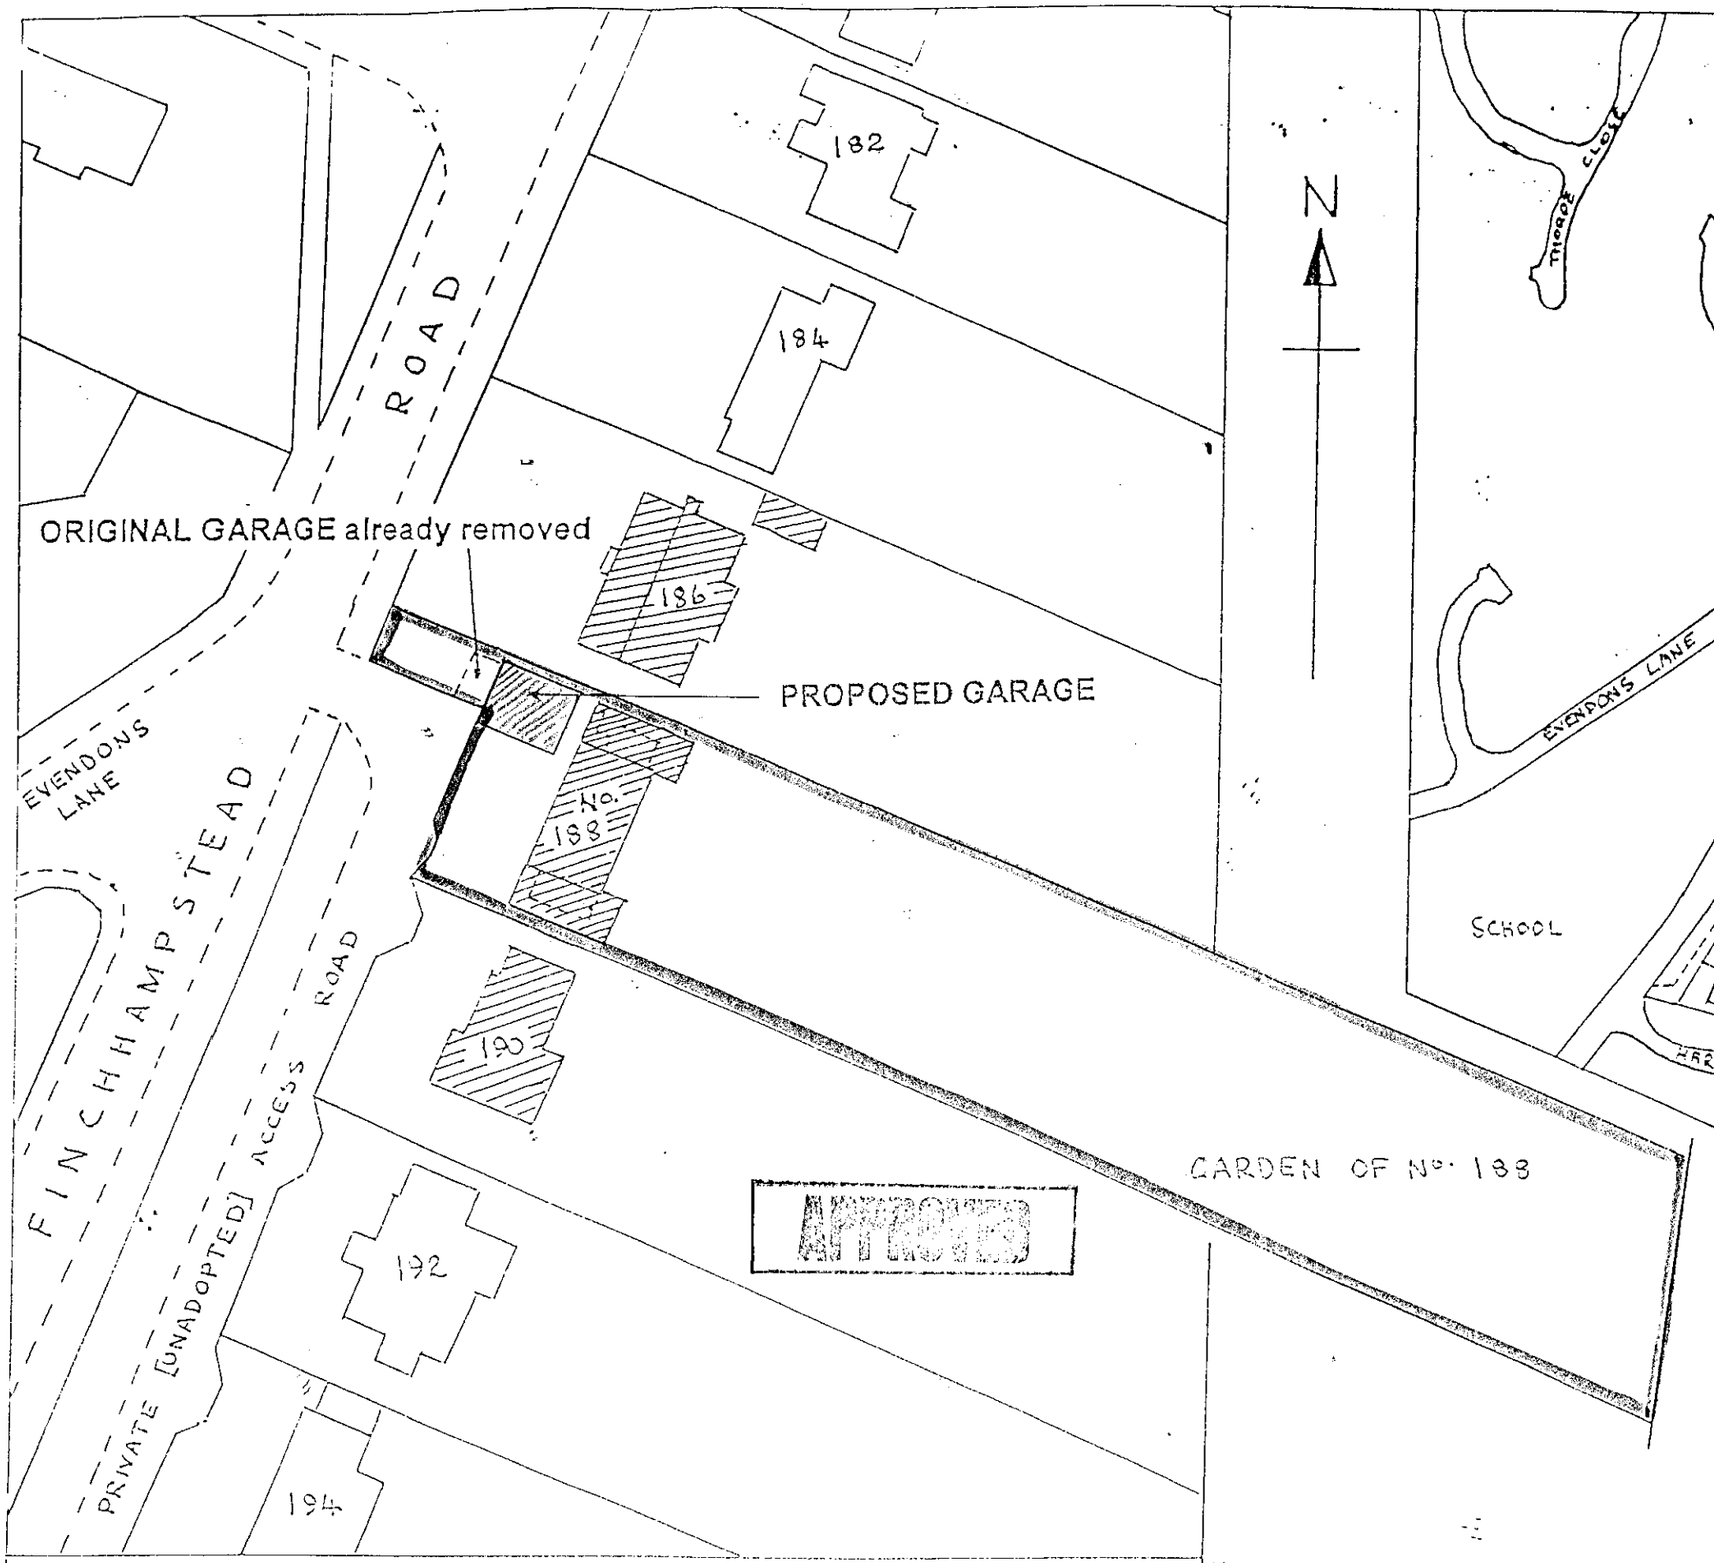


SITE PLAN SCALE 1:500

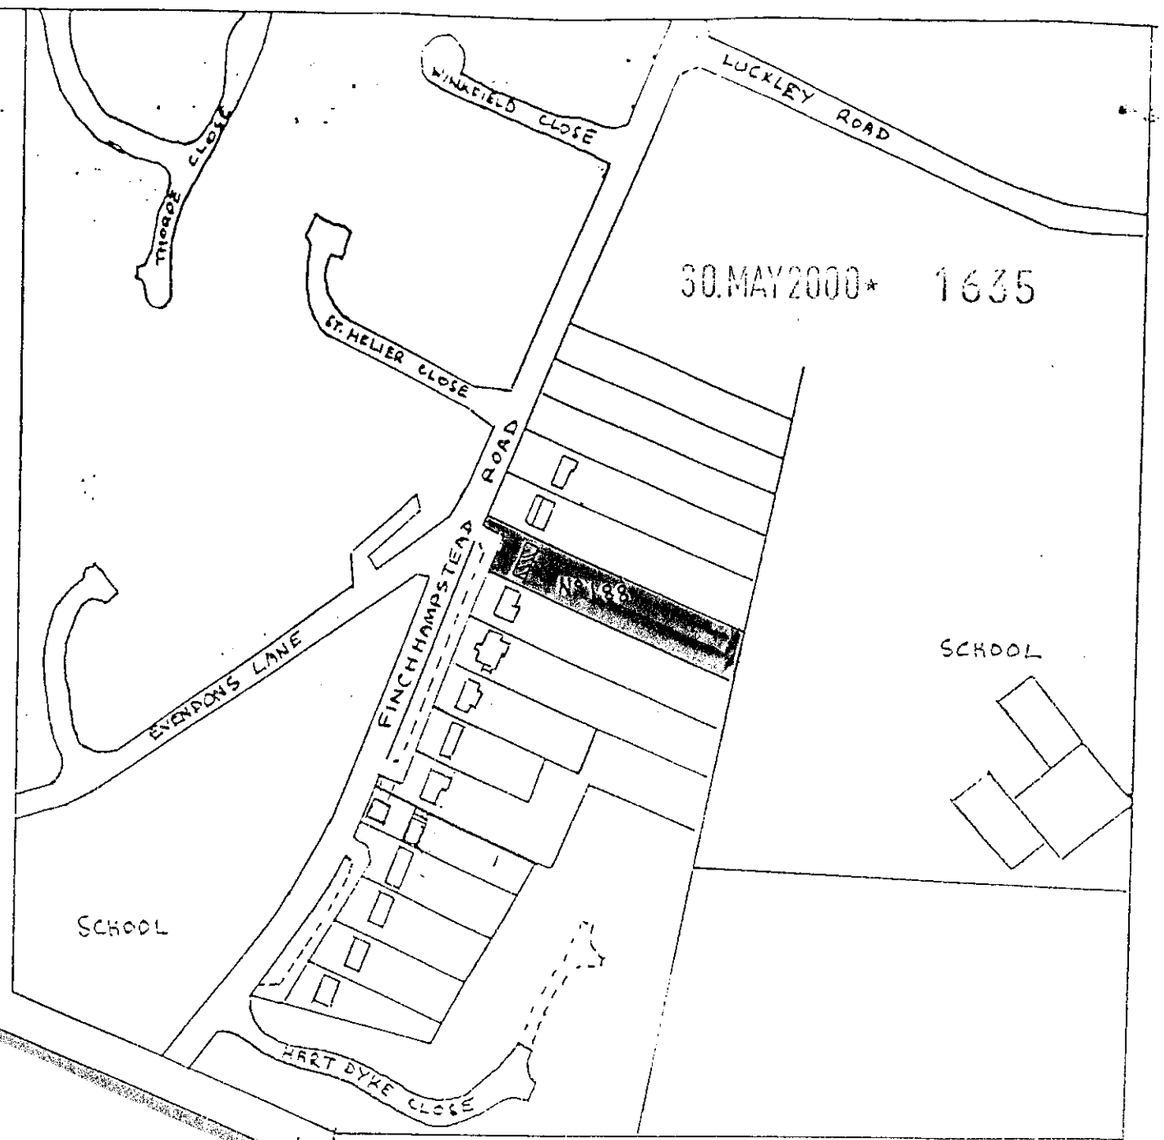

30.MAY2000* 1635

LOCATION PLAN SCALE 1:2500

PROPOSED GARAGE
Richard and Suzanne ROPER
188 Finchampstead Road
WOKINGHAM, Berks RG40 3EY

MAY 2000 **PLAN No. 2E**

CD 27/10/00.

HIGHWAY BOUNDARY

N

SHRUBBERY

PRIVATE ACCESS ROAD

5.5m

BOUNDARY – EXISTING 1.8m HIGH FENCE

6.5m

ENTRANCE


BOUNDARY

DRIVEWAY of No 188


PORCH

No 188 Finchampstead Road
(with proposed extended layout plan)


SITE PLAN (part) & PLAN OF PROPOSED GARAGE

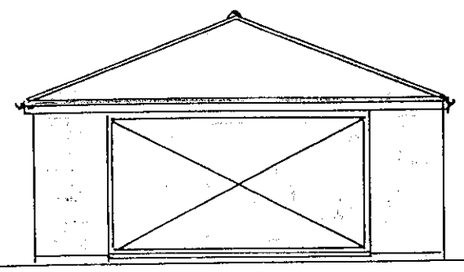


PROPOSED SW ELEVATION

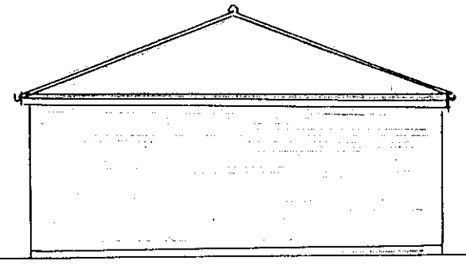

PROPOSED NE ELEVATION

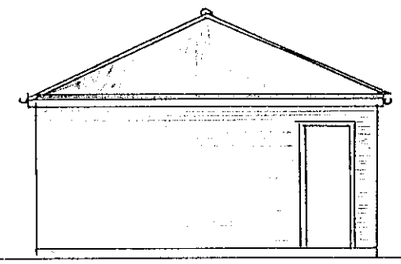


PROPOSED SE ELEVATION

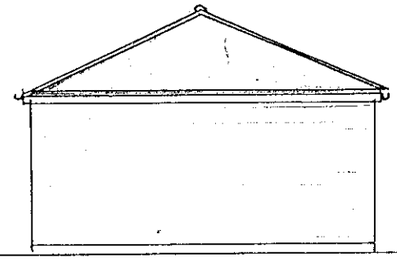

PROPOSED NW ELEVATION

No 186

30.MAY2000* 1635

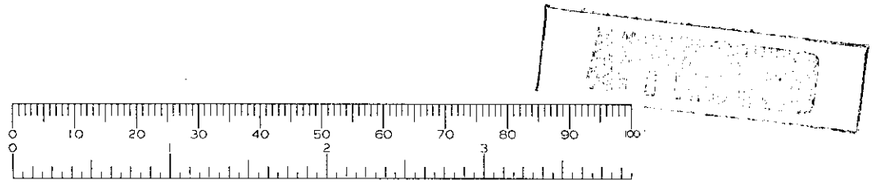



PROPOSED GARAGE


Richard and Suzanne ROPER
188 Finchampstead Road
WOKINGHAM, Berks RG40 3EY
MAY 2000


SCALE 1:100 PLAN No. 1E

21/10/00

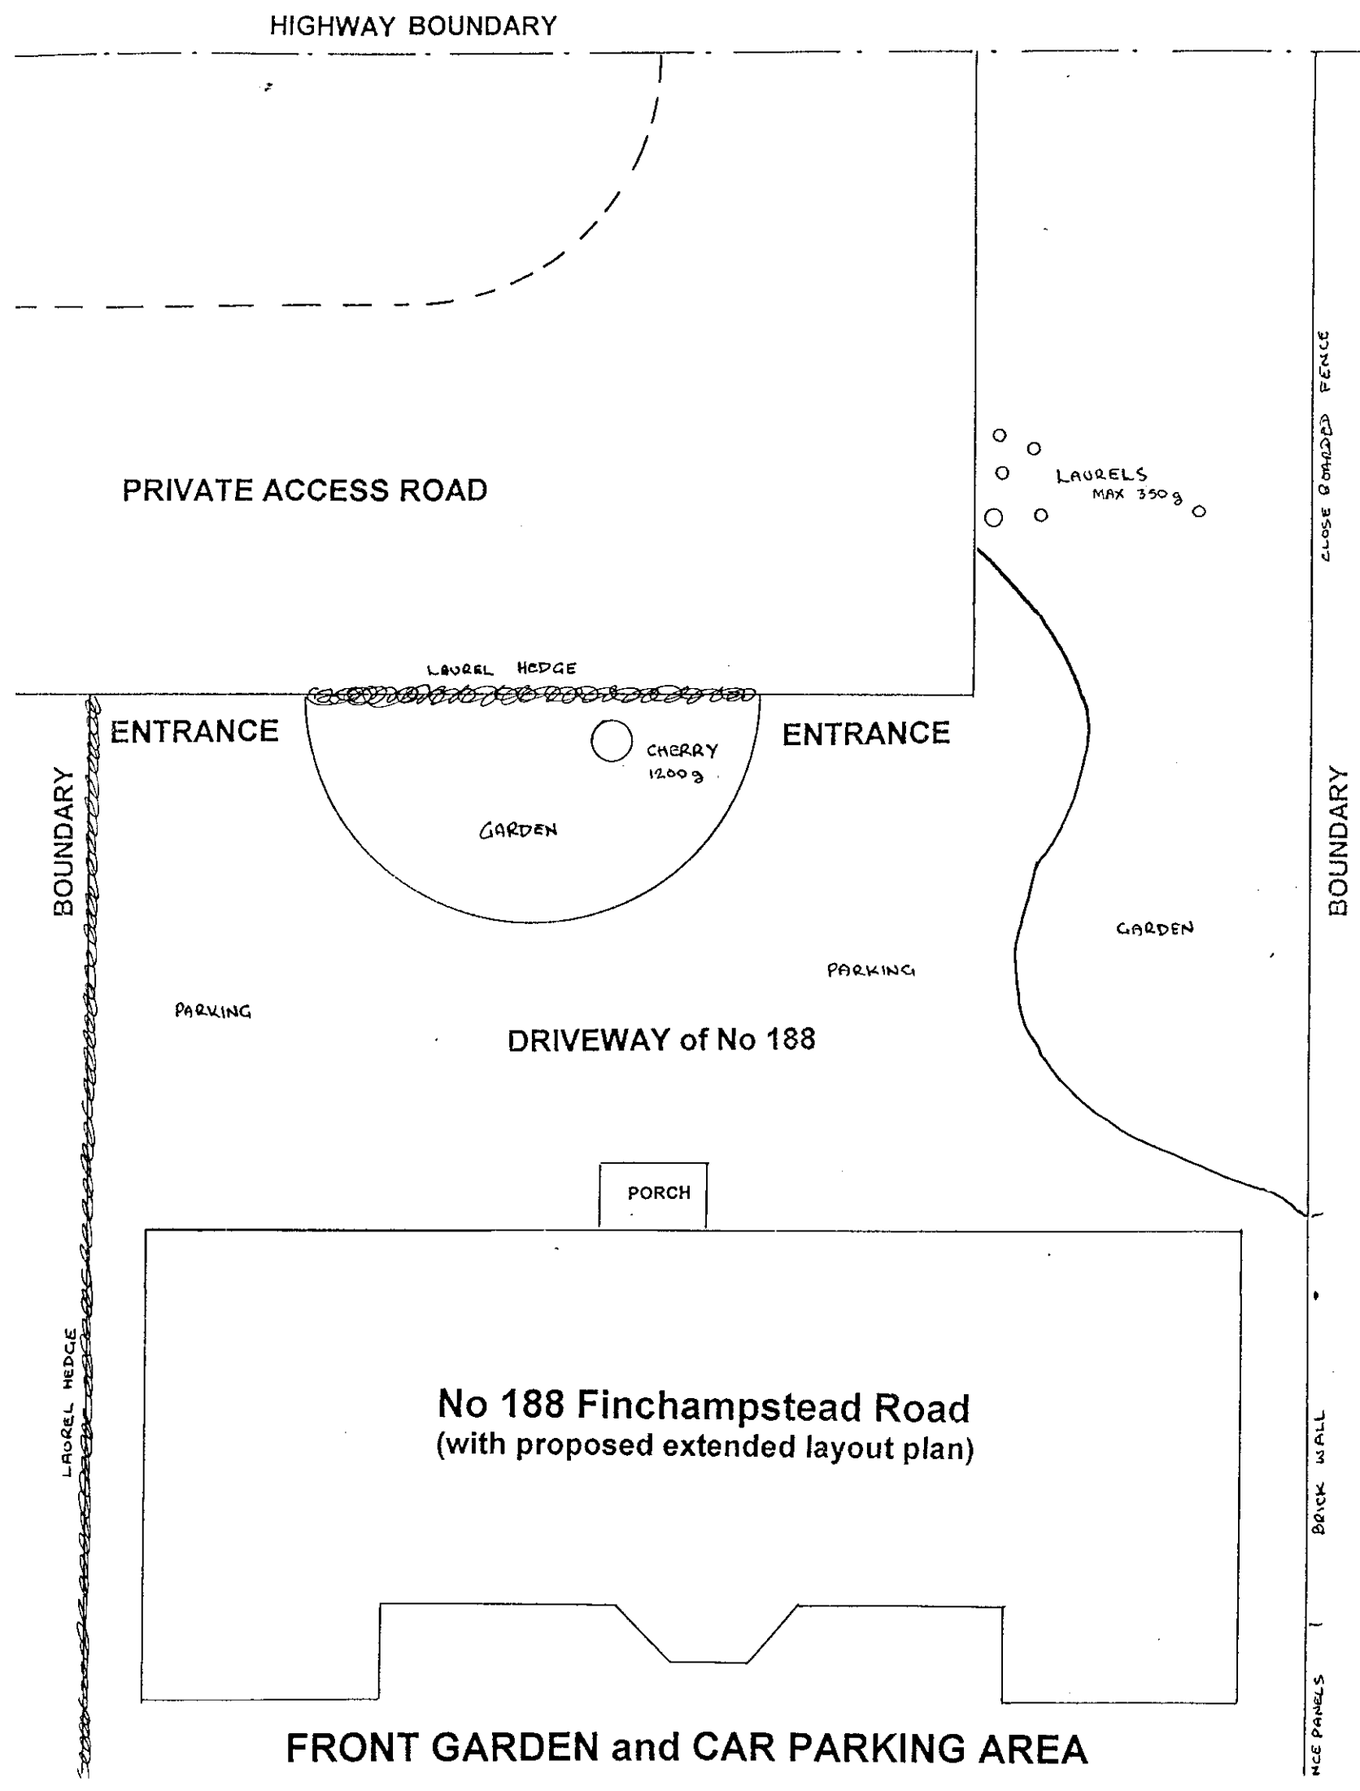


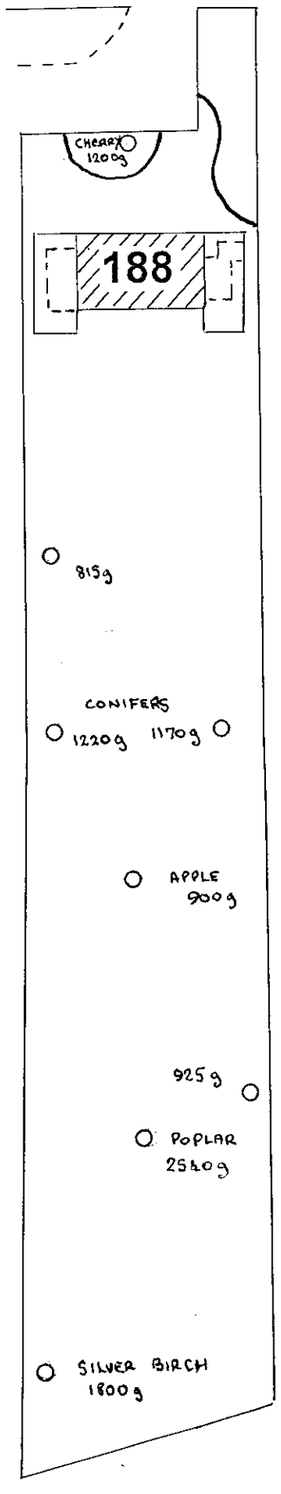

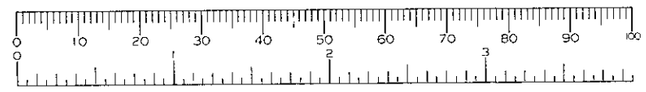

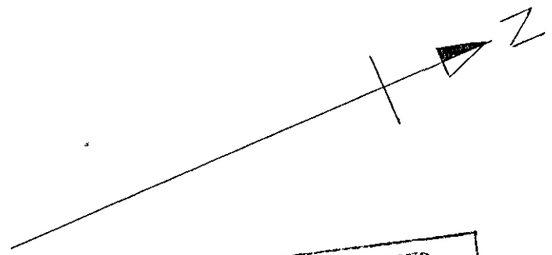



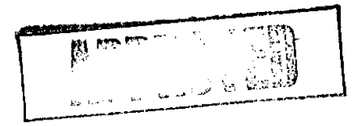

30.MAY2000* 1635

PROPOSED EXTENSION
Richard and Suzanne ROPER
188 Finchampstead Road
WOKINGHAM
Berks RG40 3EY

MARCH 2000 **PLAN No 3D**

EXISTING CAR PARKING AREA
& EXISTING TREES
SCALES 1:100 & 1:500