

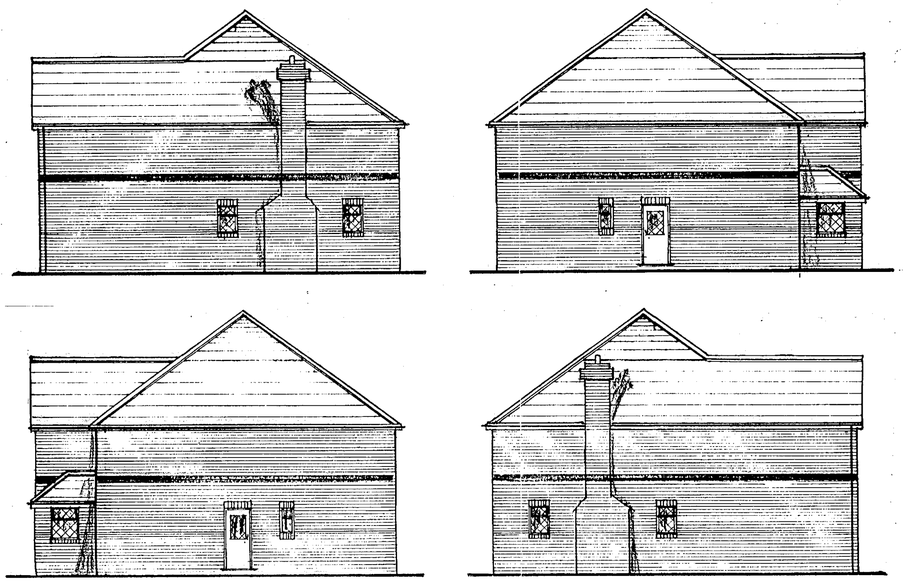


Side Elevations

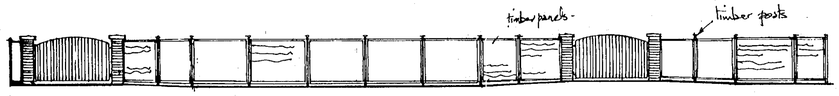


Elevation of fence

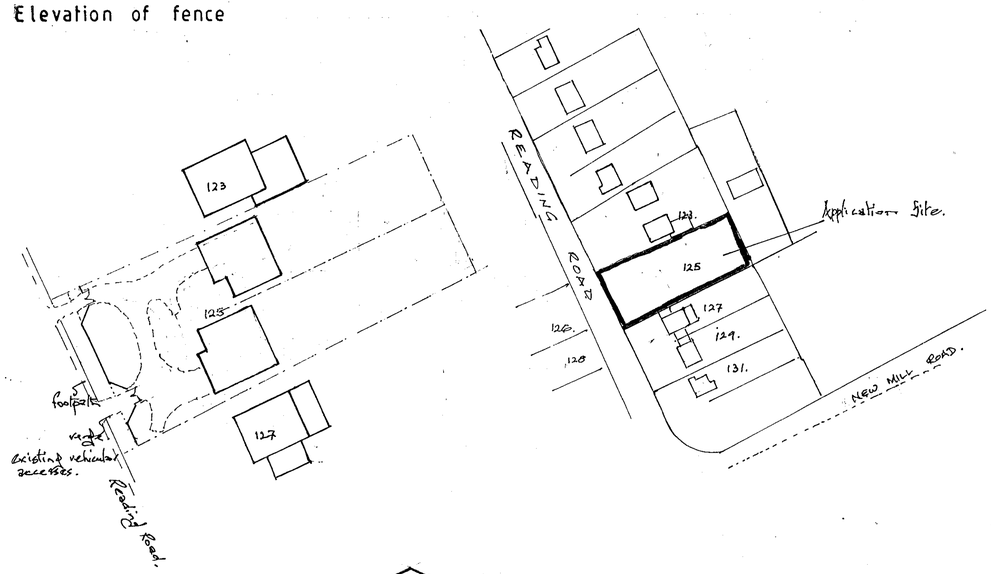

Block Plan Scale 1/500

Site Plan Scale 1/1250

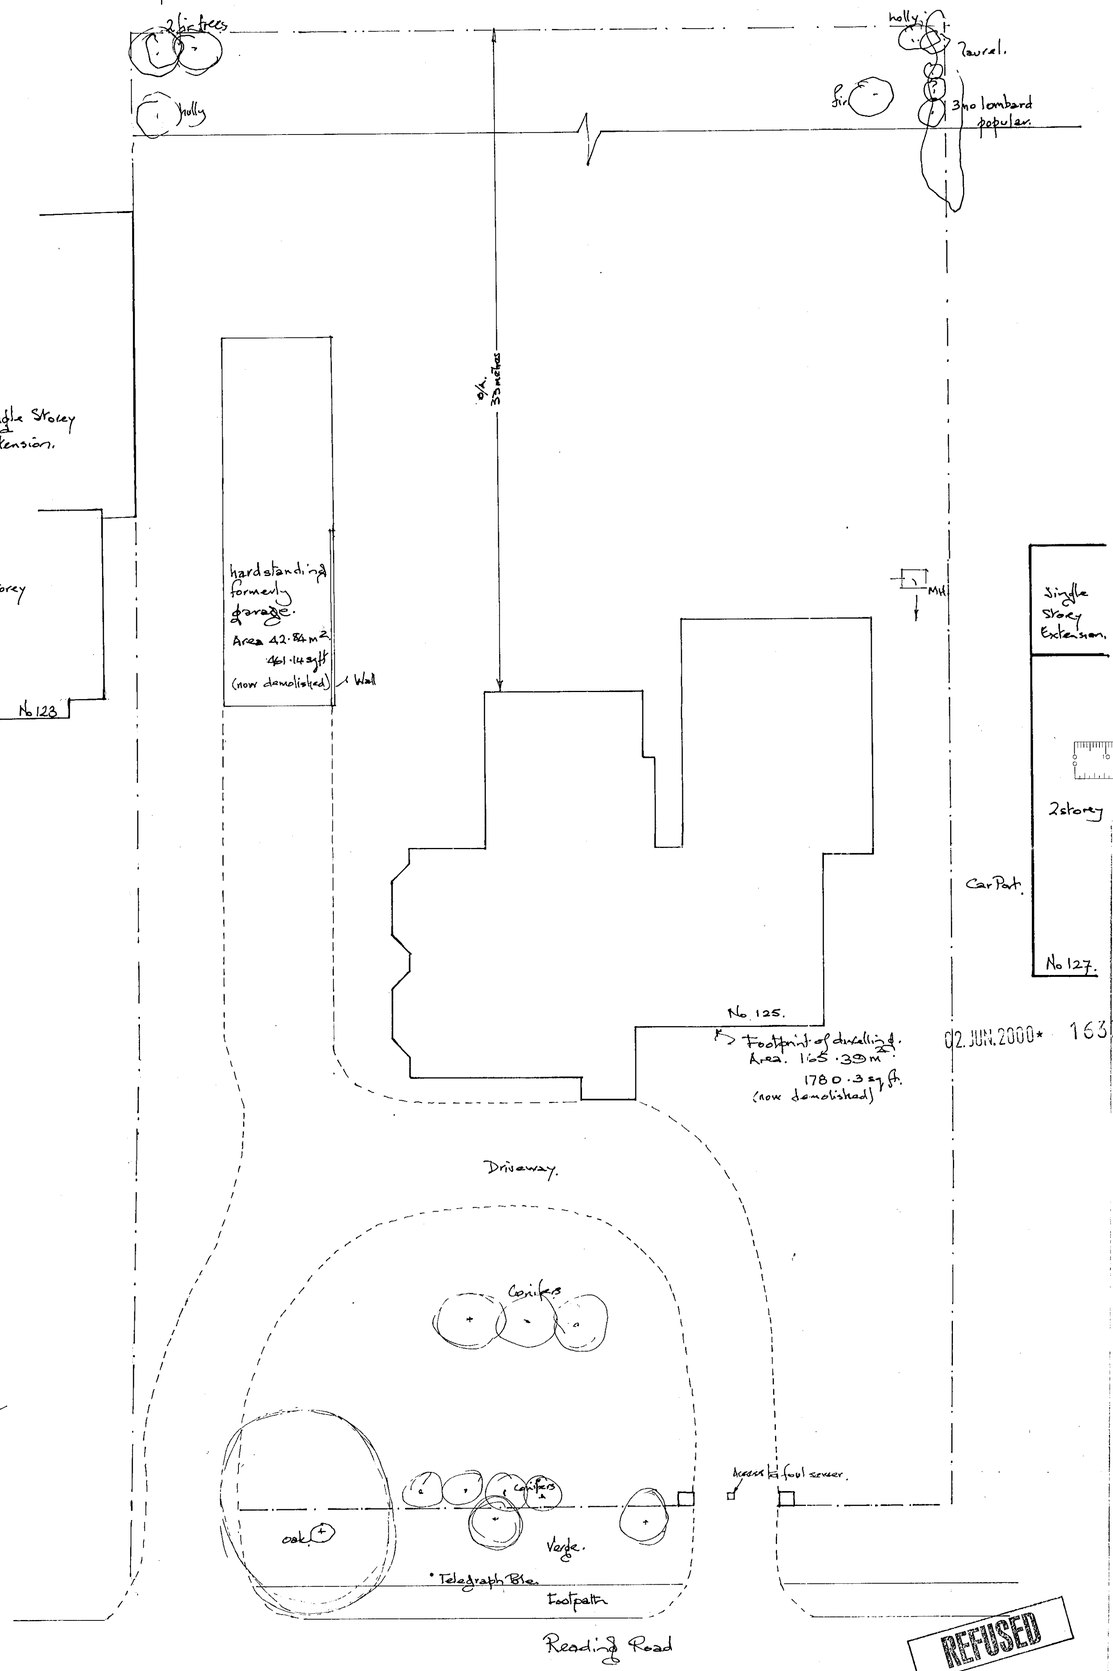

Ground Floor outline of existing features

NOTES

All dimensions must be checked on site

Date	Revisions

Cooper Environmental Planning

Planners, Surveyors and Development Consultants

85 Victoria Street, Windsor, Berkshire SL4 1EH

Telephone Windsor (01753) 869577

Fax Windsor (01753) 831714

02. JUN. 2000* 1637

Client

Mrs S. Ayres

Address

125 Reading Road
Finchampstead
Nr Wokingham
Berks RG 40 4RD

Drawing Title

Erection of two four bedroom detached houses & fencing to frontage


Scale 1/100

Date May '00


© Copyright


Drg. No.

WDC/00/32/1

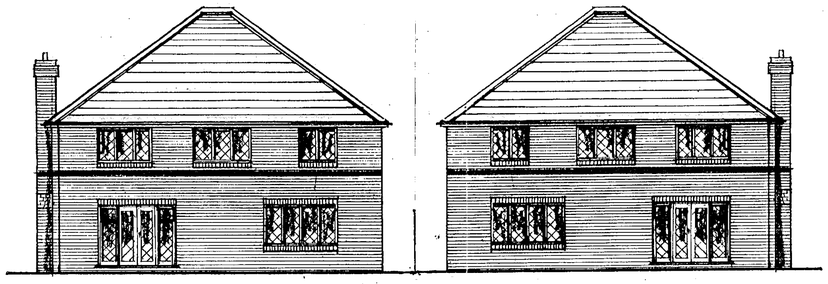


Rear Elevations

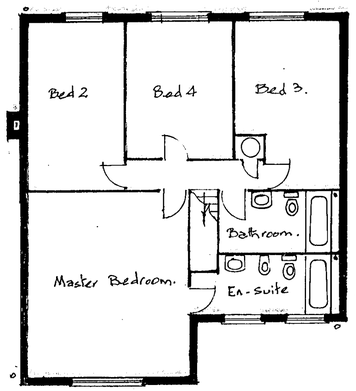


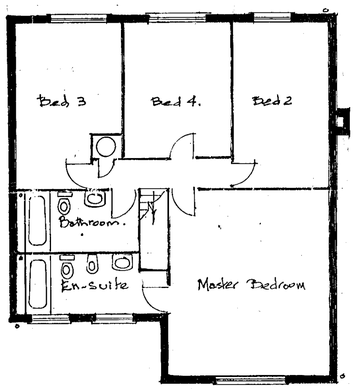

First Floor Plans

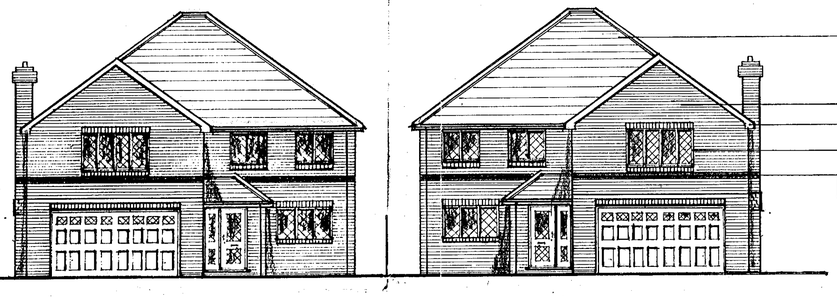

Front Elevations

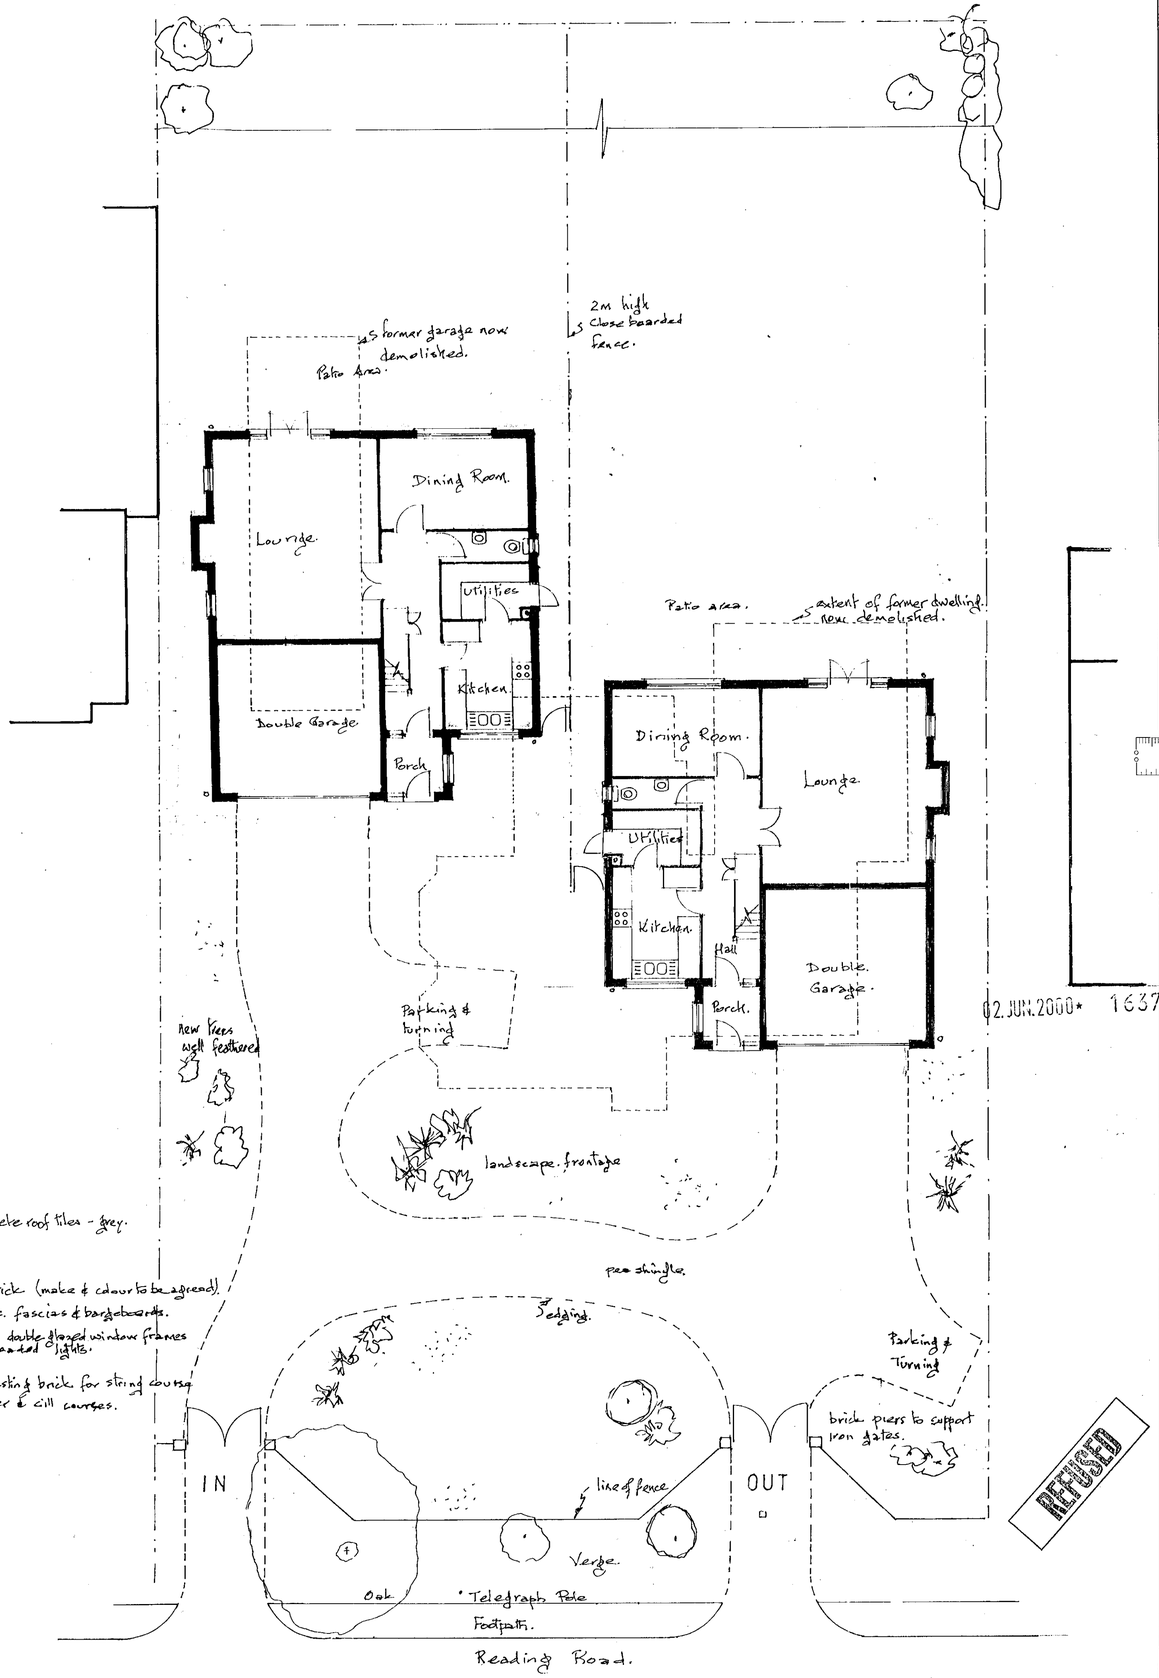

Ground Floor Plans & Site Layout

02.JUN.2000* 1637

REVISED

NOTES

All dimensions must be checked on site

Date	Revisions

Cooper Environmental Planning

Planners, Surveyors and Development Consultants

85 Victoria Street, Windsor, Berkshire SL4 1EH

Telephone Windsor (01753) 869577

Fax Windsor (01753) 831714

Client: Mrs S. Ayres

Address: 125 Reading Road
Finchampstead
Nr Wokingham
Berks RG 40 4RD


Drawing Title: Erection of two four bedroom detached houses & fencing to frontage

Scale: 1/100


Date: May '00

© Copyright


Drg. No.: WDC/00/32/2

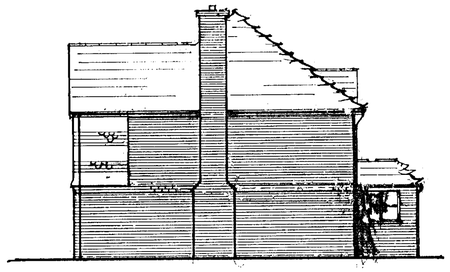


Side Elevation

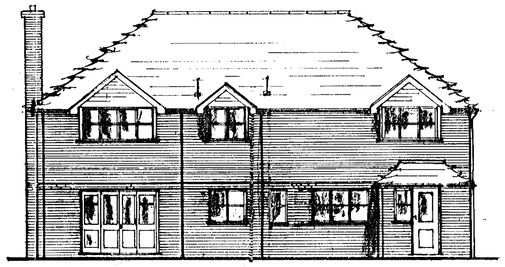

Rear Elevation

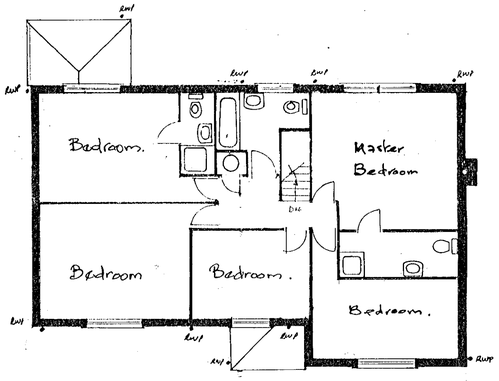

First Floor

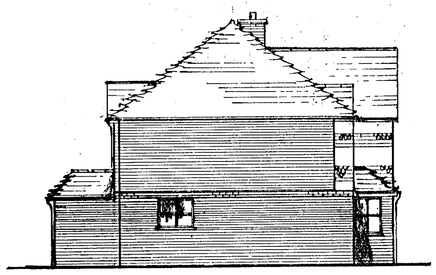

Side Elevation


clay tiles.

timber windows tile hanging with feature courses.

brick string course brickwork.



Front Elevation

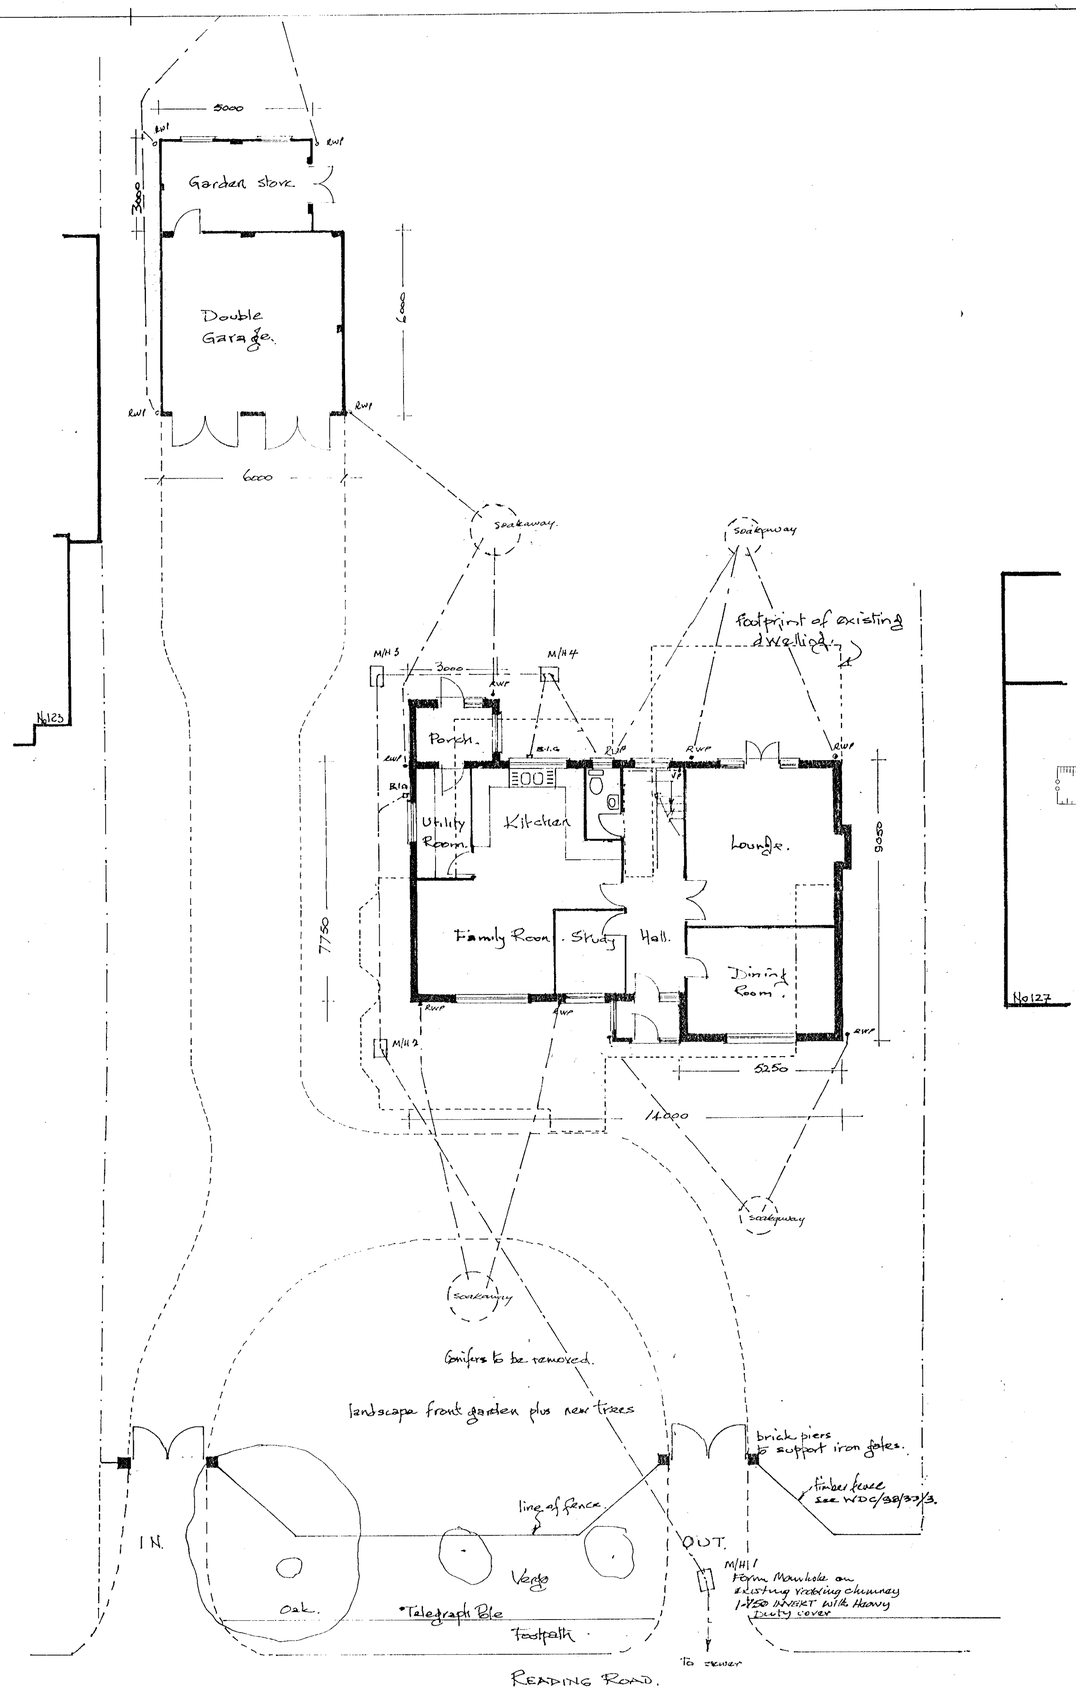

Ground Floor & Site Layout

NOTES

All dimensions must be checked on site and not scaled from this drawing.

A	Sept 98	Drainage accepted + study of W.C.
	Date	Revisions

Cooper Environmental Planning

Planners, Surveyors and Development Consultants

85 Victoria Street, Windsor, Berkshire SL4 1EH

Telephone Windsor (01753) 869577

Fax Windsor (01753) 831714

Client

Mrs S. Ayres

Address

125 Reading Road
Finchampstead
Nr Wokingham
Berks

Drawing Title

Erection of replacement dwelling & double garage garden store & front boundary fence & gates

Scale 1/100

APPENDIX 2

Date Aug '98

© Copyright

Drg. No. WDC/98/33/4A

3490-79BT