



Path Construction
Clean Hoggin Path Topsoil Neutral
1:20 @ A2

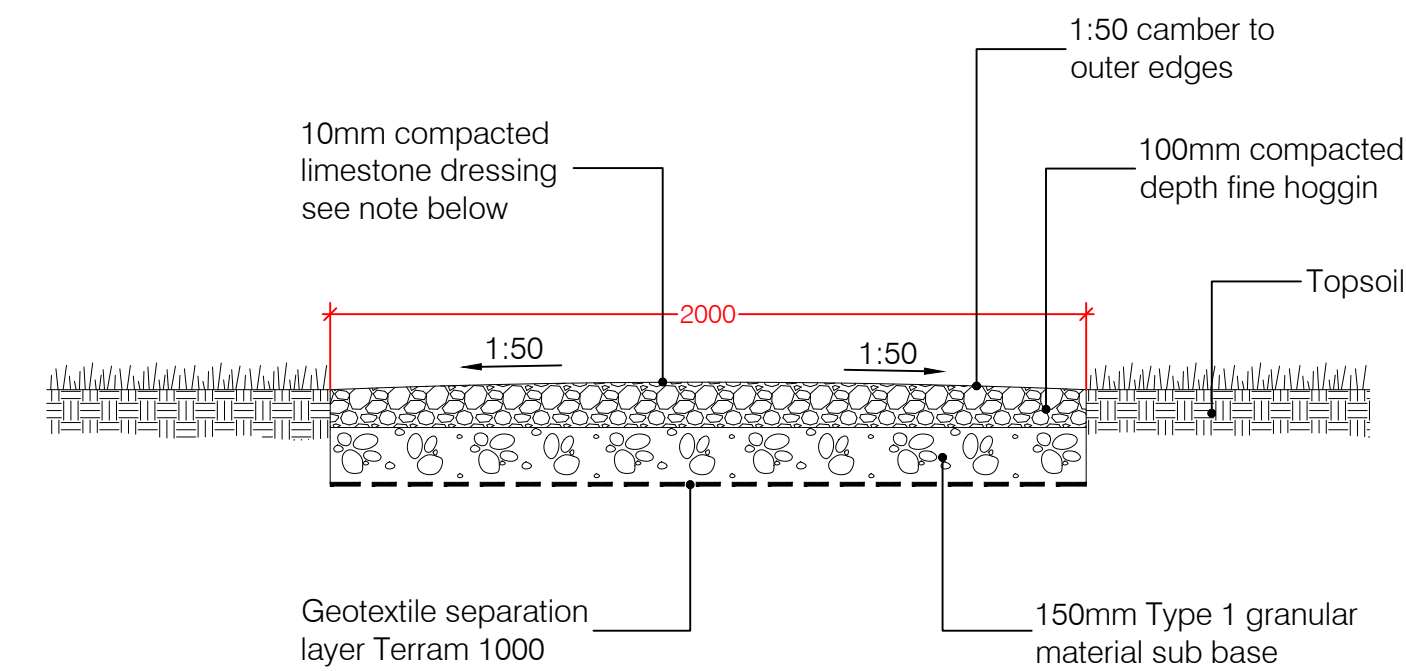


Note: Limestone dust surface dressing at 10mm compacted depth. Crushed limestone fines with maximum particle size of 5mm to 10mm. Laid at 15mm and then compacted using a vibrating plate compactor or roller to a depth of 10mm approx. Lightly water the surface as a finish after compaction to initiate binding and allow to cure and settle before the traffic.


Path Construction
Clean Hoggin Path No Dig
1:20 @ A2

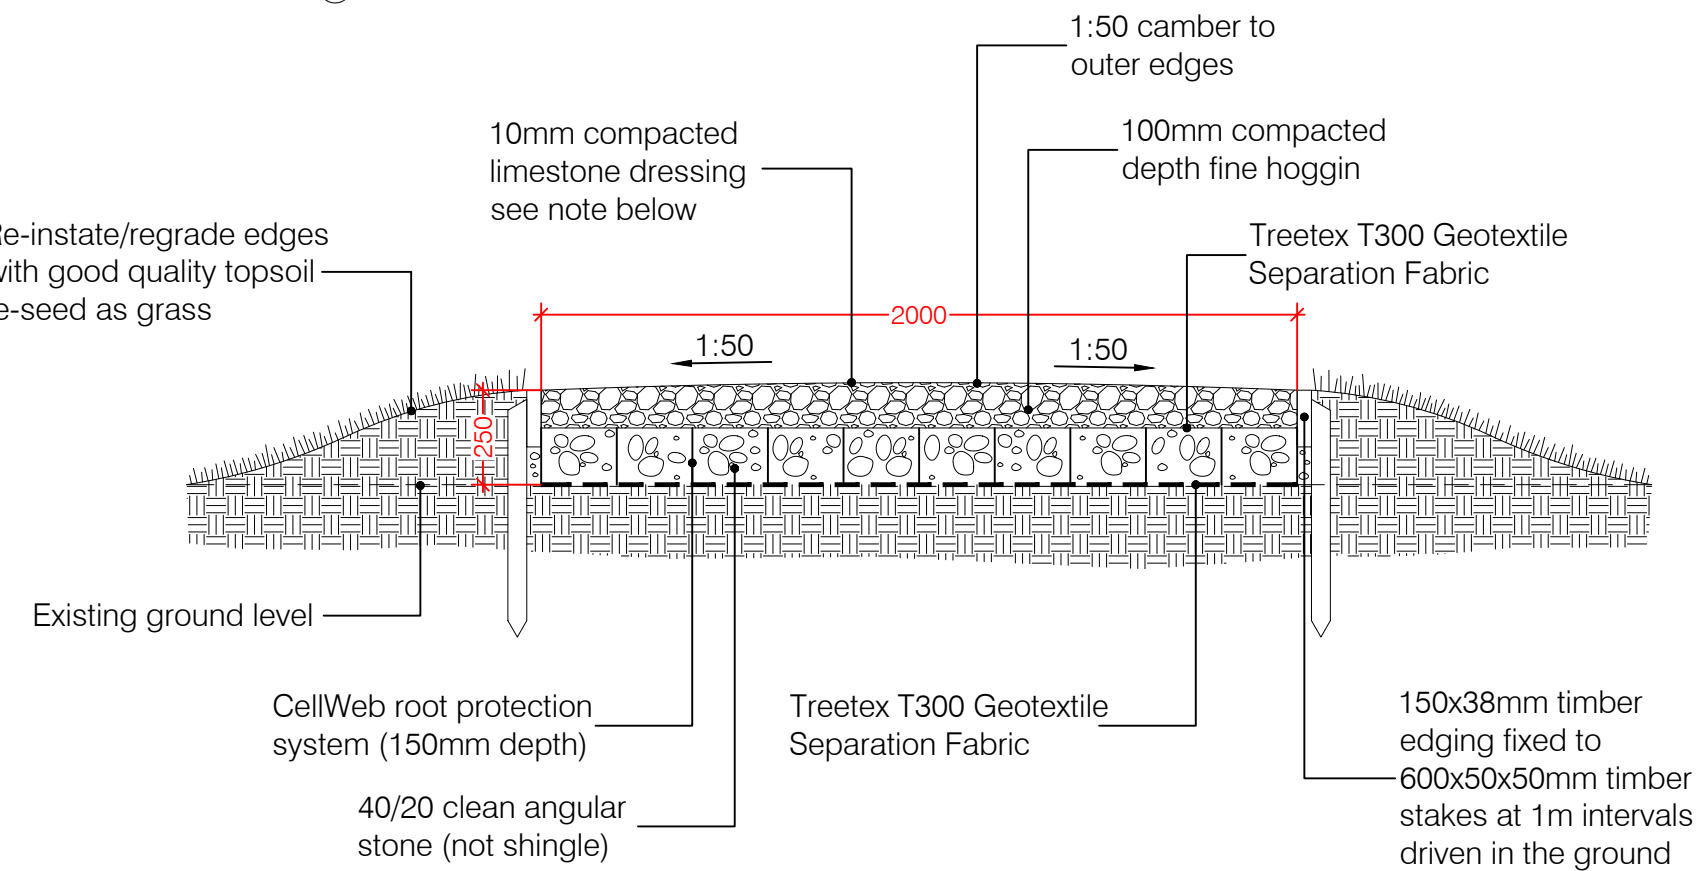

Culvert Construction
Existing Ditch Crossings
1:20 @ A2

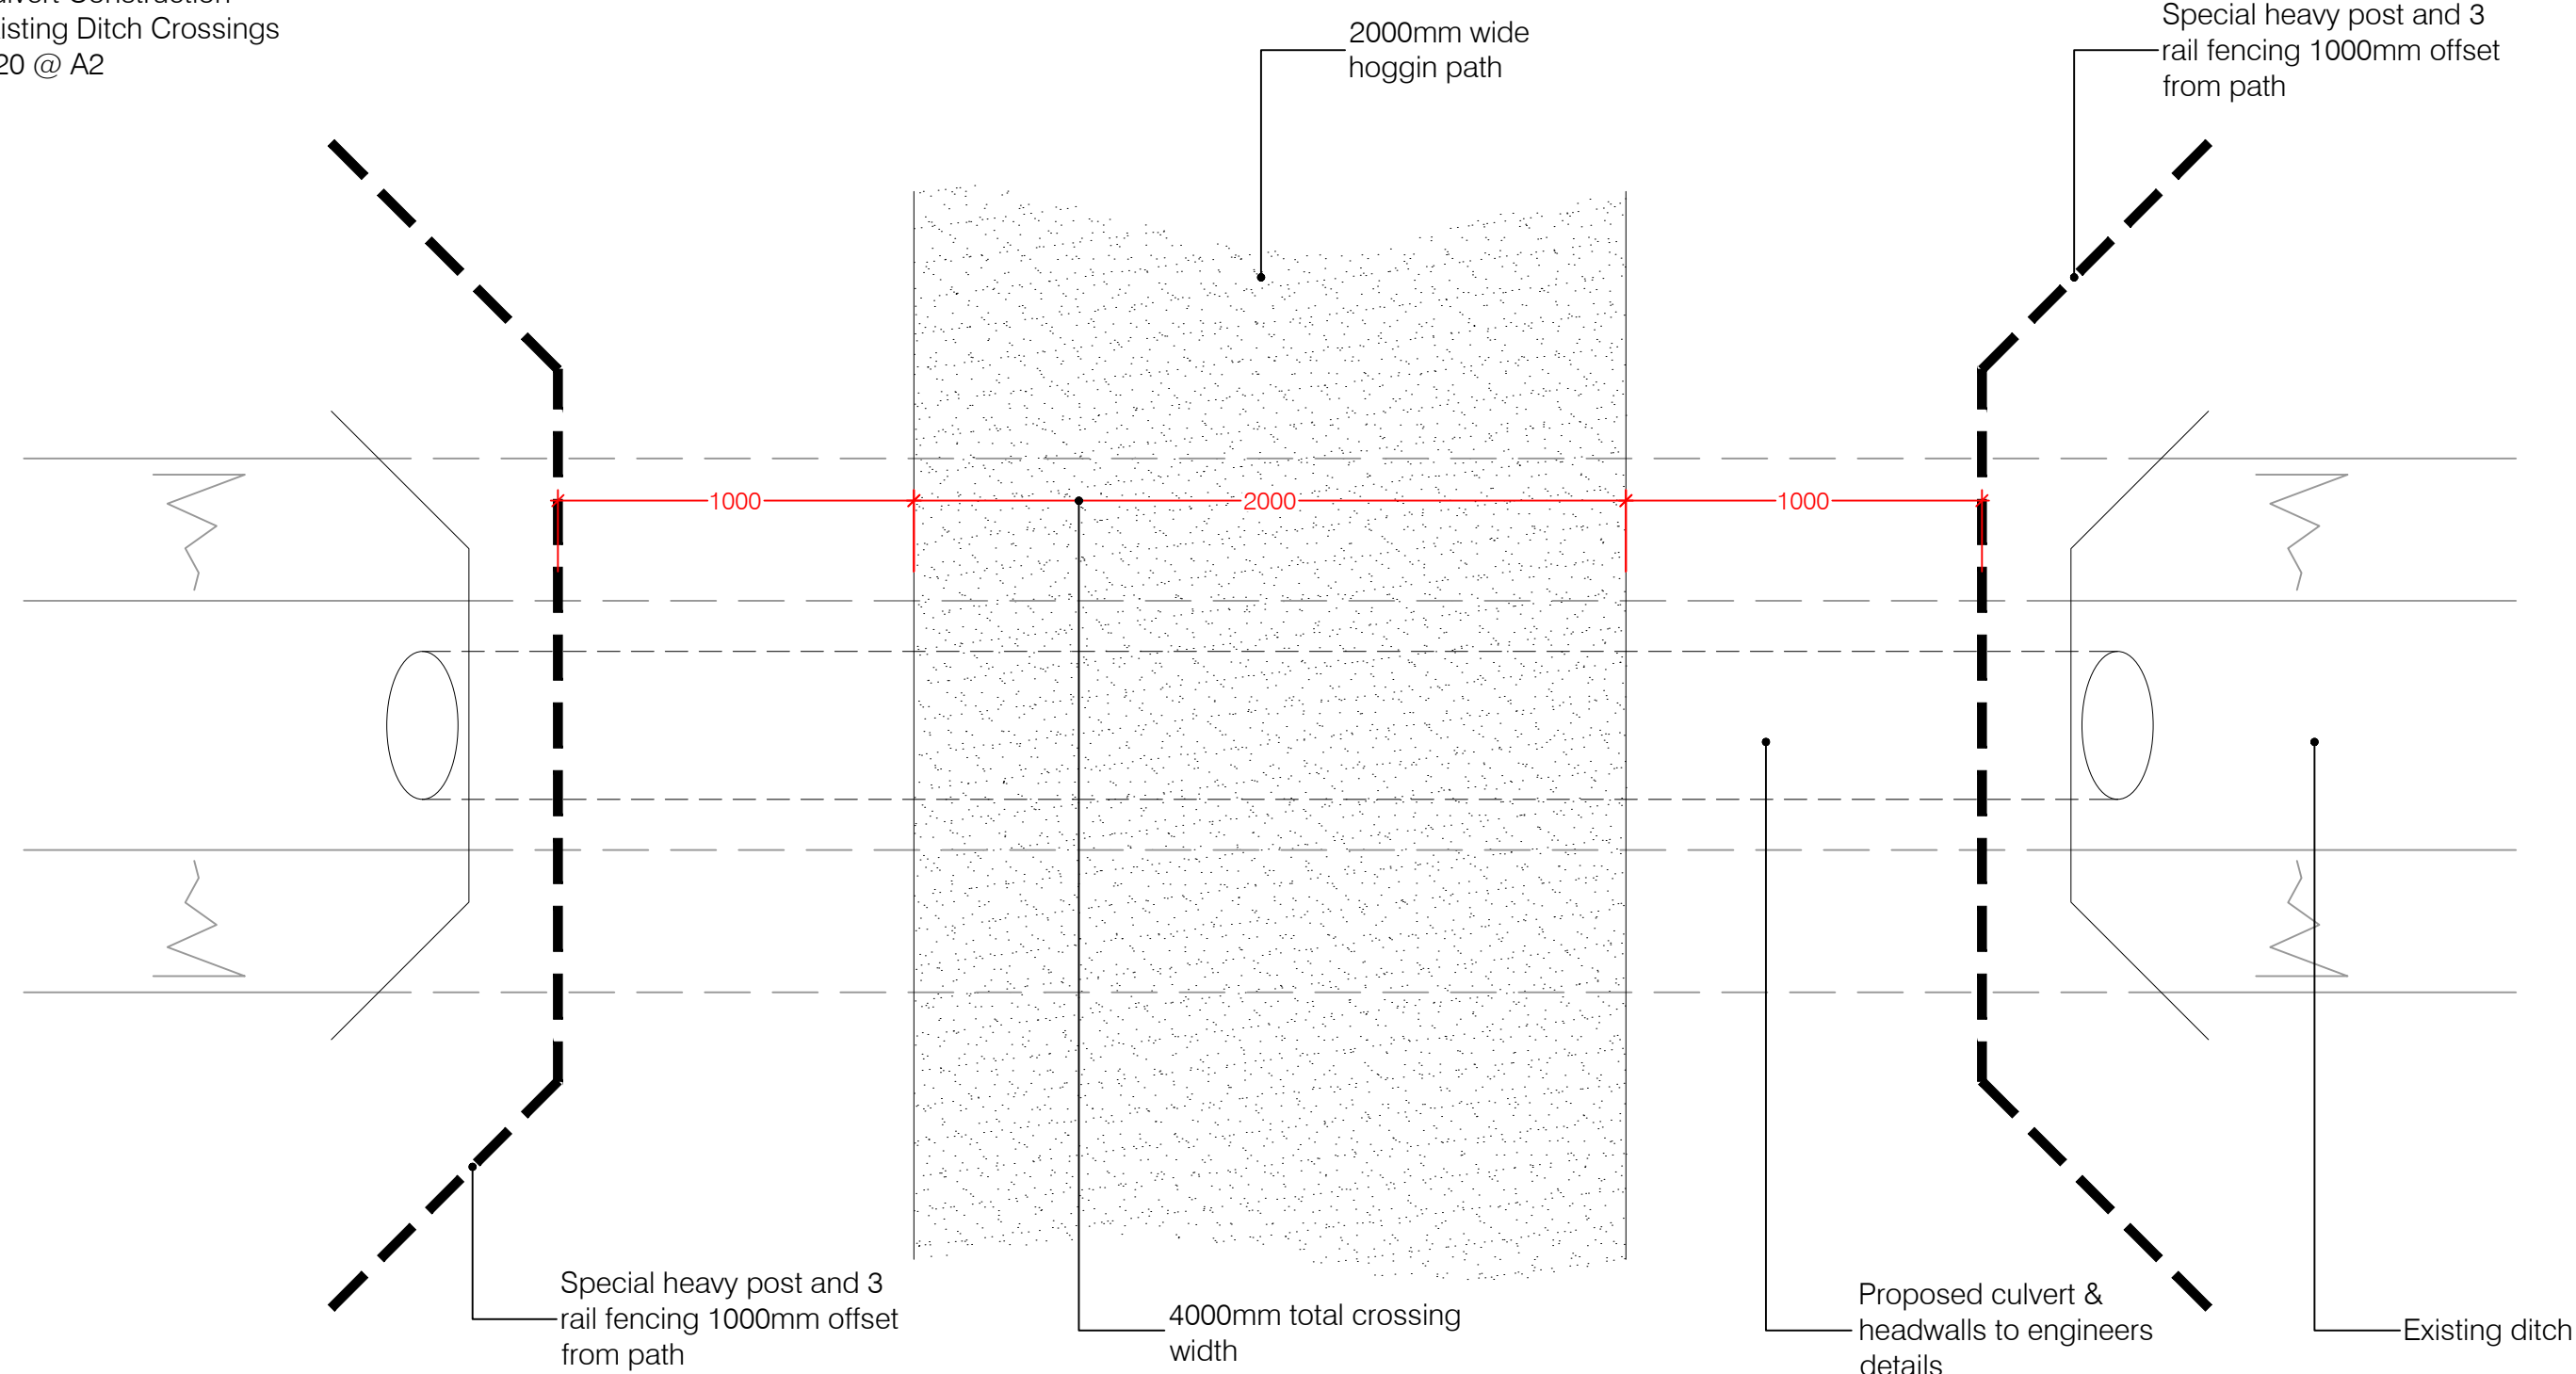

Scale 1:20

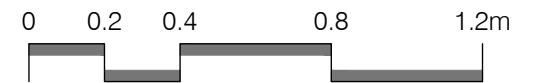

Baseline Information

This drawing is based on Murdoch Wickham drawing
14558/SANGW/LS/5023

Health & Safety Comments

No specific comments

General Notes

None

Rev P3 08.04.25 Path construction detail updated
Rev P2 31.05.23 Drawing reference updated
Rev P1 05.05.23 Issued for planning

Revisions



The Tithe Barn
Bradbourne House
East Malling
Kent
ME19 6DZ

01732 752780

mail@murdochwickham.com
www.murdochwickham.com

Job Title

Arborfield Garrison, Infrastructure

Client

Crest Nicholson Chiltern

Drawing Title

Path & Culvert Details

Date **05 May 2023**
Scale **1:20 @ A2**
Drawn **NC**

Drawing no.

14558/SANGW/LS/5601 P3

Rev.