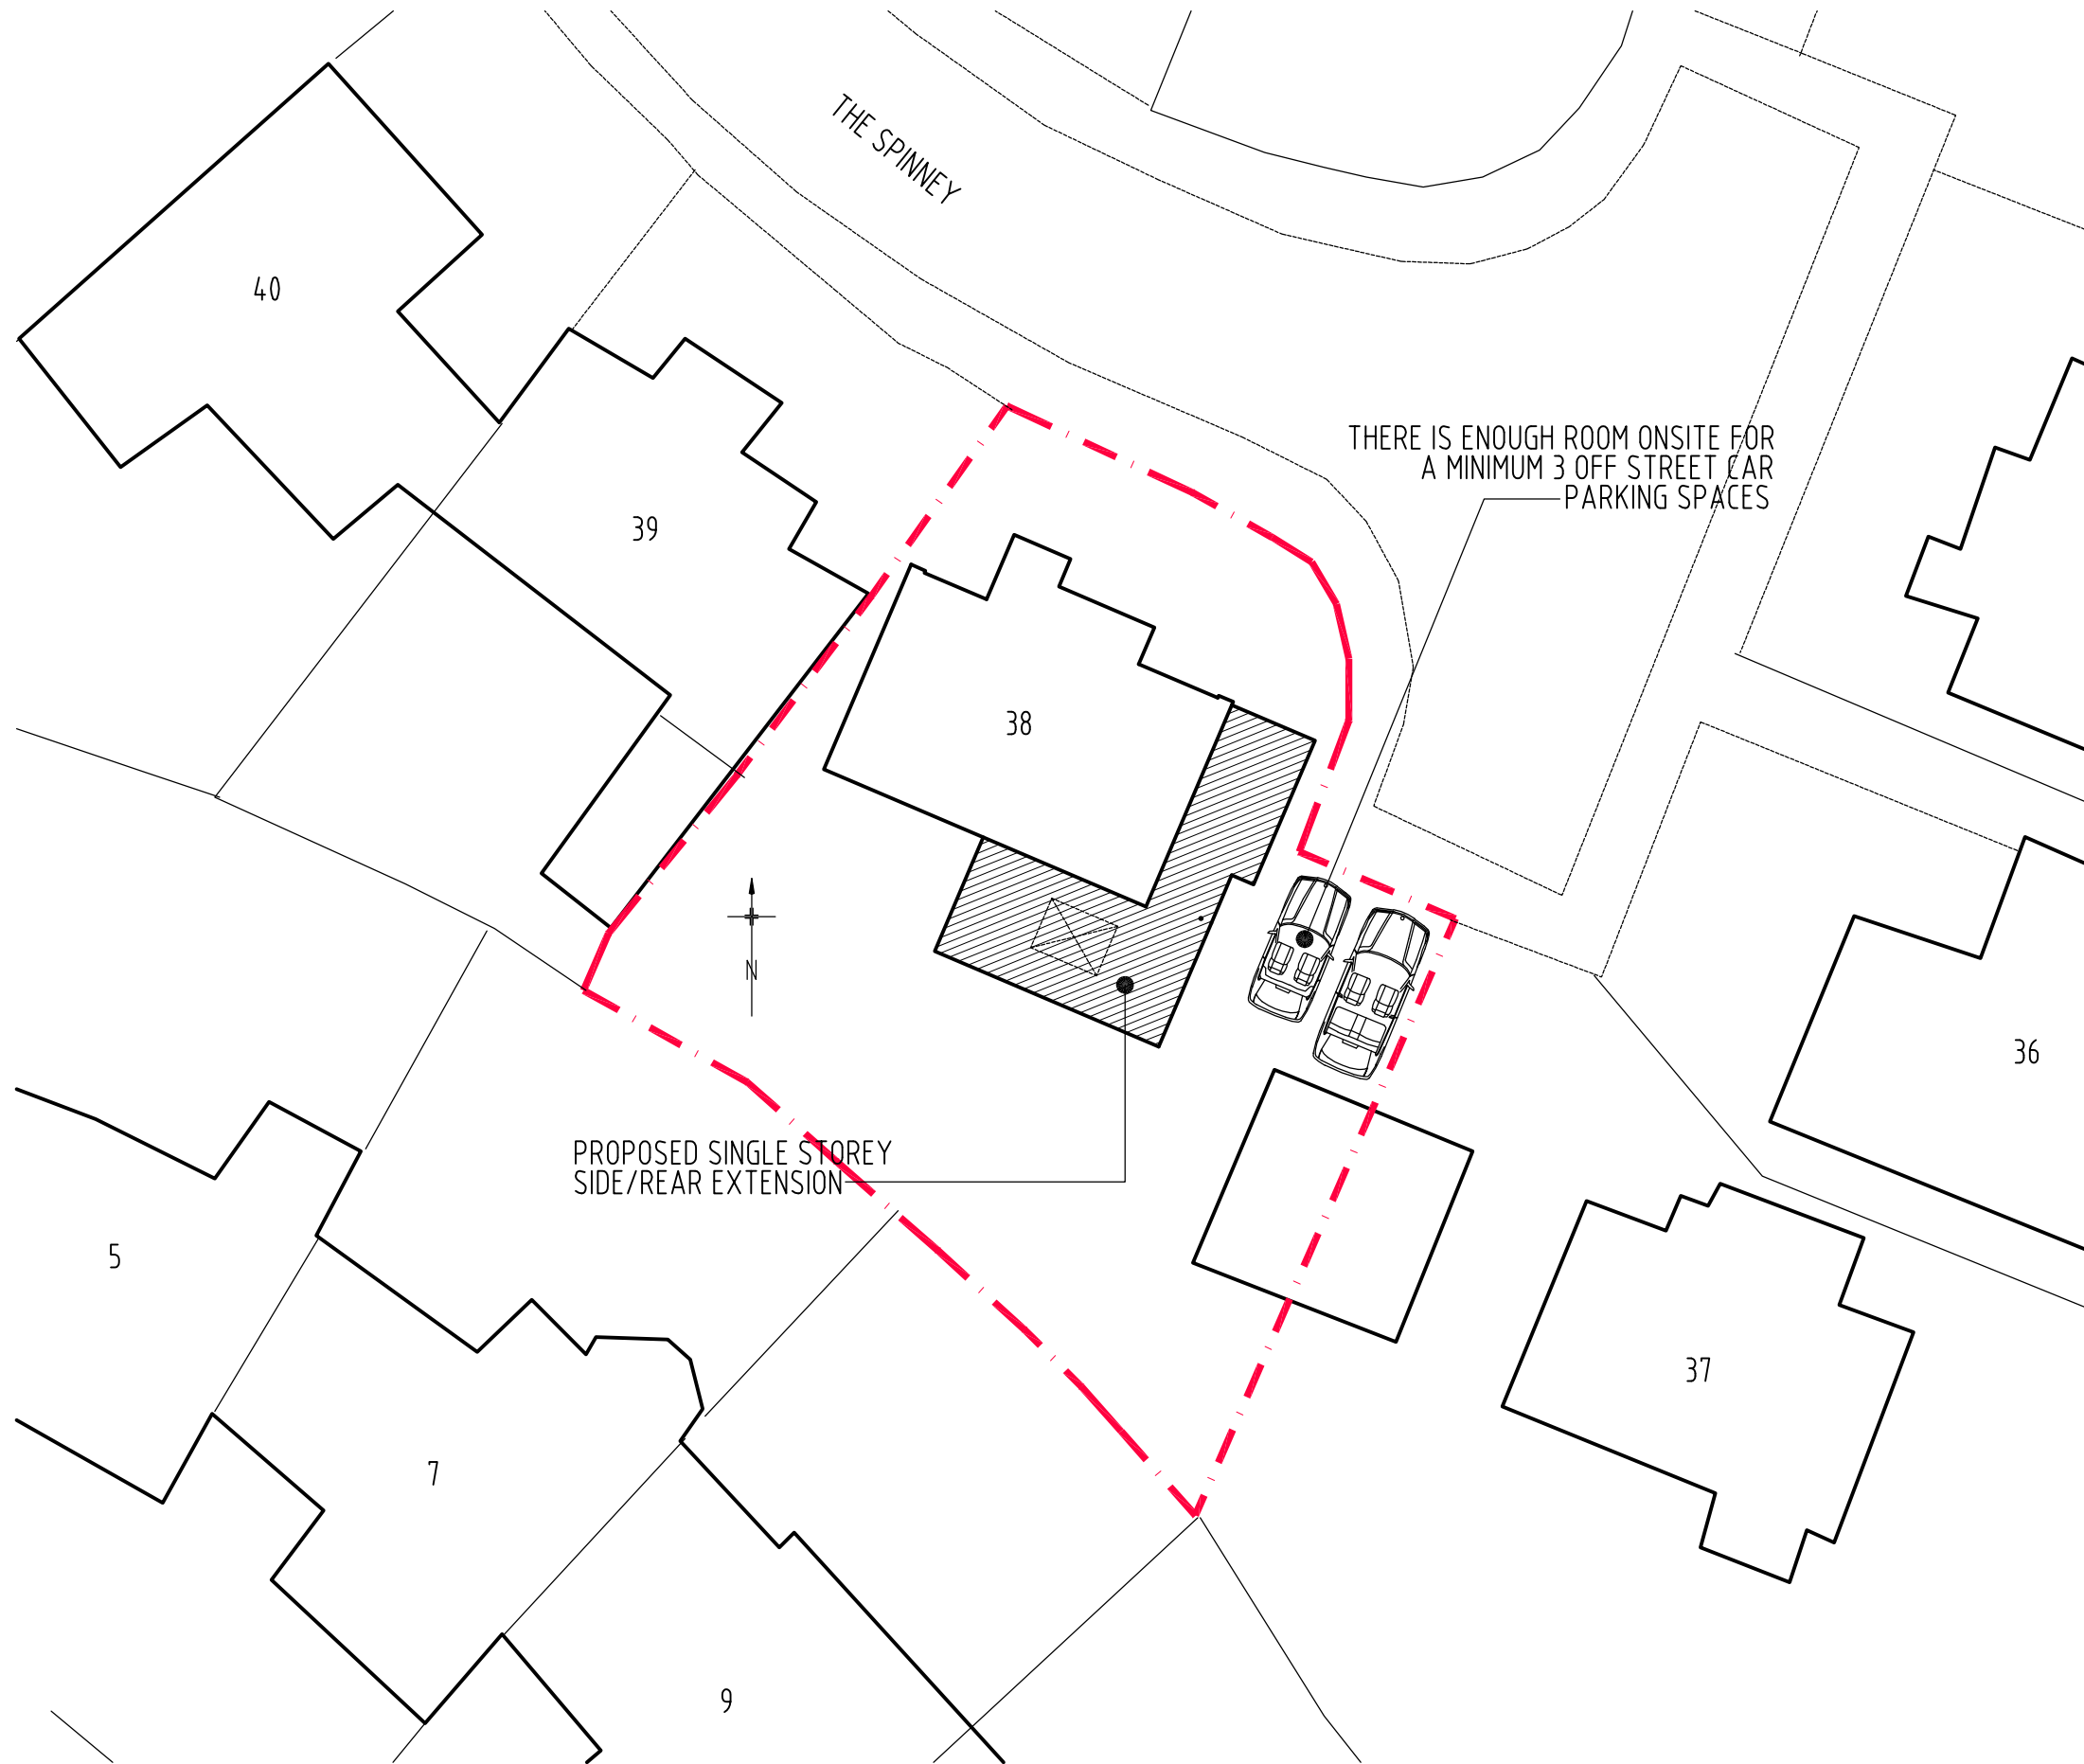


NOTE
ALL MATERIALS INTENDED TO BE USED ON
NEW EXTENSION ARE TO MATCH EXISTING.
THIS DRAWING HAS BEEN PREPARED WITHOUT
THE BENEFIT OF AN ACCURATE SITE SURVEY

REV.A. EXISTING CAR PARKING ARRANGEMENTS INDICATED 22nd OCTOBER 2024	
	
RICHARD FENN DESIGNS 11 HARRIER CLOSE, WOODLEY, READING, BERKSHIRE. RG5 4PE. Telephone READING (0118) 9691684 E-Mail : architect@ntlworld.com	
PROPOSED SINGLE STOREY REAR/SIDE EXTENSION TO 38 THE SPINNEY, FINCHAMPSTEAD, WOKINGHAM for MR and MRS D.BUCHANAN.	
SITE / BLOCK PLAN	
DATE OCTOBER 19th 2024	SCALE 1 : 200
DRAWING No. DB10	REVISION A