



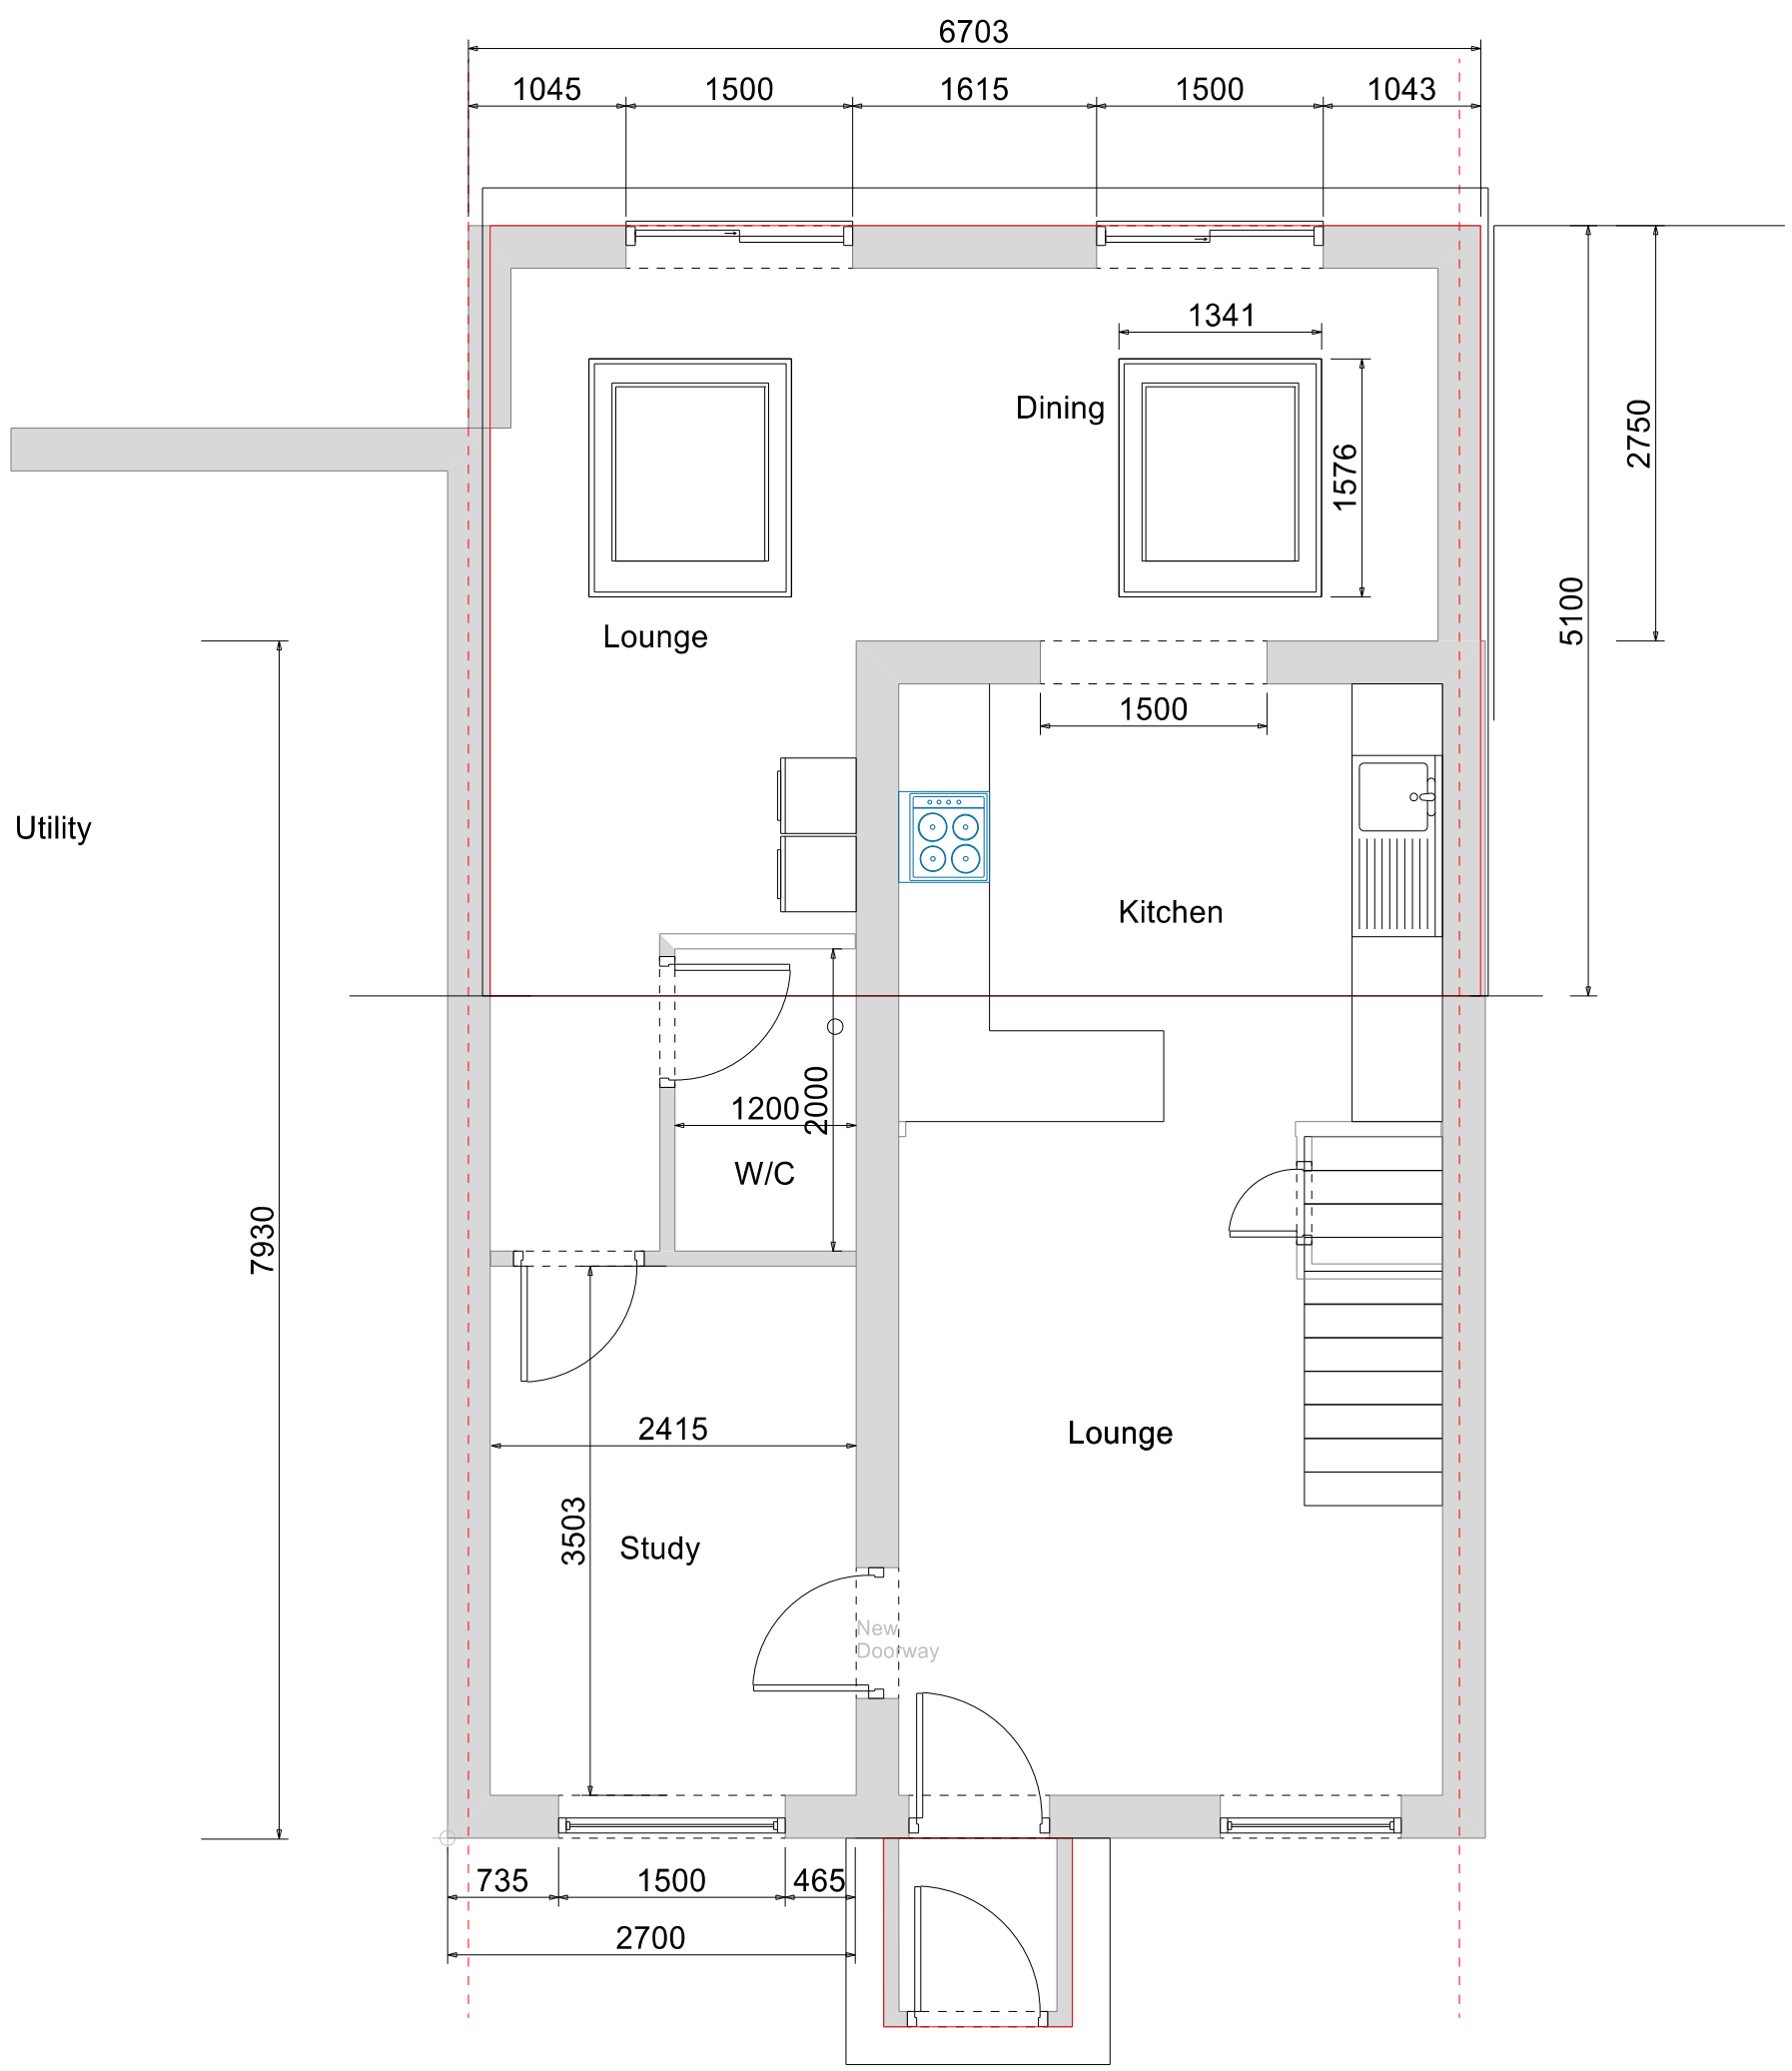


Ground Floor

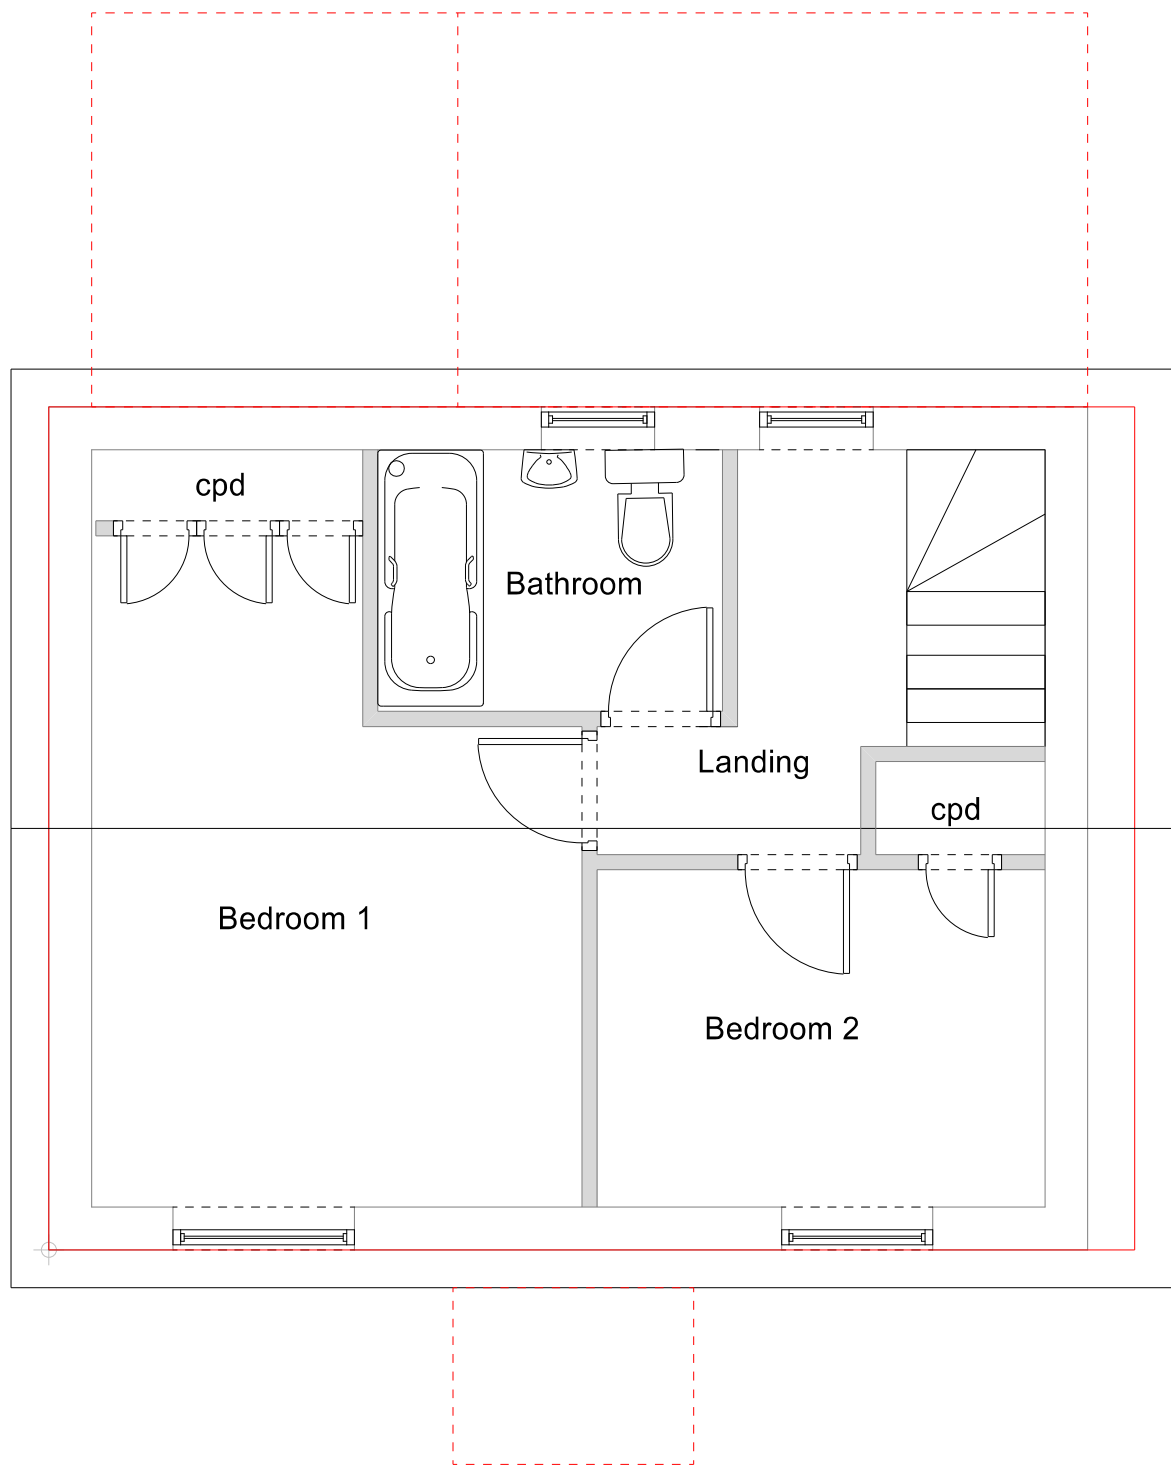

First Floor

Existing Elevations

1: 100 @ A1

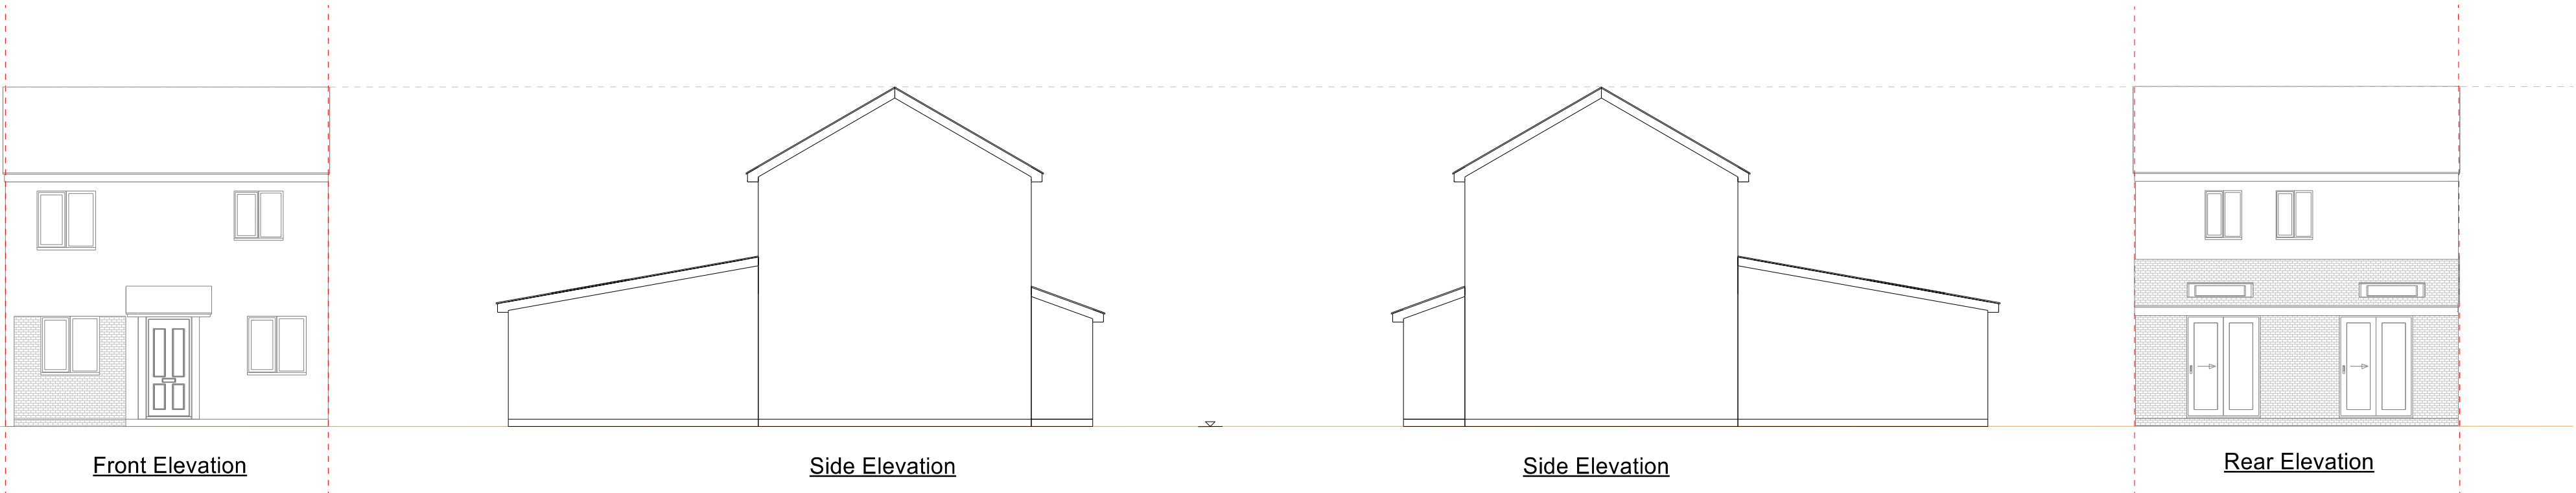

Cantley Design

Cantley Design

Project
Home Improvements
28 Sellafeld Way
Lower Earley
RG6 3BT

Proposed
Client
Nat and Sunny
Drawing No.
20/5/2025/RDO/nco/PP

Date
April 2025
Drawn by
Bob Owles
Scale
1:50
Checked by
NCO

Page Size - A1 3000 mm

Cantley Drawing Services
20 Cantley Crescent
Wokingham
RG41 1NX
0781 803 2212

Page Size - A1
1: 50 @ A1

