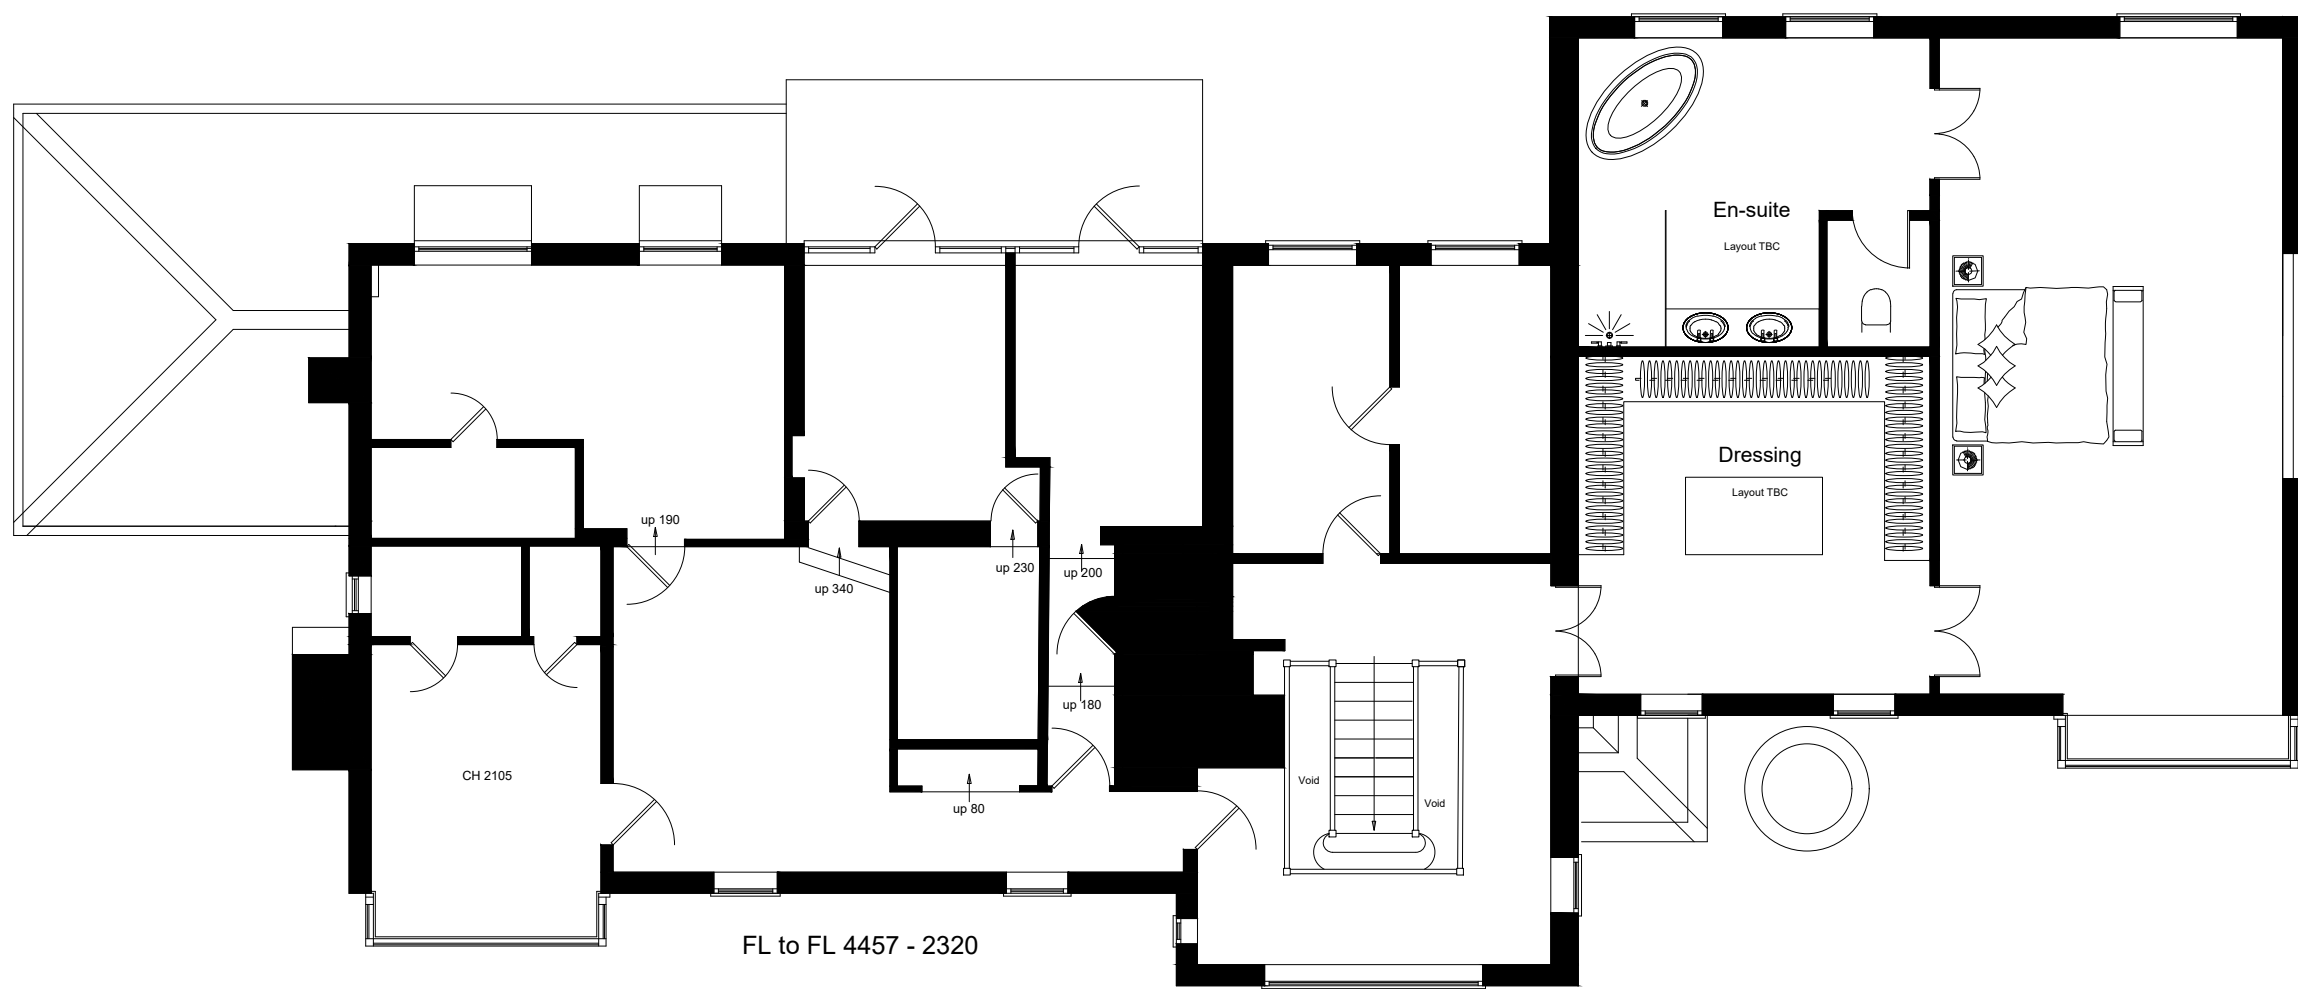
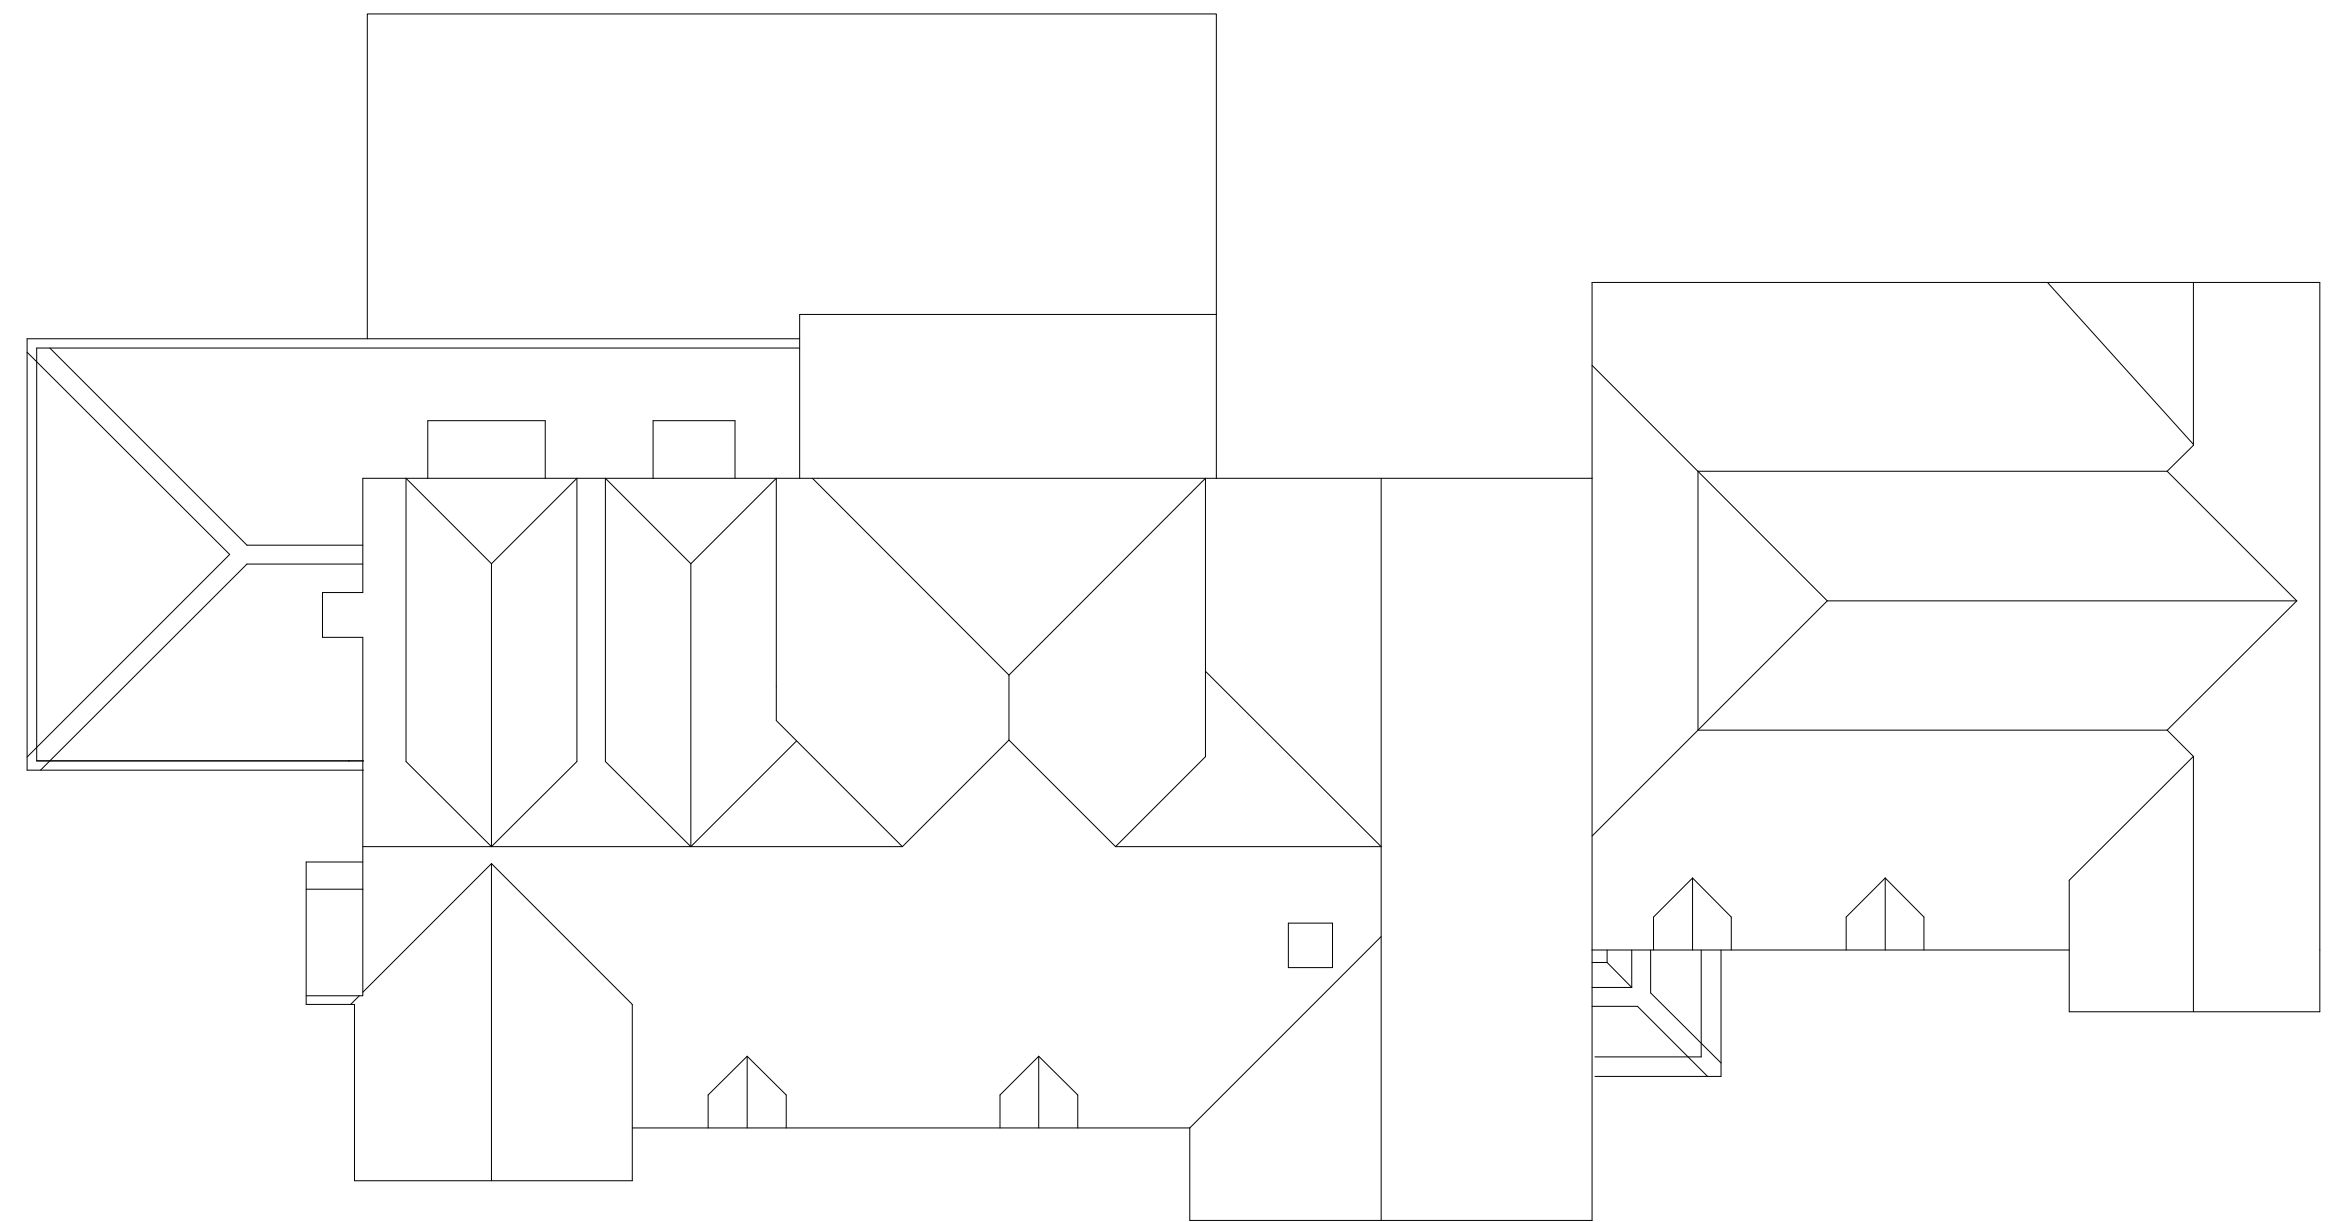
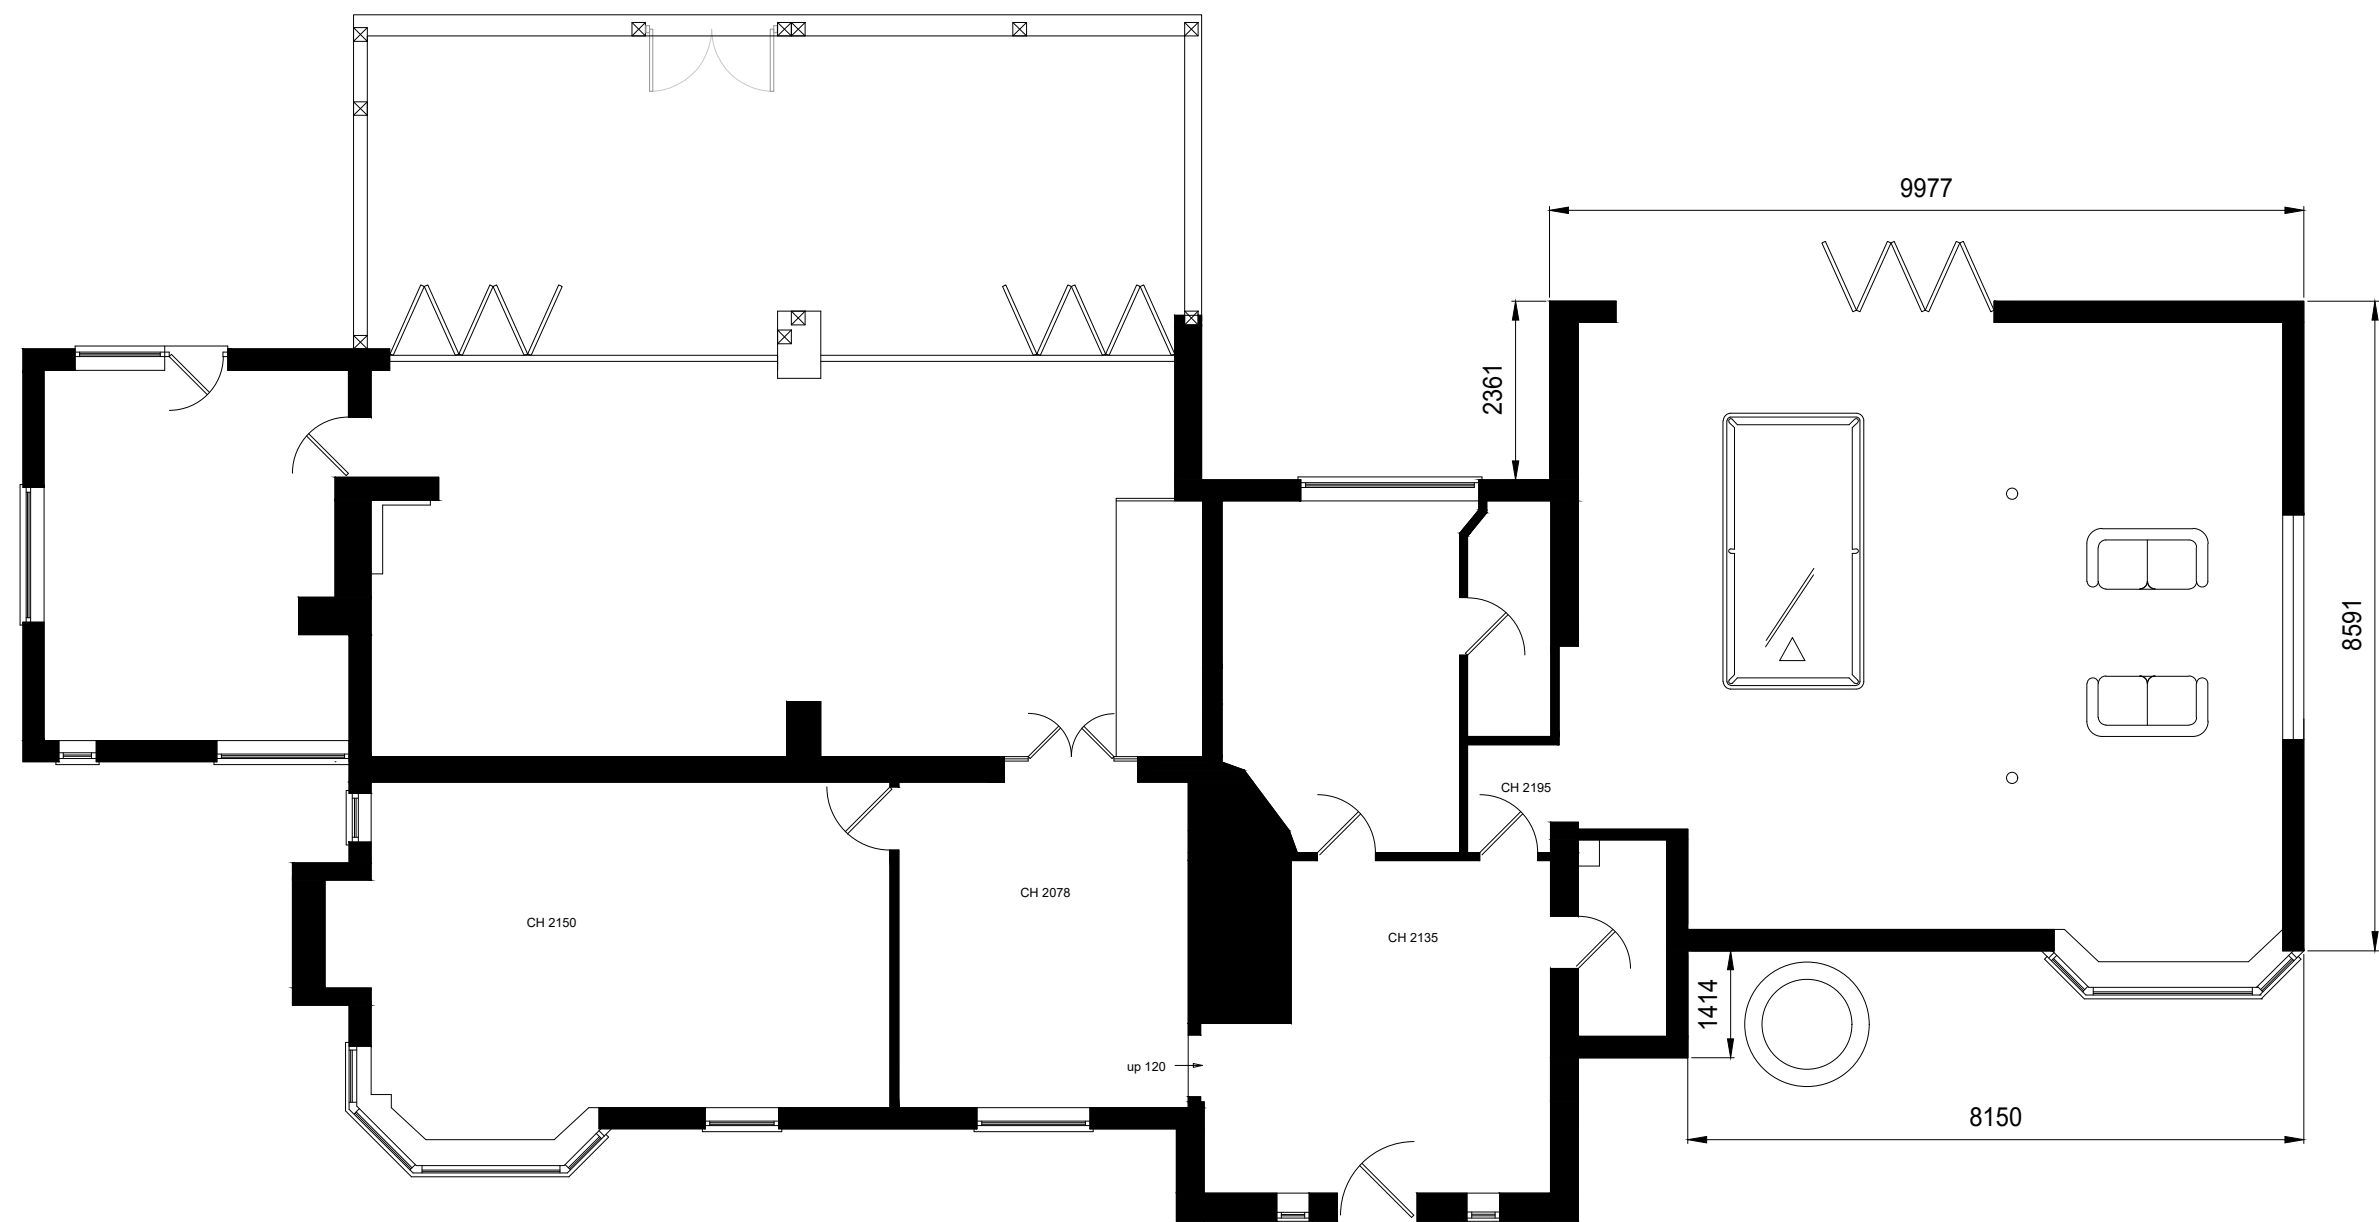


Project:
Juddings Farm
Juddings Lane
Saxby Hill
RE7 1UR

Title:
Side Extension

Drawing:
Proposed Plans & Elevations

Scale: 1:100 @ A1

Dwg Date:
13/08/2024

Drawing Number:
001 R1