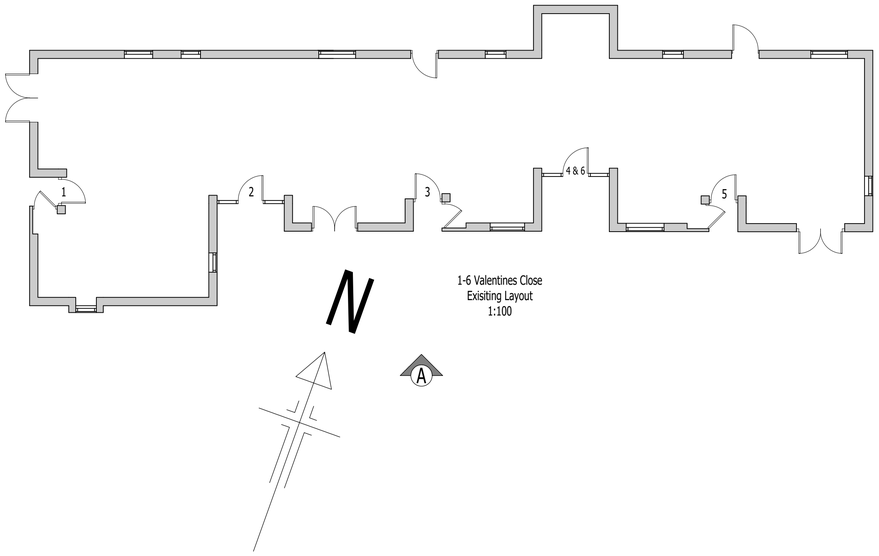

1-6 Valentines Close
Exisiting Layout
1:100

Scale 1:100

Existing Elevation View A
1:50

Scale 1:50

Rev.	Description	Date

Do not scale from this drawing. Dimensions to be verified on site by contractor prior to commencement of work.

This drawing is the copyright of the practice and may not be reproduced in part or in whole without the prior written consent of the practice.
© 2026 Faithorn Farrell Timms LLP

Faithorn Farrell Timms

Central Court
1 Knoll Rise
ORPINGTON
Kent BR6 0JA
T 01689 885080
F 01689 885081

Client
Metropolitan Thames Valley Housing

Project
1–6 Valentines Close
Reading, Wokingham
RG2 8EU

Drawing Title
Exisitng Layout And Existing Elevation View A

Date	Scale
23/07/2026	1:50/1:100 @ A1

Drawn By	Checked By
LB	HS

Project No.	Drawing No.	Rev.
PR–11385	2	