
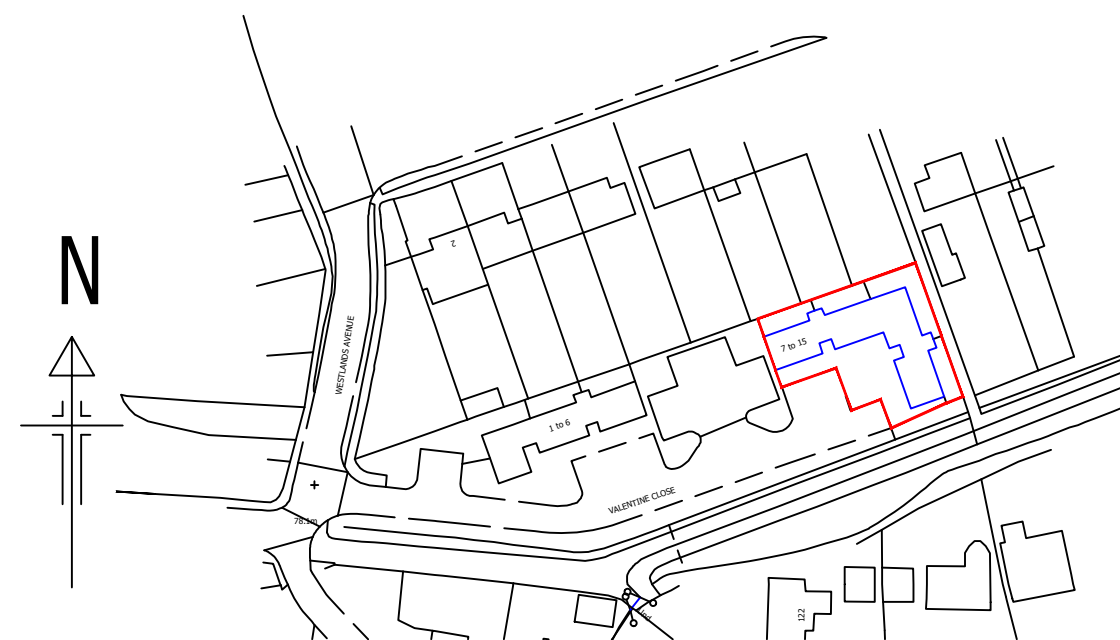


Rev.	Description.	Date.

Do not scale from this drawing. Dimensions to be verified on site by contractor prior to commencement of work.

This drawing is the copyright of the practice and may not be reproduced in part or in whole without the prior written consent of the practice.

© 2026 Falthorn Farrell Timms LLP

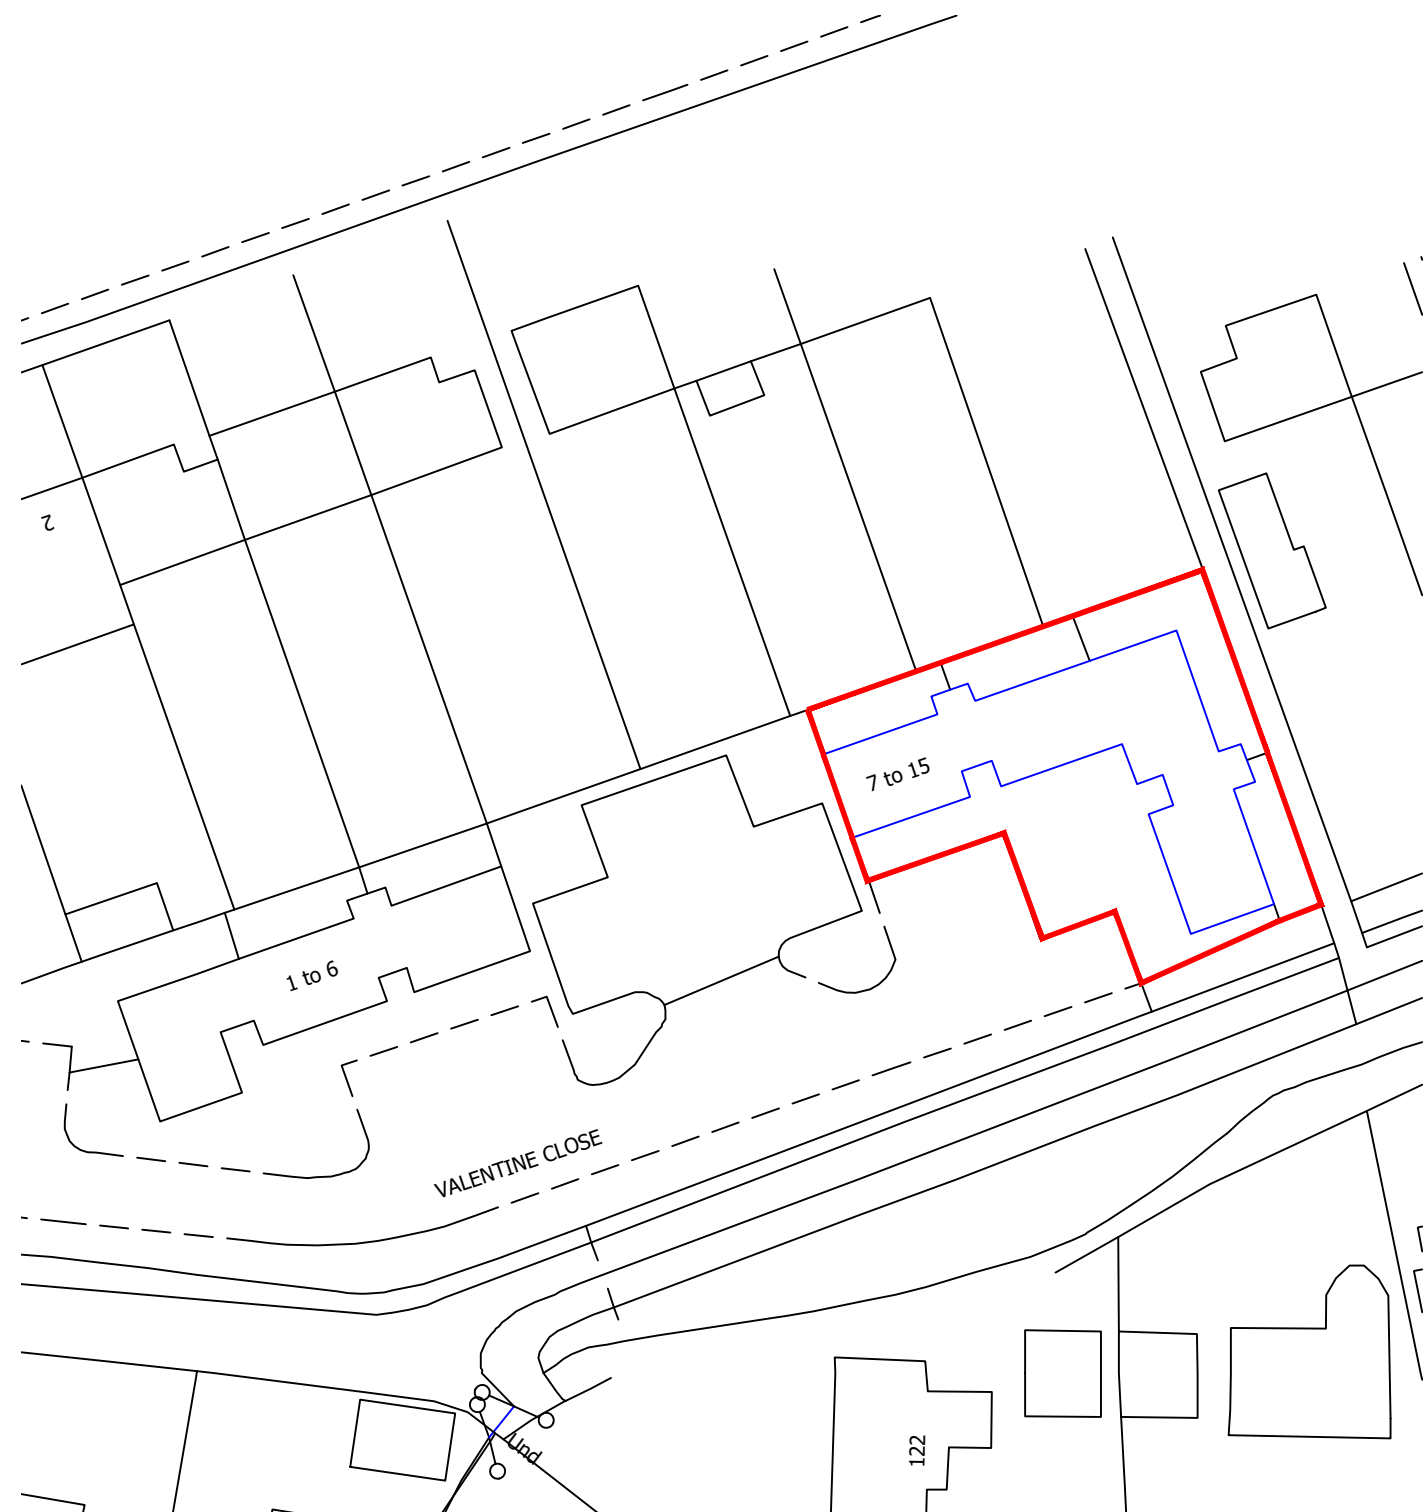

Faithorn Farrell Timms

Central Court
1 Knoll Rise
Orpington
Kent BR6 0JA
T 01689 885080
F 01689 885081

Client

Metropolitan Thames
Valley Housing

Project

7-15 Valentines Close
Reading, Wokingham
RG2 8EU

Drawing Title

Location And Block Plan

Date

Date 23/07/2026

	Scale
--	-------

Scale
As Stated @ A3

Drawn By

By **LB**

	Checked By
--	------------

HS

Project No.

PR-11385

	Drawing No.
--	-------------

4

Rev.