



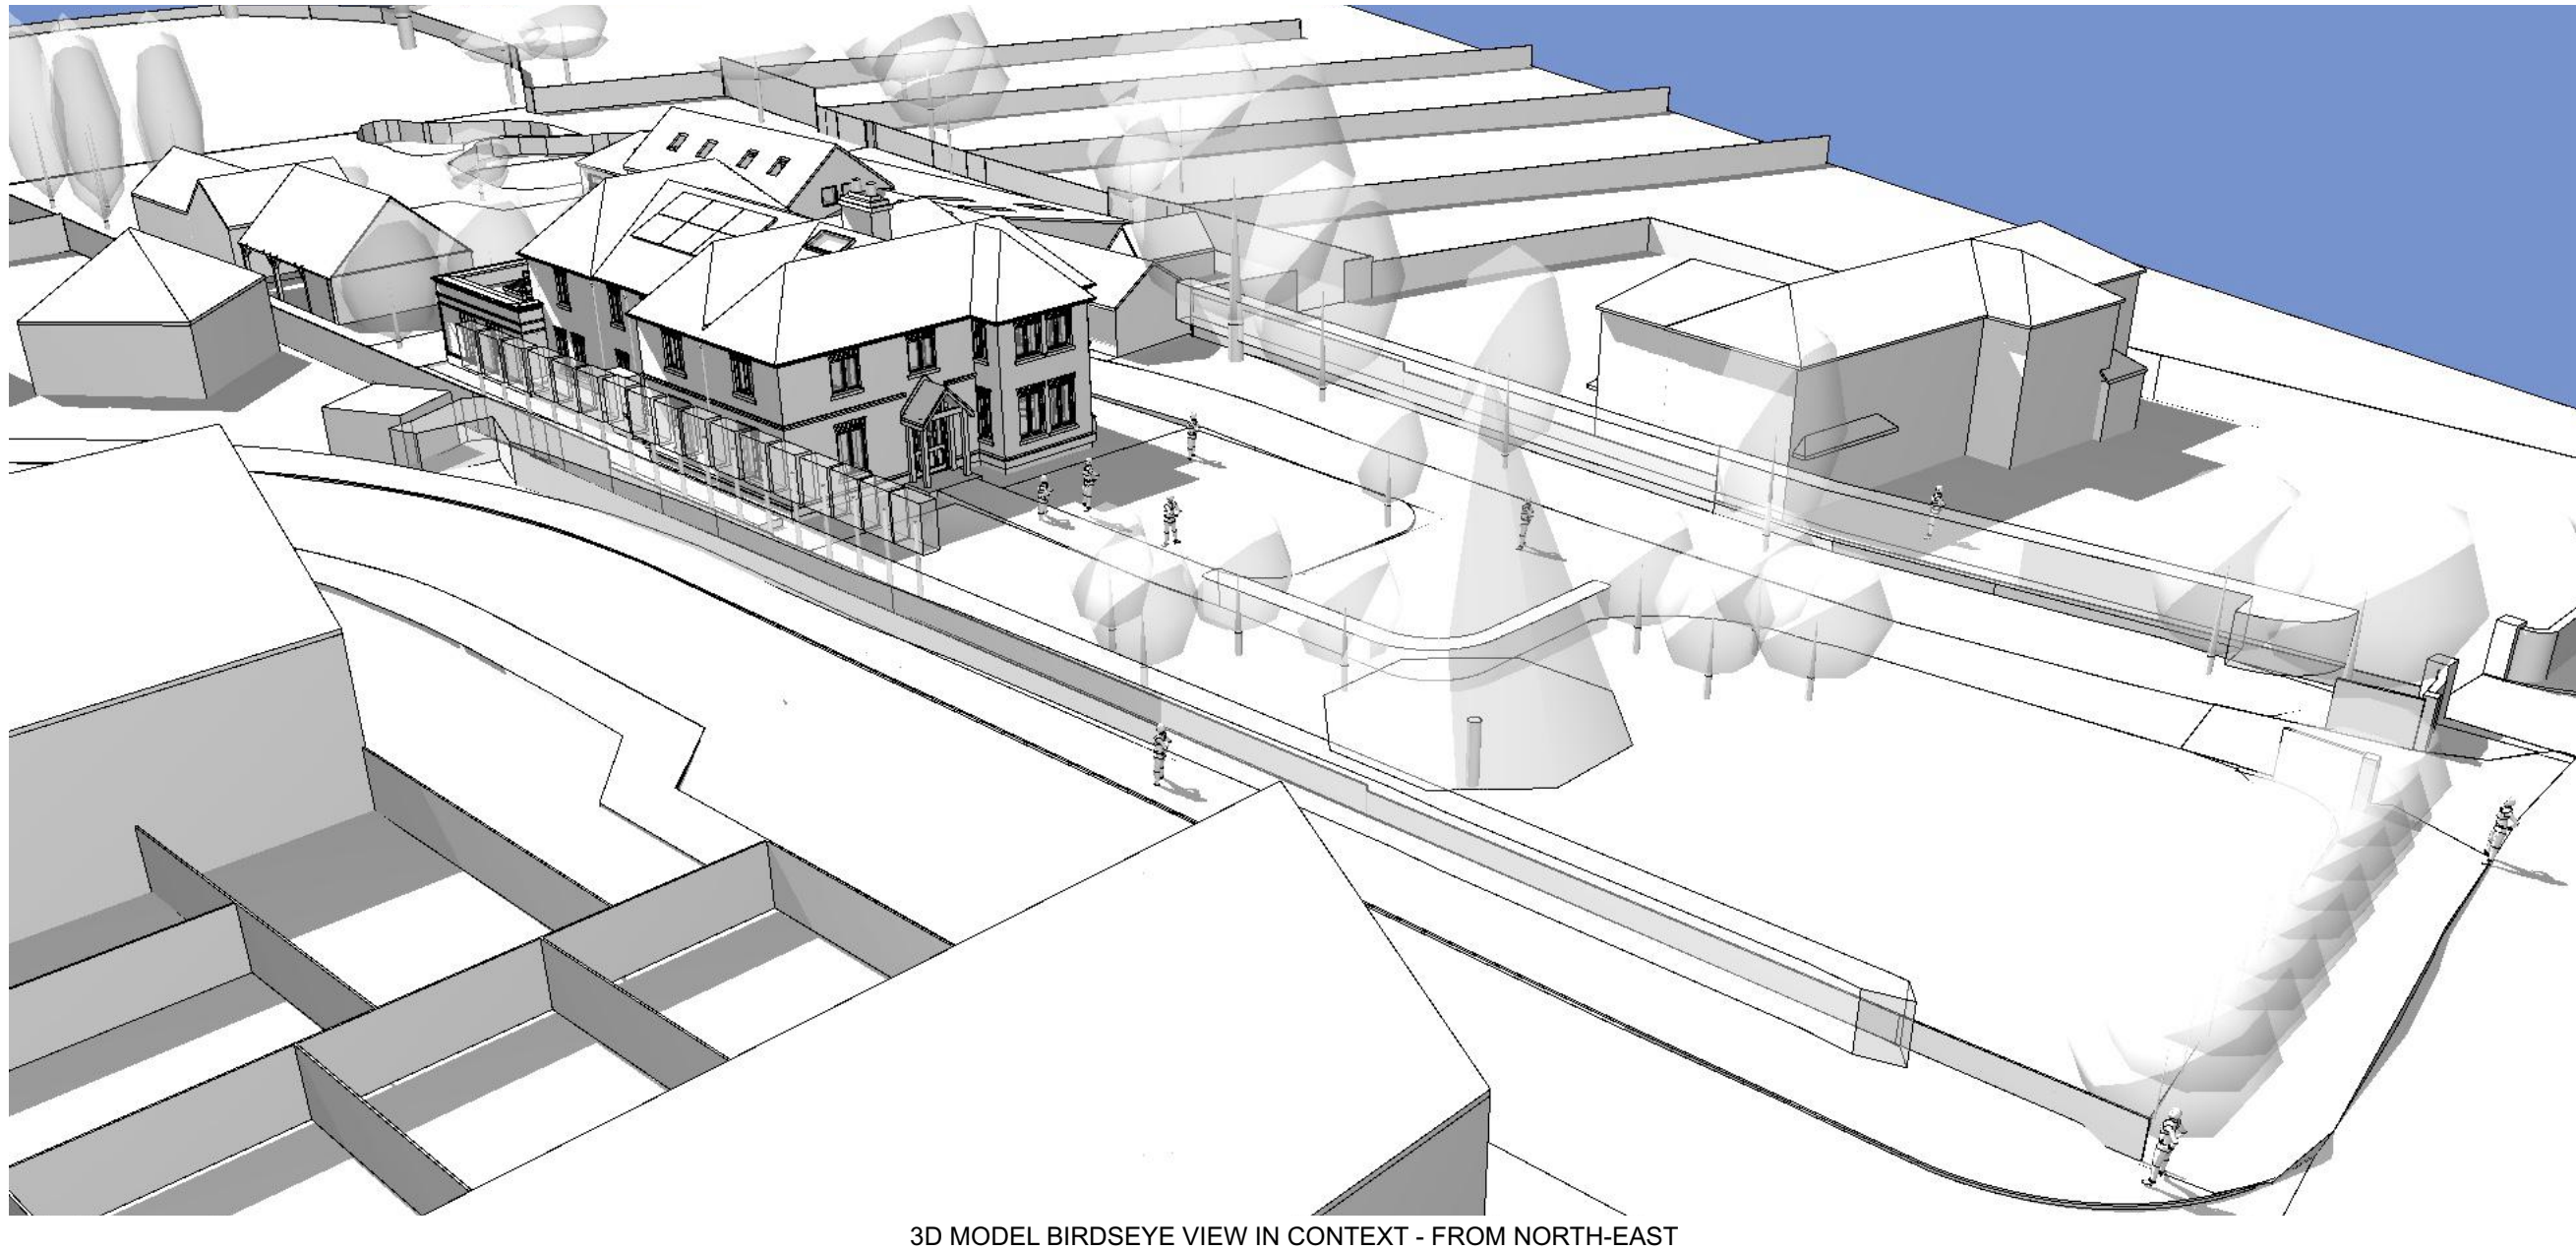

3D MODEL BIRDSEYE VIEW IN CONTEXT - FROM NORTH-EAST

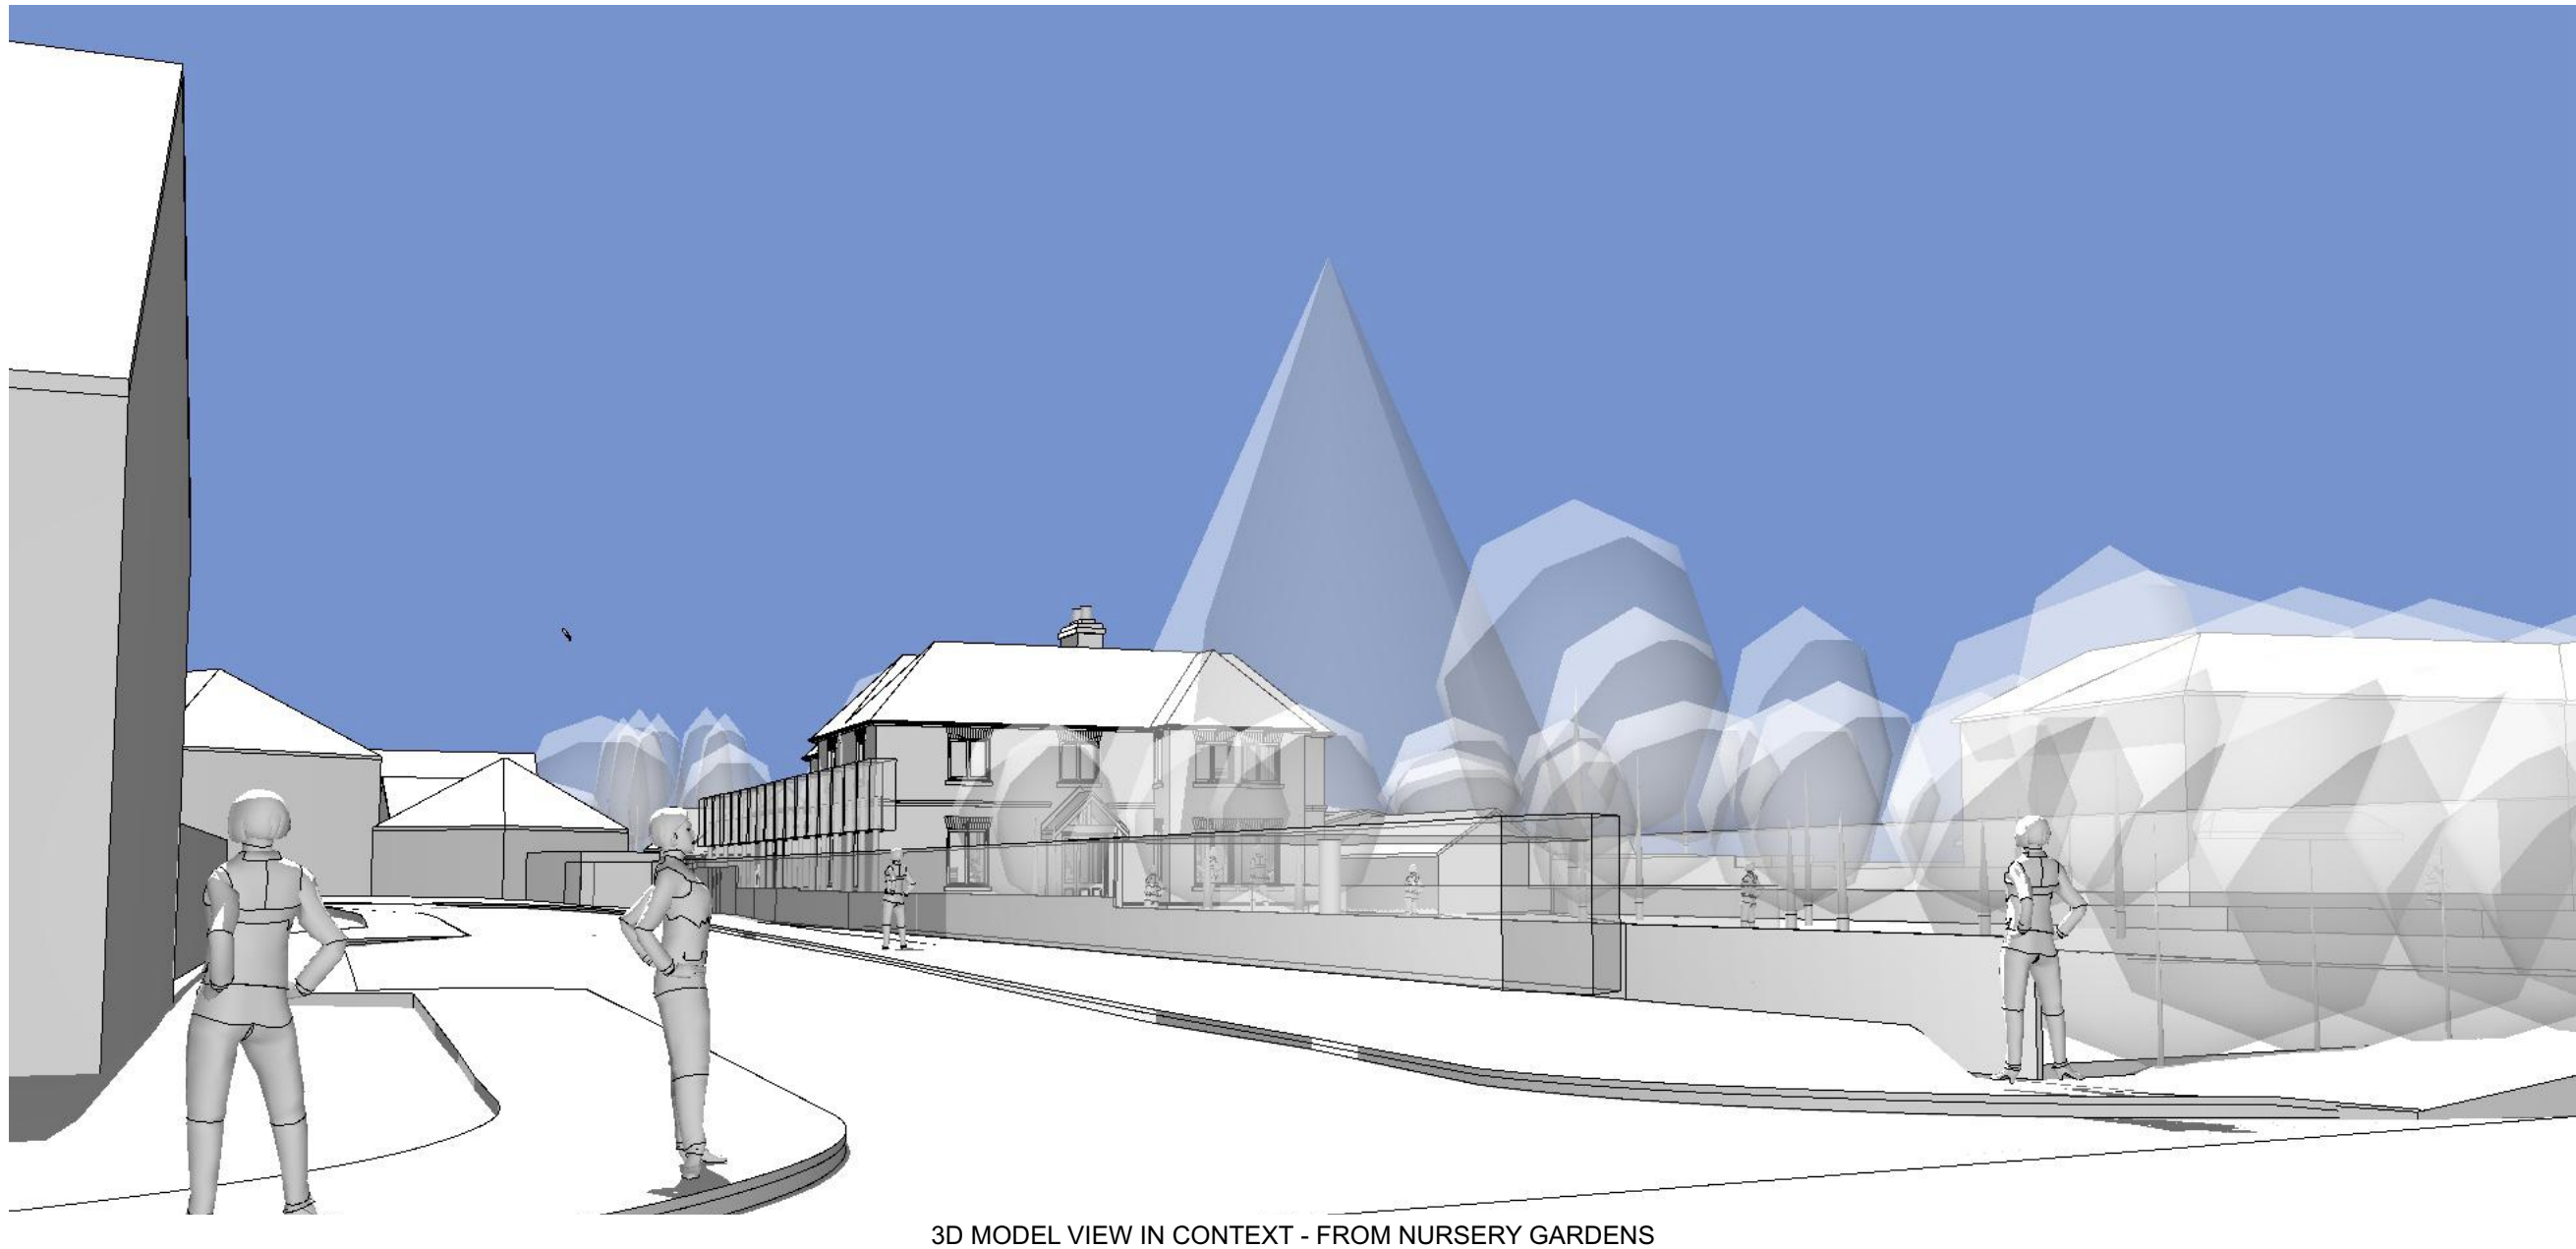

3D MODEL VIEW IN CONTEXT - FROM NURSERY GARDENS


NOTES

ORIGINAL A1

NOT FOR CONSTRUCTION. THIS DRAWING IS FOR PLANNING STAGE ONLY. SUBJECT TO DETAILED DESIGN, DESIGN COORDINATION WITH OTHERS AND PLANNING AND BUILDING CONTROL APPROVAL.
SURVEY CONDUCTED BY SURVEYBASE LTD.

COPYRIGHT HIVES ARCHITECTS LLP

0 1 2 3 4 5m
SCALE 1:100

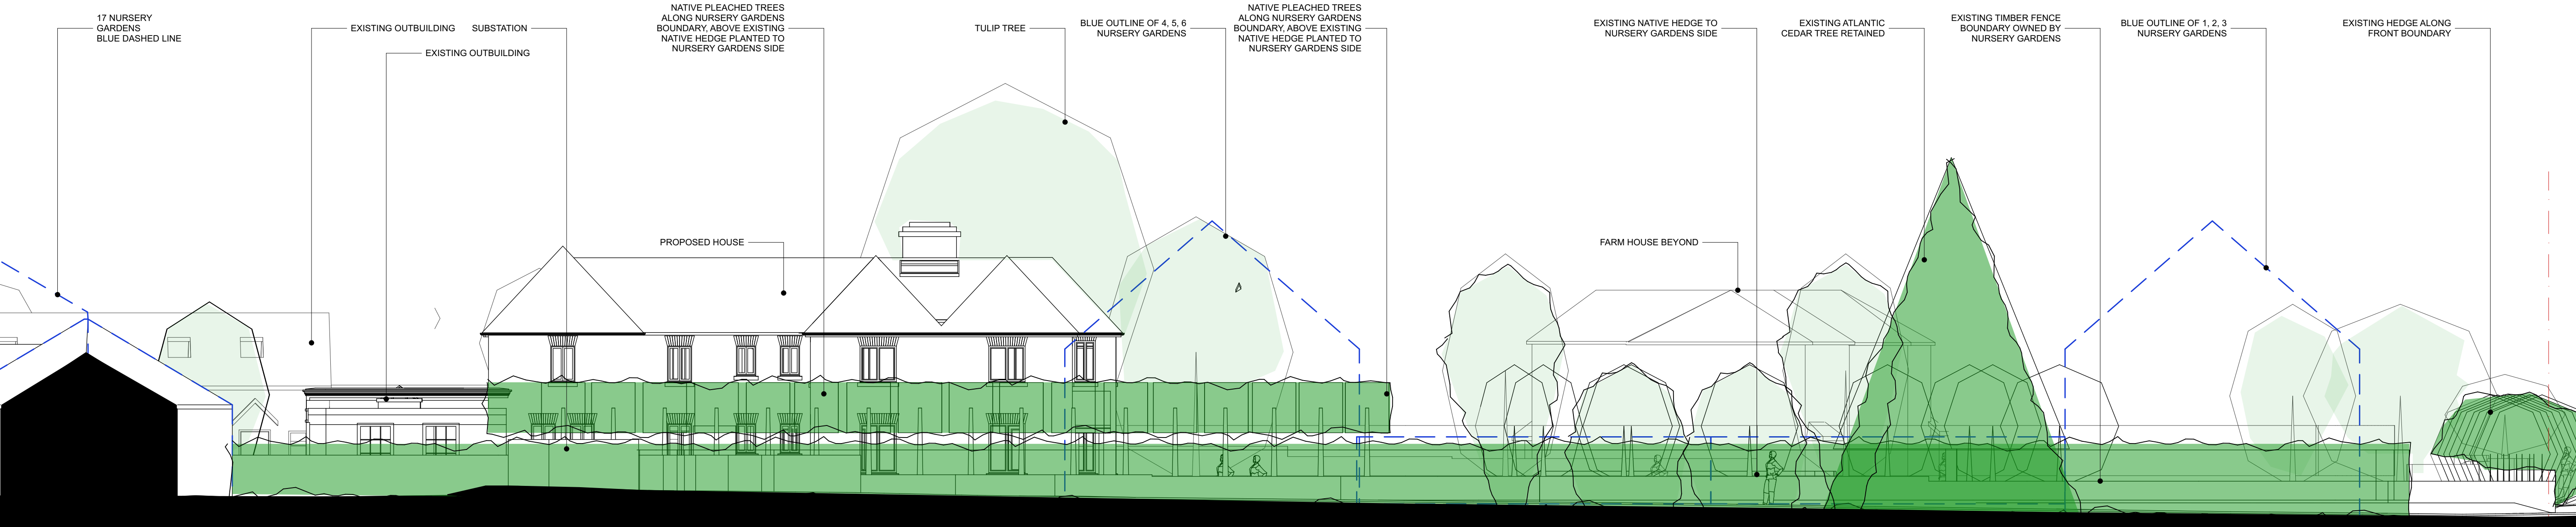

NURSERY GARDENS STREET ELEVATION

1:100

03/07/2026 PLANNING ISSUE

Rev

Client

Mr & Mrs HORSCROFT

Site

**CLEAR VIEW
COTTAGE, WHISTLEY
GREEN, RG10 0DU**

Drawing title

**NURSERY GARDENS
ELEVATION + 3D
VIEWS**

Scale @ Drawing Size 1:100, 1:200 @A1 Drawn VL Checked HW

Status

PLANNING

HIVES ARCHITECTS
SINCE 1934


Hives Architects LLP
Quadrant House, Broad Street, Reading, RG1 7QE
0118 958 7331, info@hivesarchitects.co.uk

Project Drawing Revision

2907 010P5



3D MODEL VIEW IN CONTEXT - FROM NURSERY GARDENS ENTRANCE

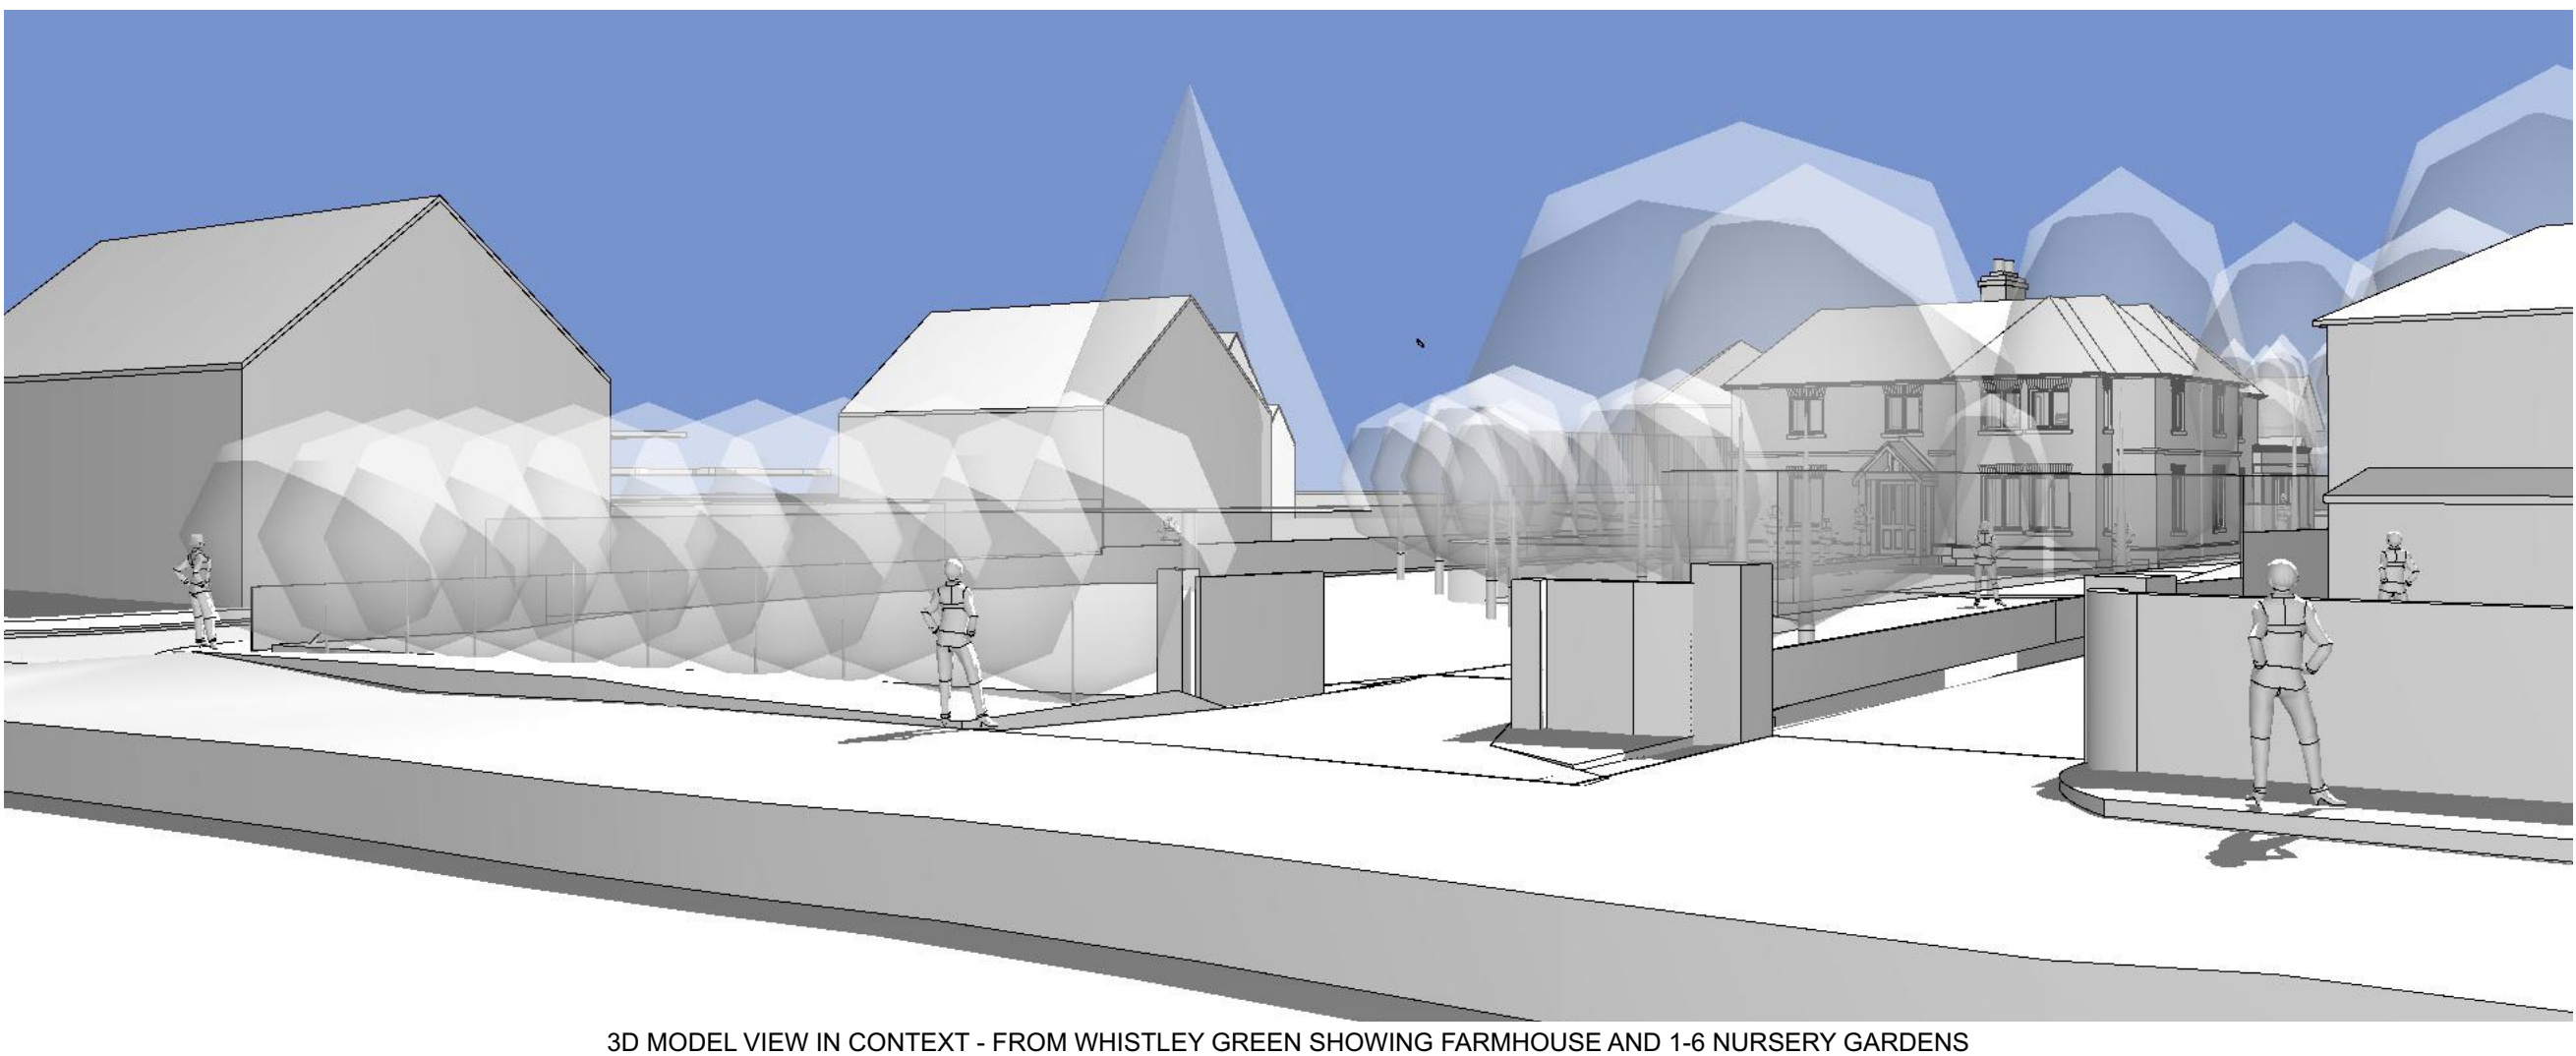

3D MODEL VIEW IN CONTEXT - FROM WHISTLEY GREEN SHOWING FARMHOUSE AND 1-6 NURSERY GARDENS