



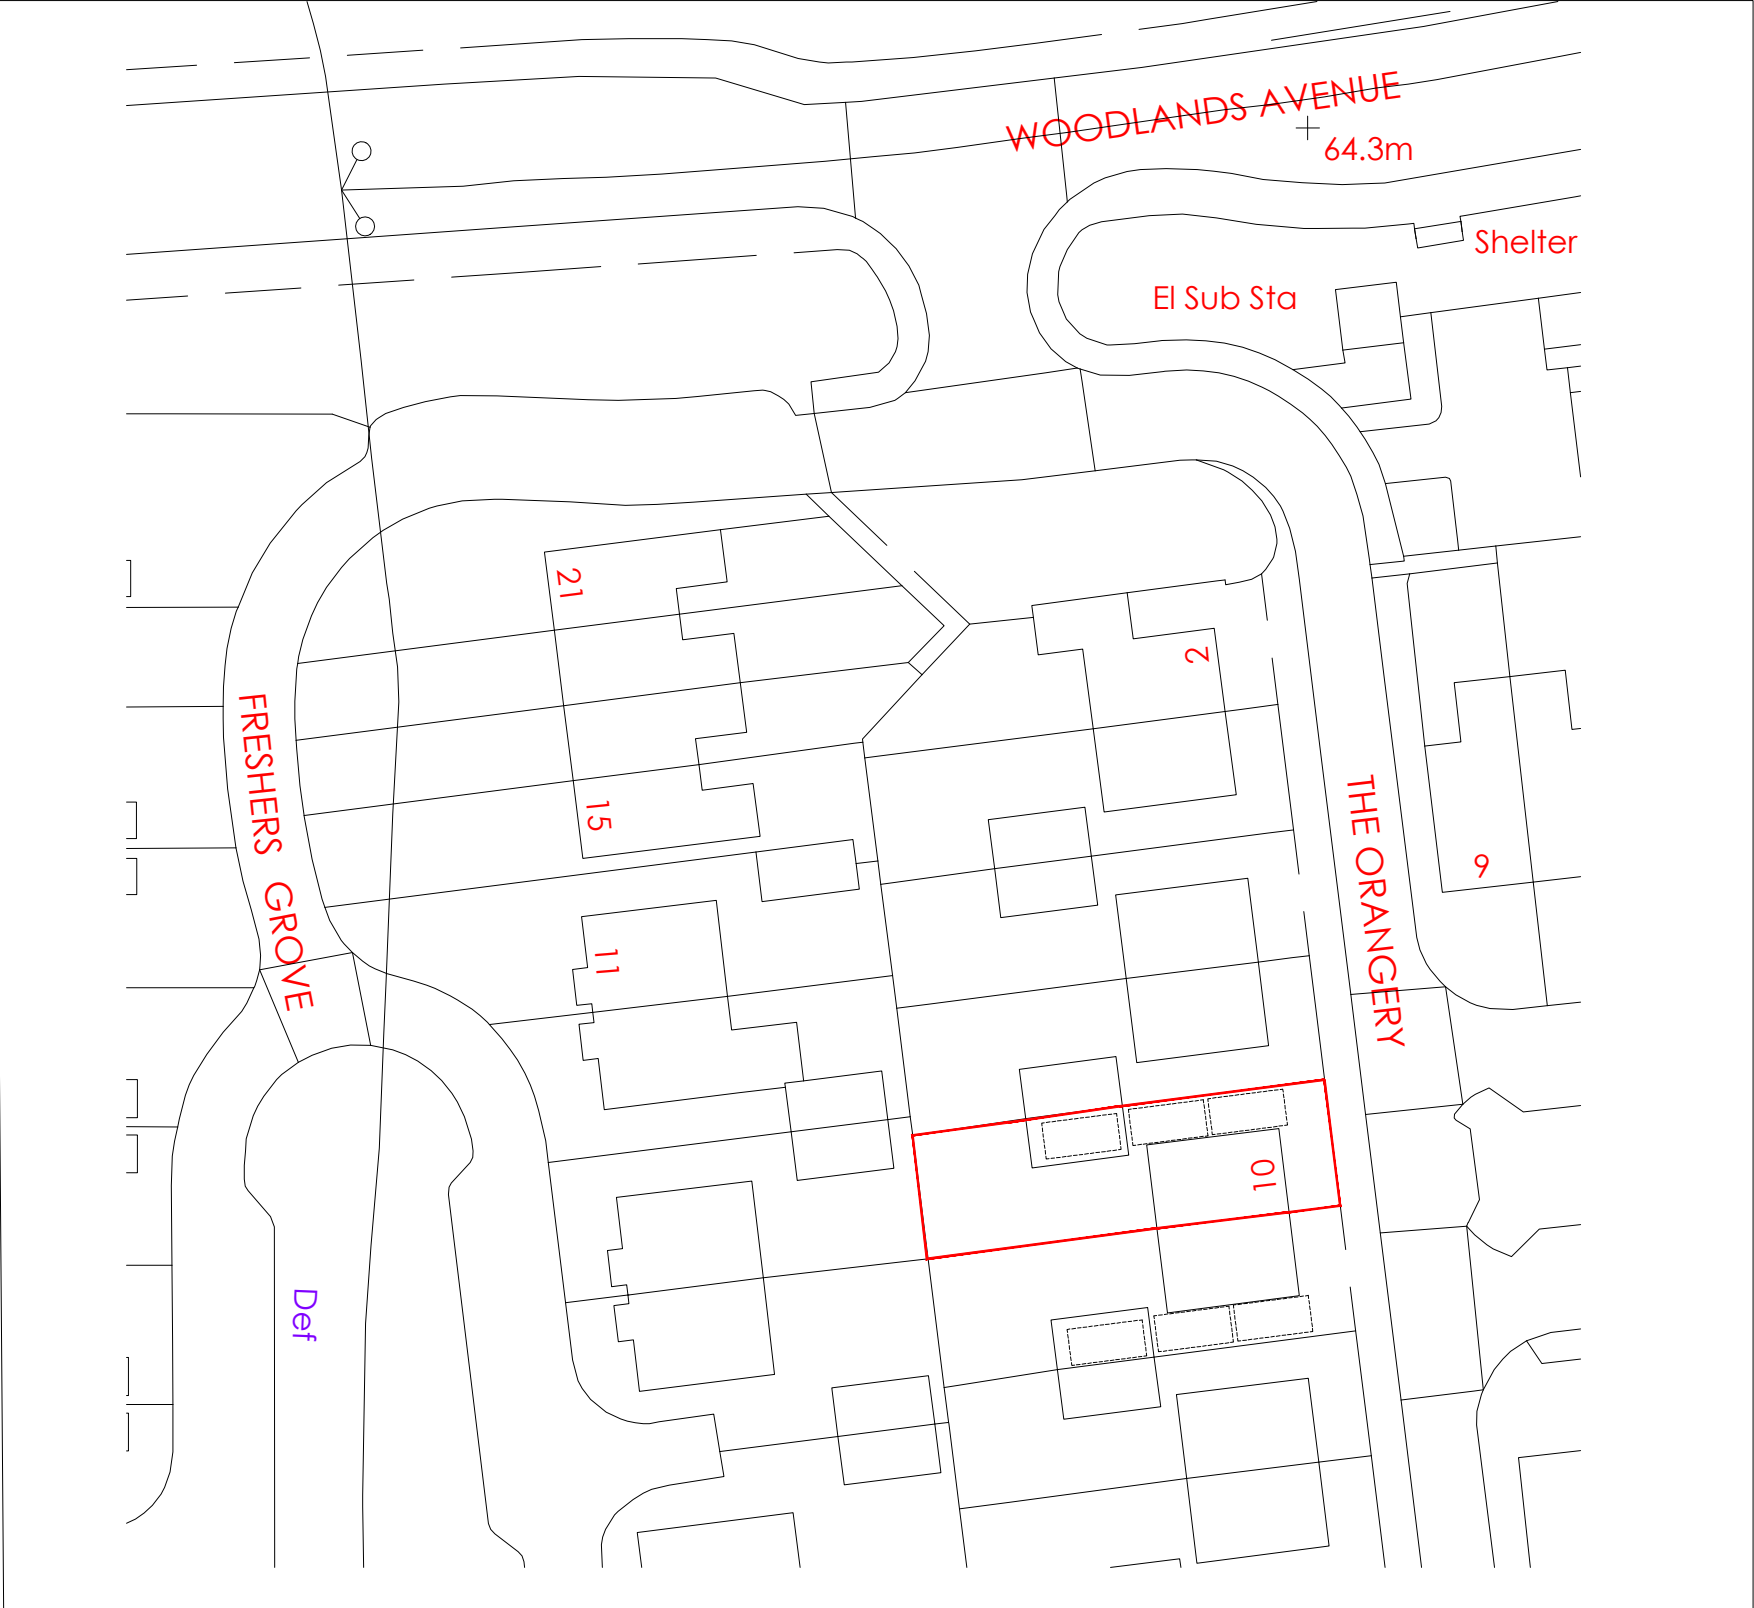

Block Plan 1:500

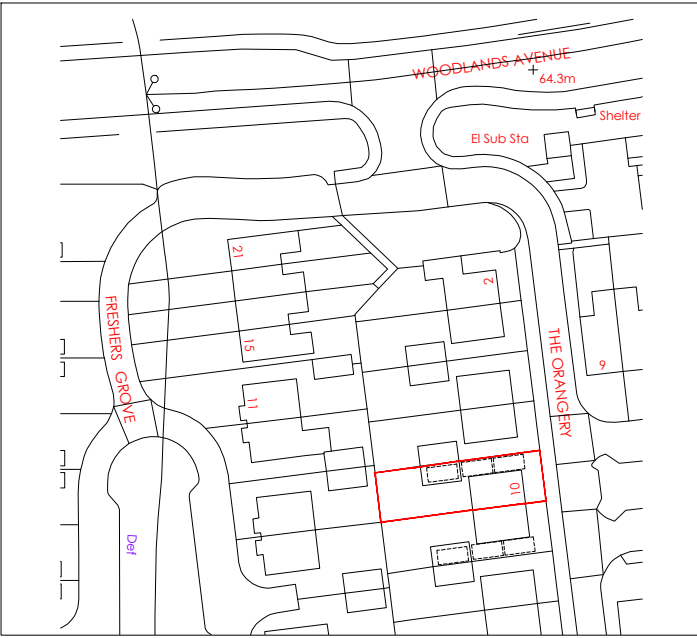

Location Plan 1:1250



Crown Copyright and database rights(2026)
Ordnance survey 0100031673

Parking Space

Key

Rev	Date	Description
Revisions		

© Arcadia-Designs - This document and its design content is the copyright of ARCADIA-DESIGNS GROUP Ltd (Arcadia-Designs) and should NOT be copied or reproduced without written consent of the practice.
This drawing should be read in conjunction with all other information including project specification. Use written dimensions only and DO NOT scale. Site dimensions to be checked on site prior to ordering materials.

Arcadia-Designs
harmony in design

T: 07562740771 E: admin@arcadia-designs.co.uk
W: www.arcadia-designs.co.uk

Project
Single Storey Rear Extension

Client
Zeljko Maric
Address
10
The Orangery,
Reading, RG6 1FH
Drawing Title
Existing And Proposed
Parking Plan

Date	Scale	Drawn
03rd February 2026	1:1250/ 1:500 @ A3	SH
Drawing Number	Revision	
ZJT1 PL-101	/	
PLANNING		