




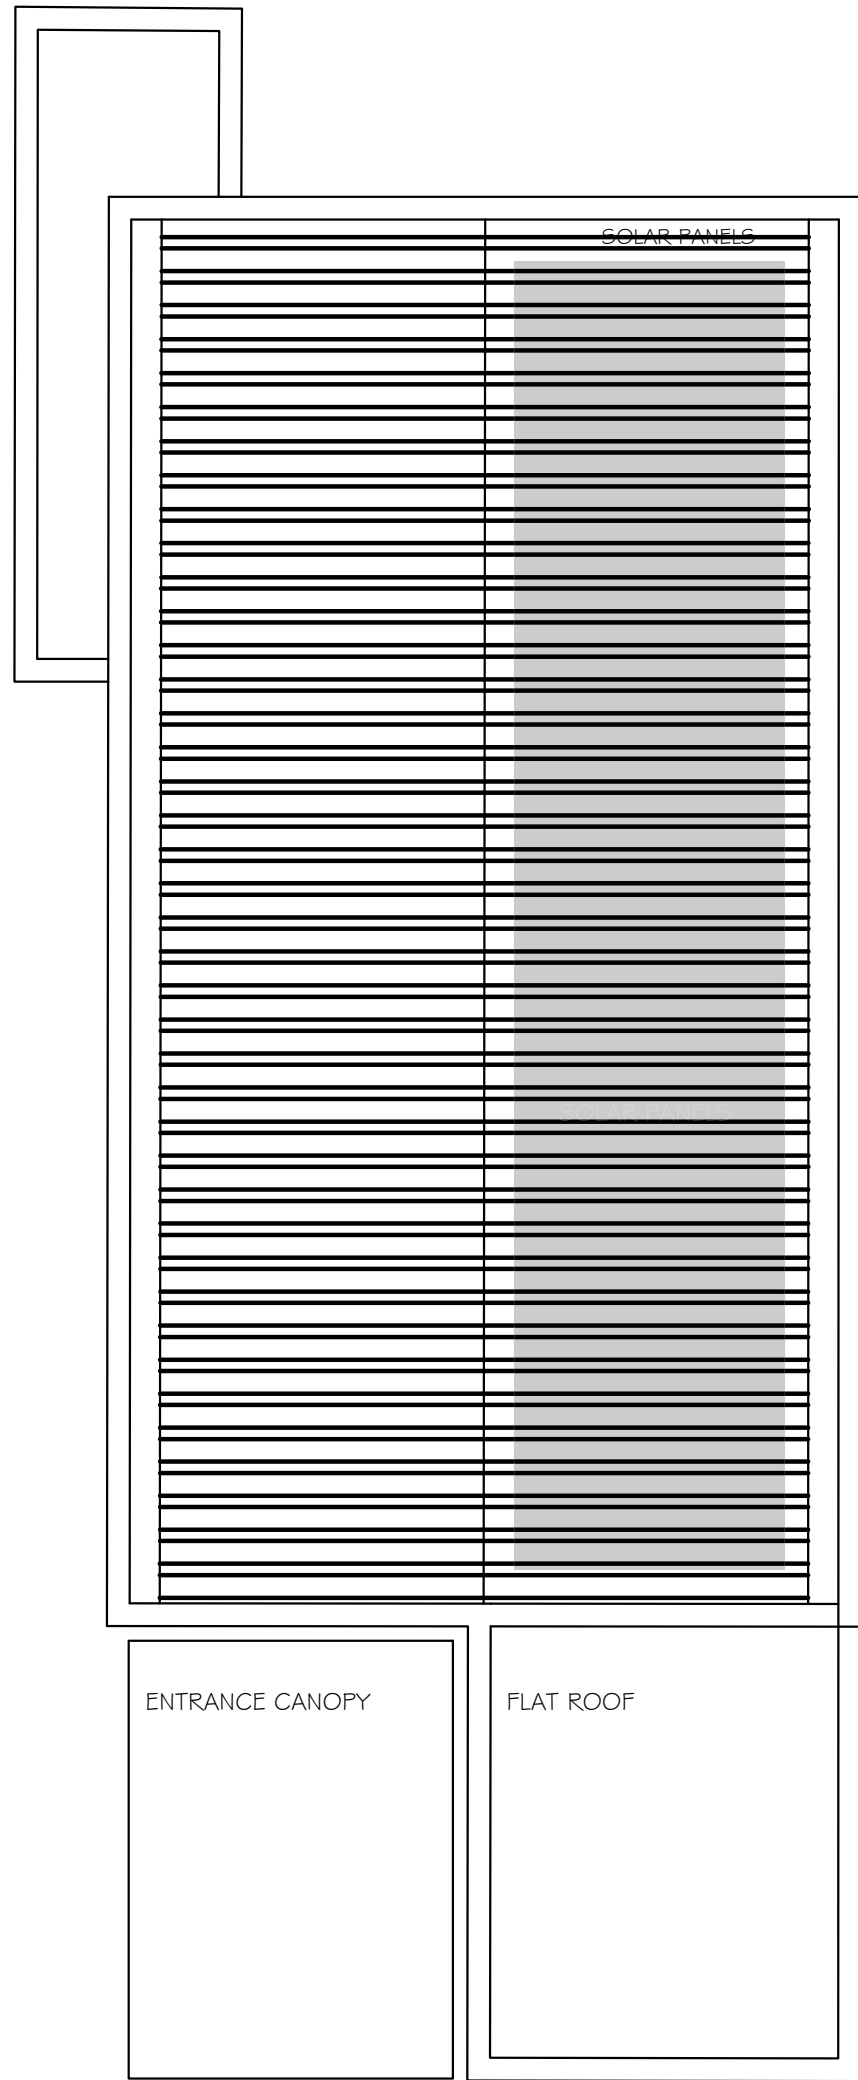


UNIT 1 - PROPOSED ROOF PLAN

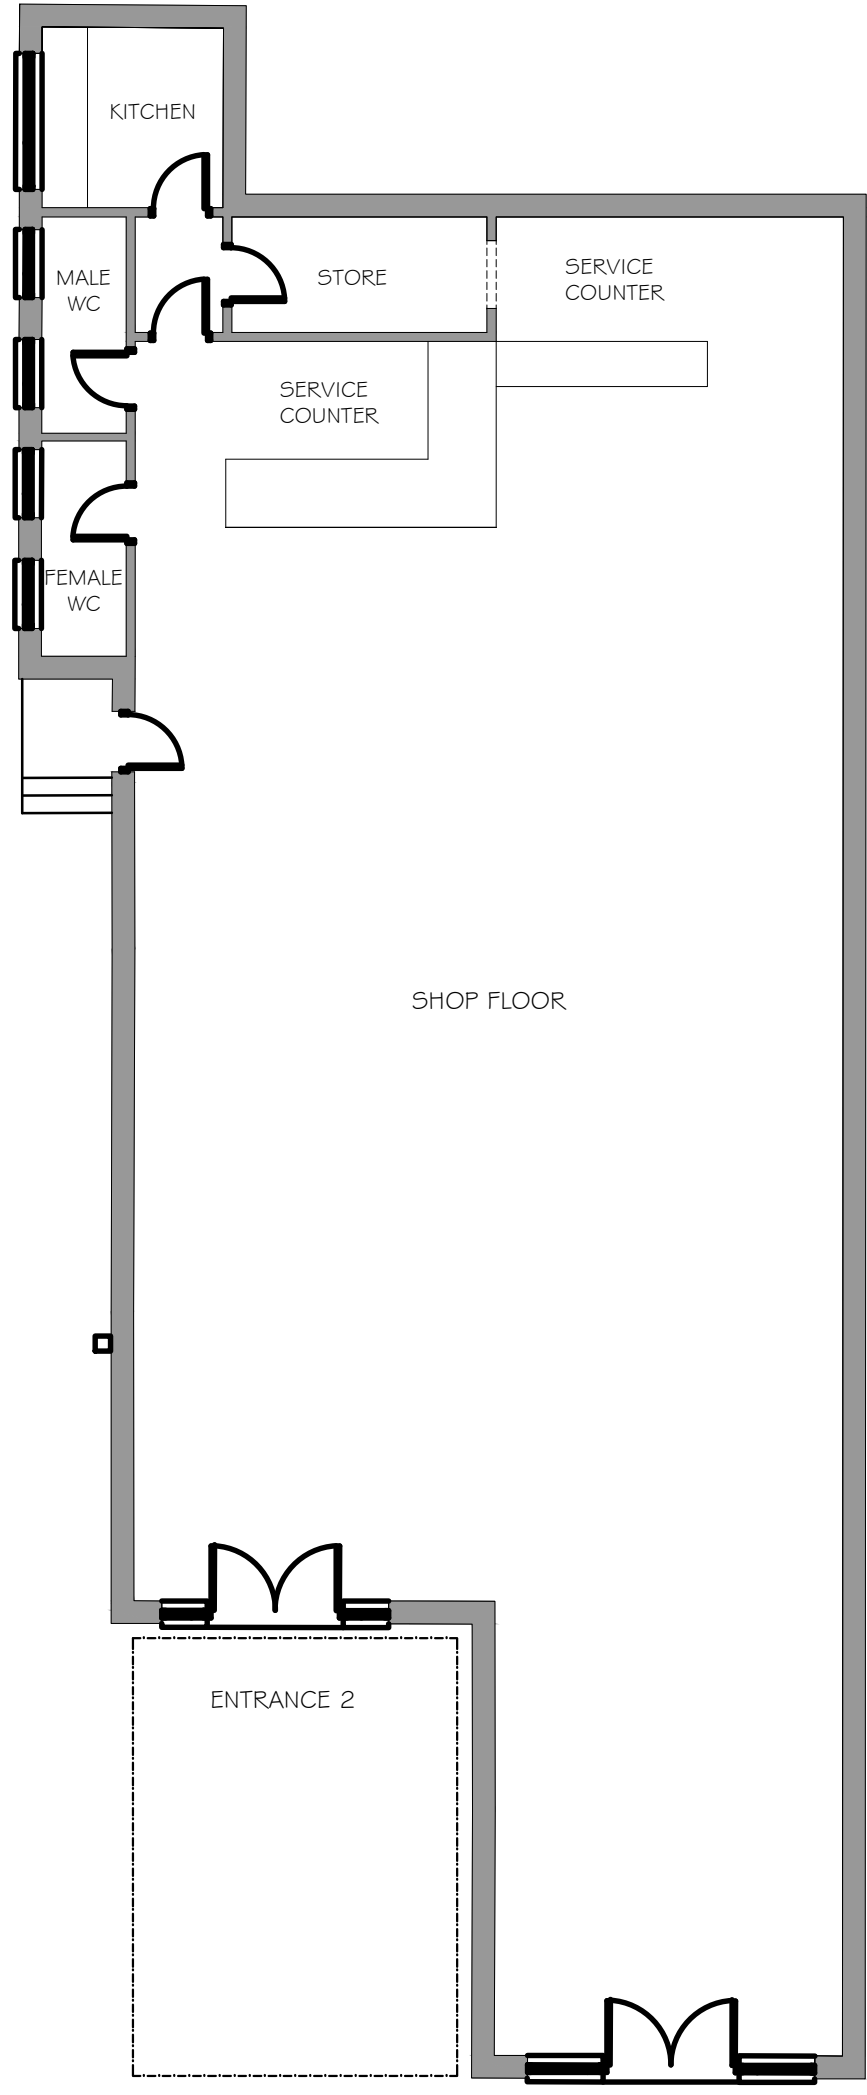


UNIT 1 - EXISTING
GROUND FLOOR
LAYOUT

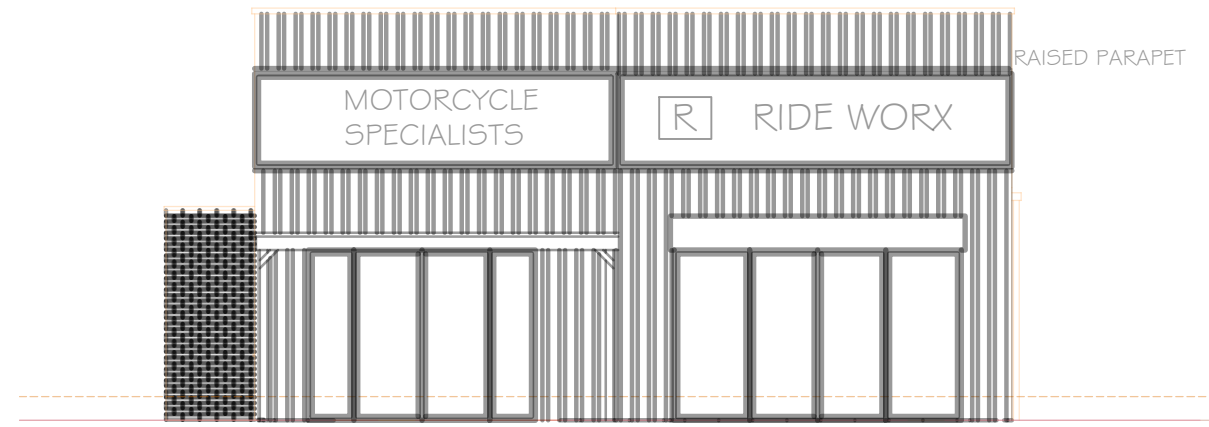


PROPOSED FRONT SW ELEVATION

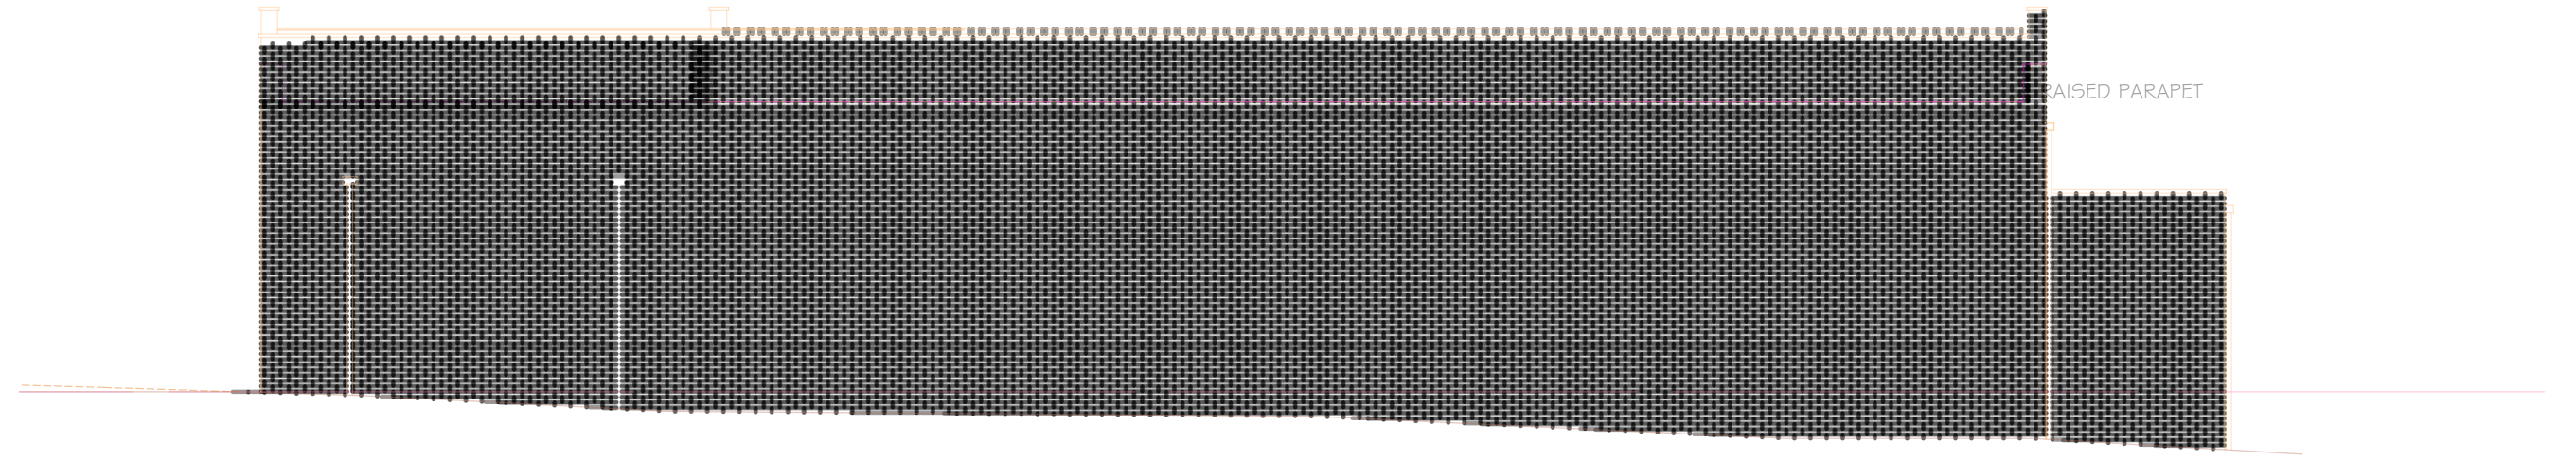


PROPOSED SE ELEVATION

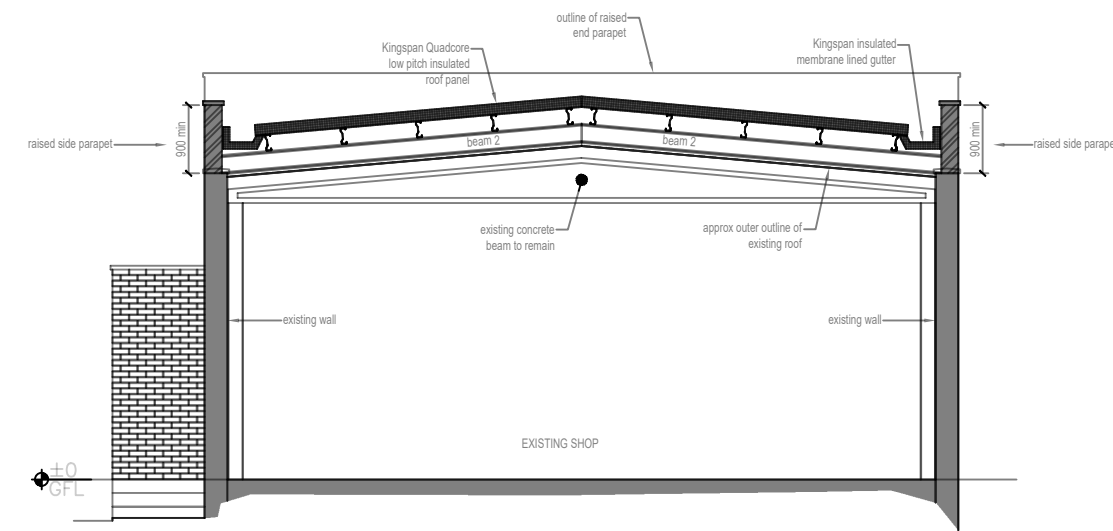

PROPOSED SECTION

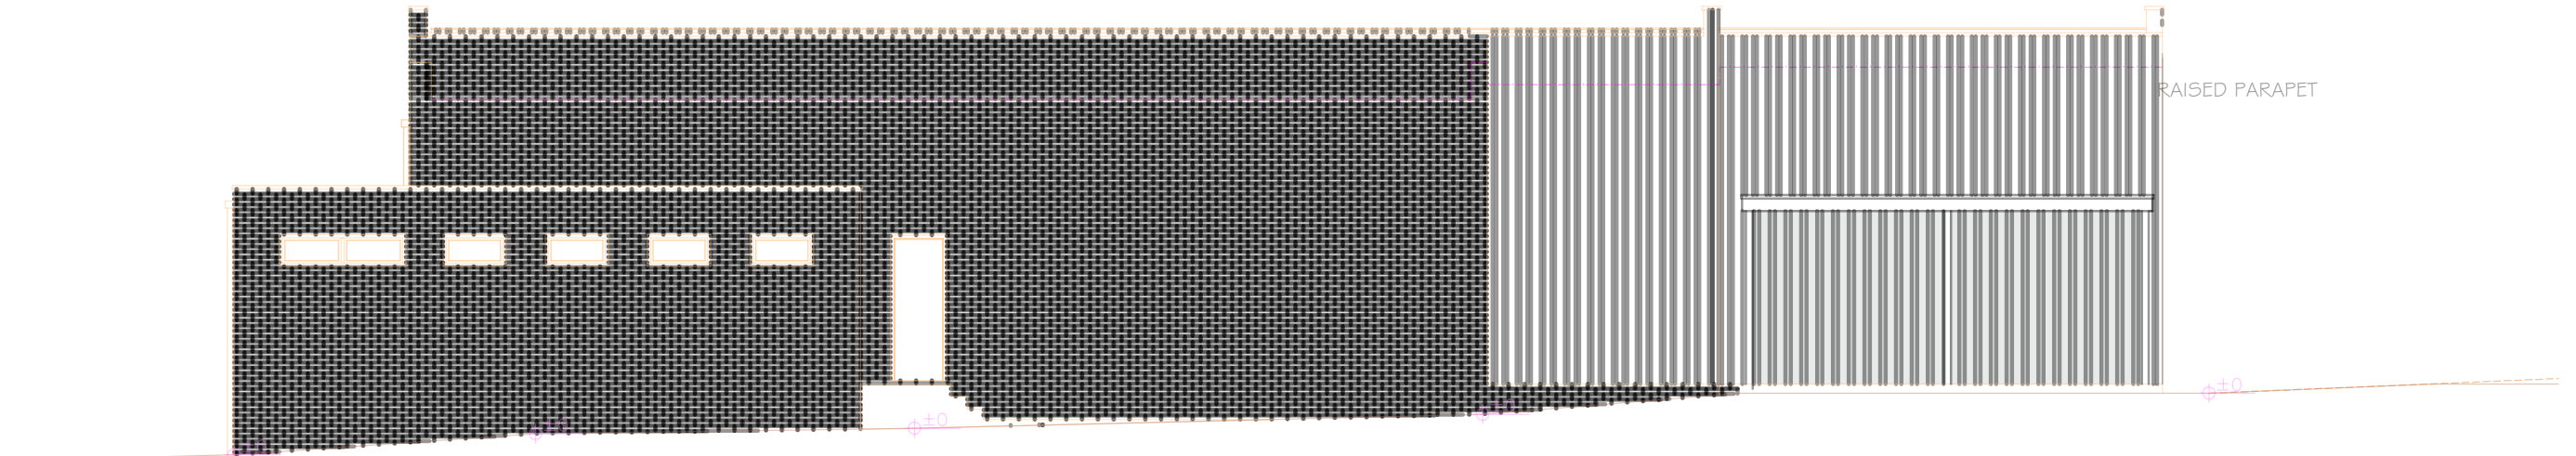

PROPOSED NW ELEVATION

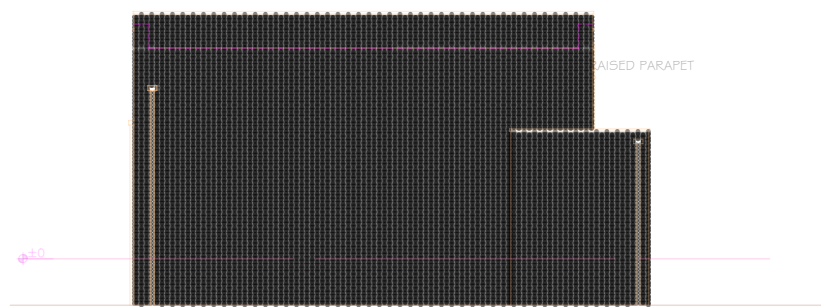

PROPOSED REAR NE ELEVATION

CADCRE8 LTD
ARCHITECTURAL DESIGNERS & PLANNERS
1 Peach Street
Wokingham
RG40 1XJ

BASED ON CADCRE8 LTD PLANNING APPLICATION DATA

PROJECT

RIDEWORX UNIT 1, 125 READING ROAD, WOKINGHAM

REVISION DATE AMENDMENTS

REV A APRIL 2026 PLANNING APPLICATION

SCALE BAR

PLANNING ISSUE
PROPOSED PLANS AND ELEVATIONS
MATHEWSON WATERS ARCHITECTS
1:100 @ A1
The Old Surgery
Crowle Road · Lambourn
Berkshire · RG17 8NR
enquiries@mw-architects.co.uk
www.mw-architects.co.uk
01488 725602
01488 721211
© MATHEWSON WATERS ARCHITECTS LLP
25112 PL 110A