



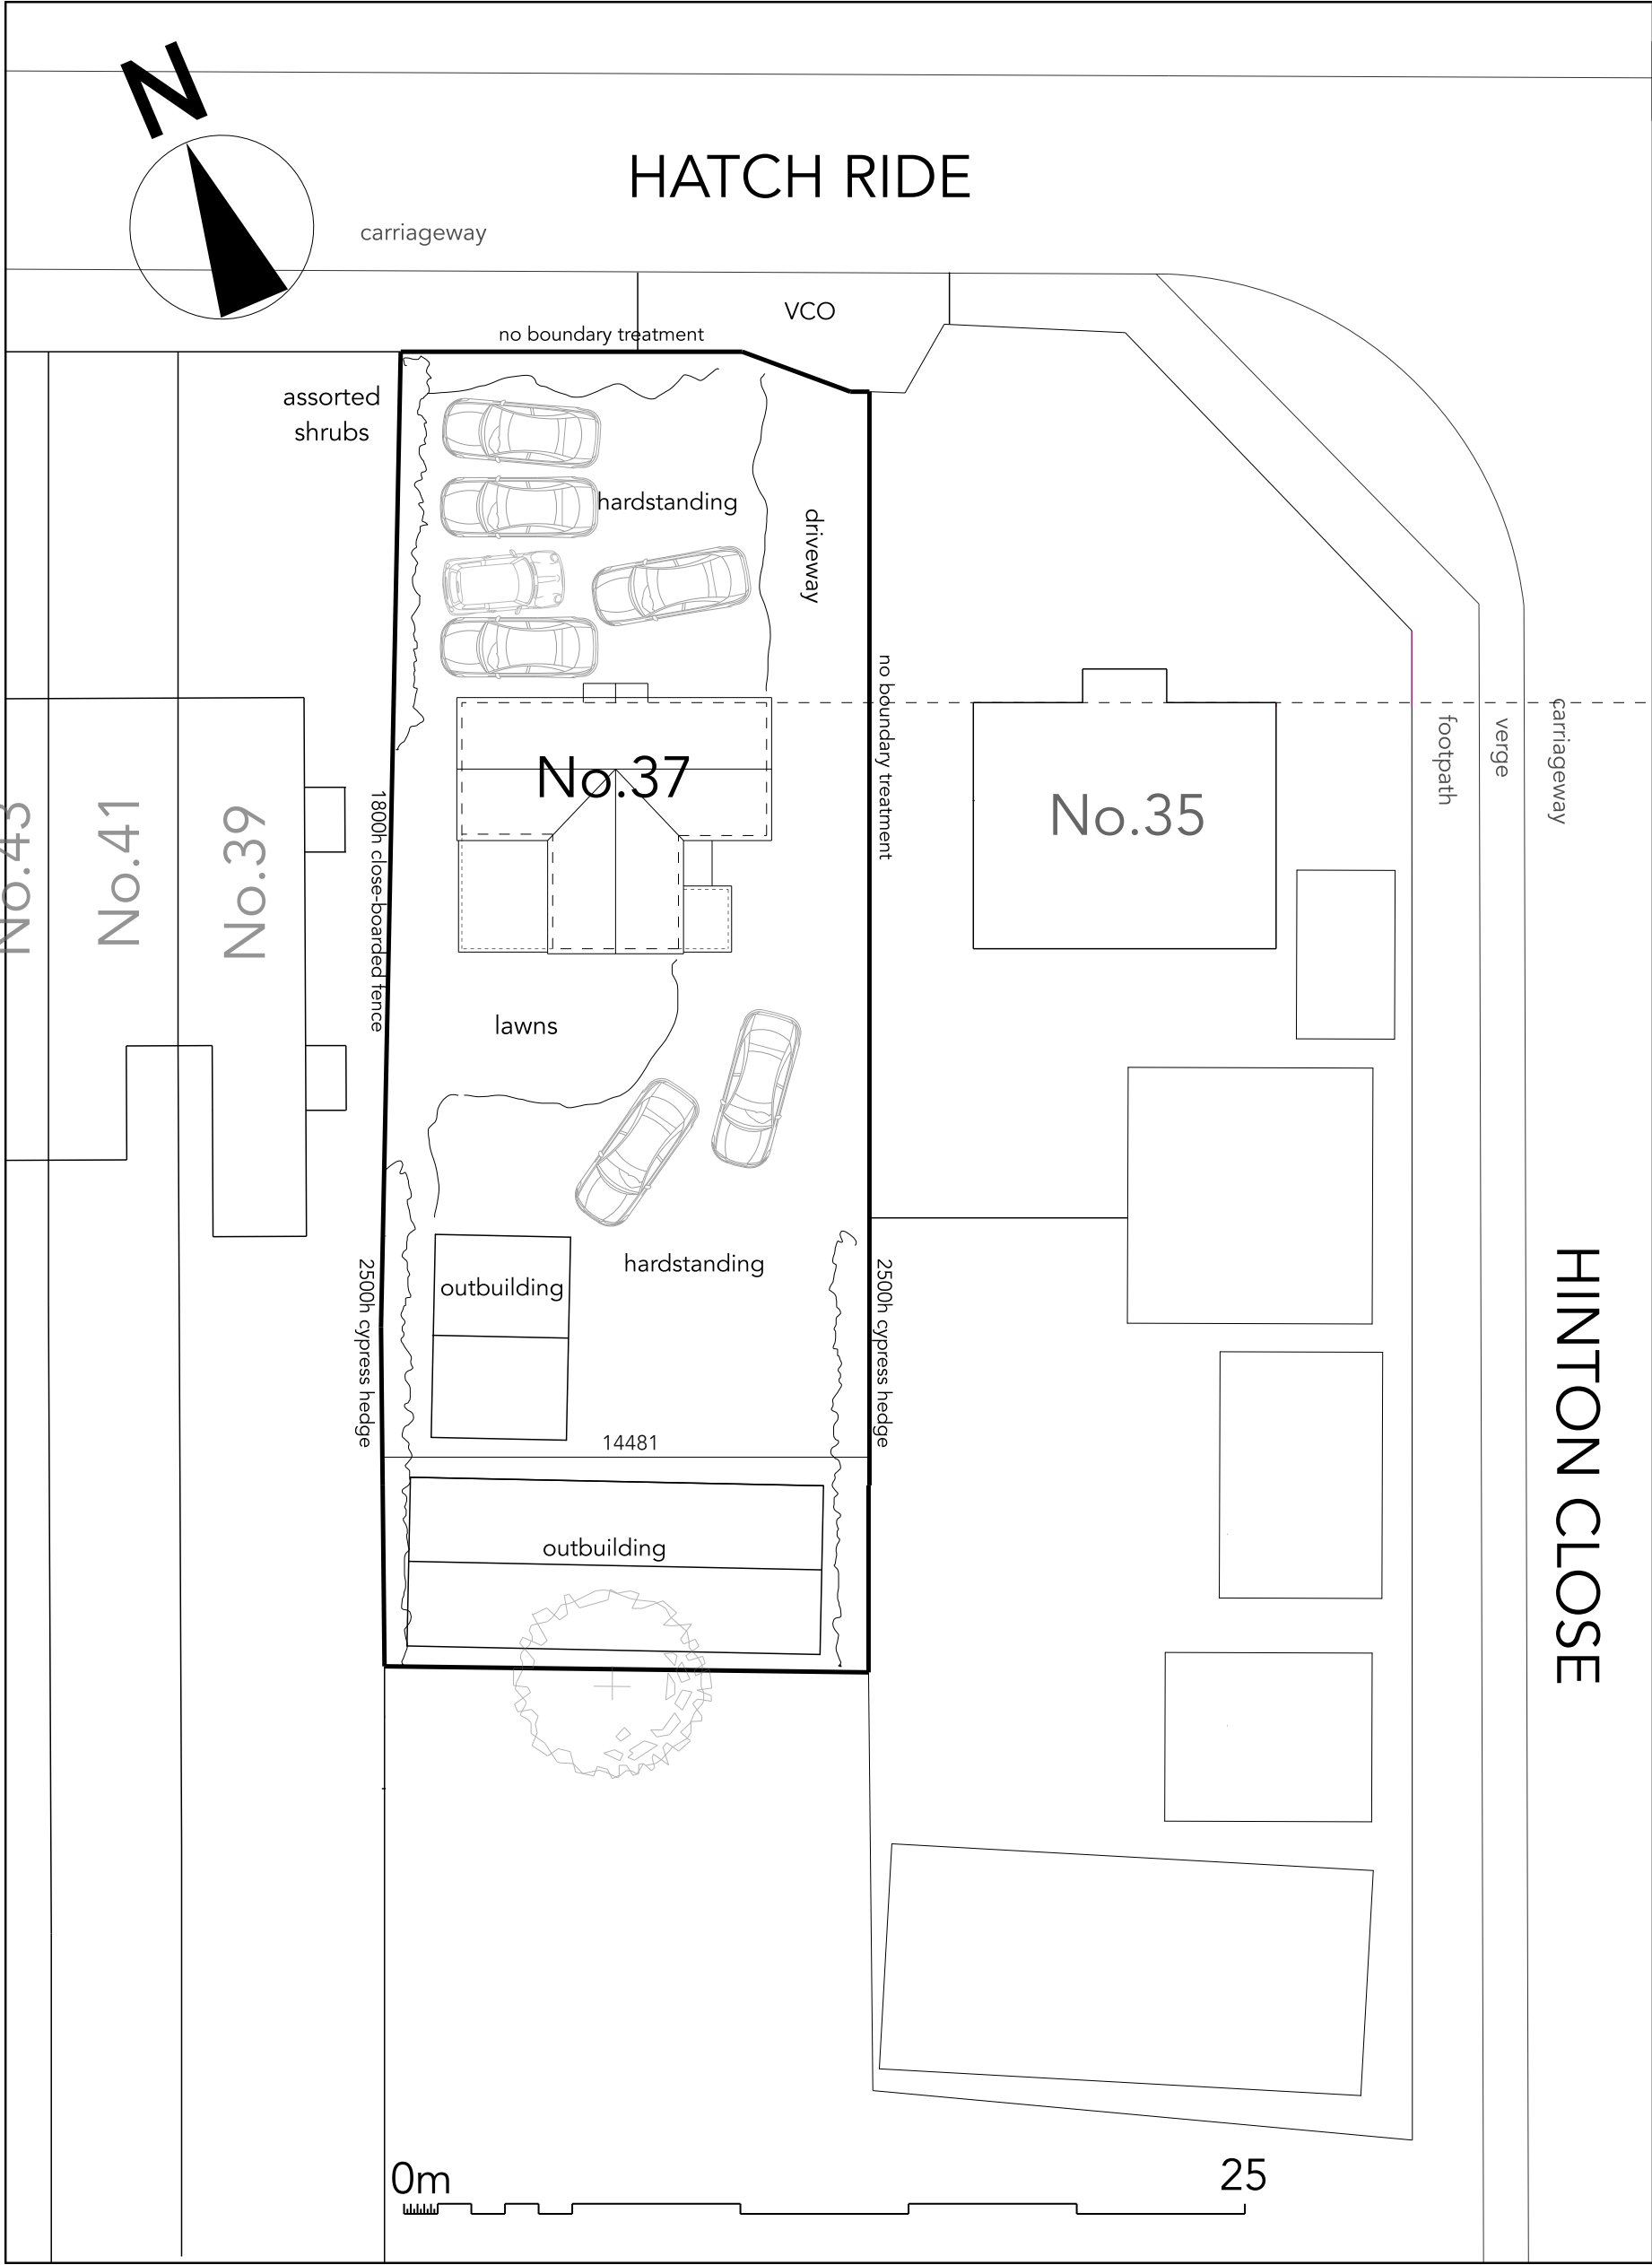

existing site

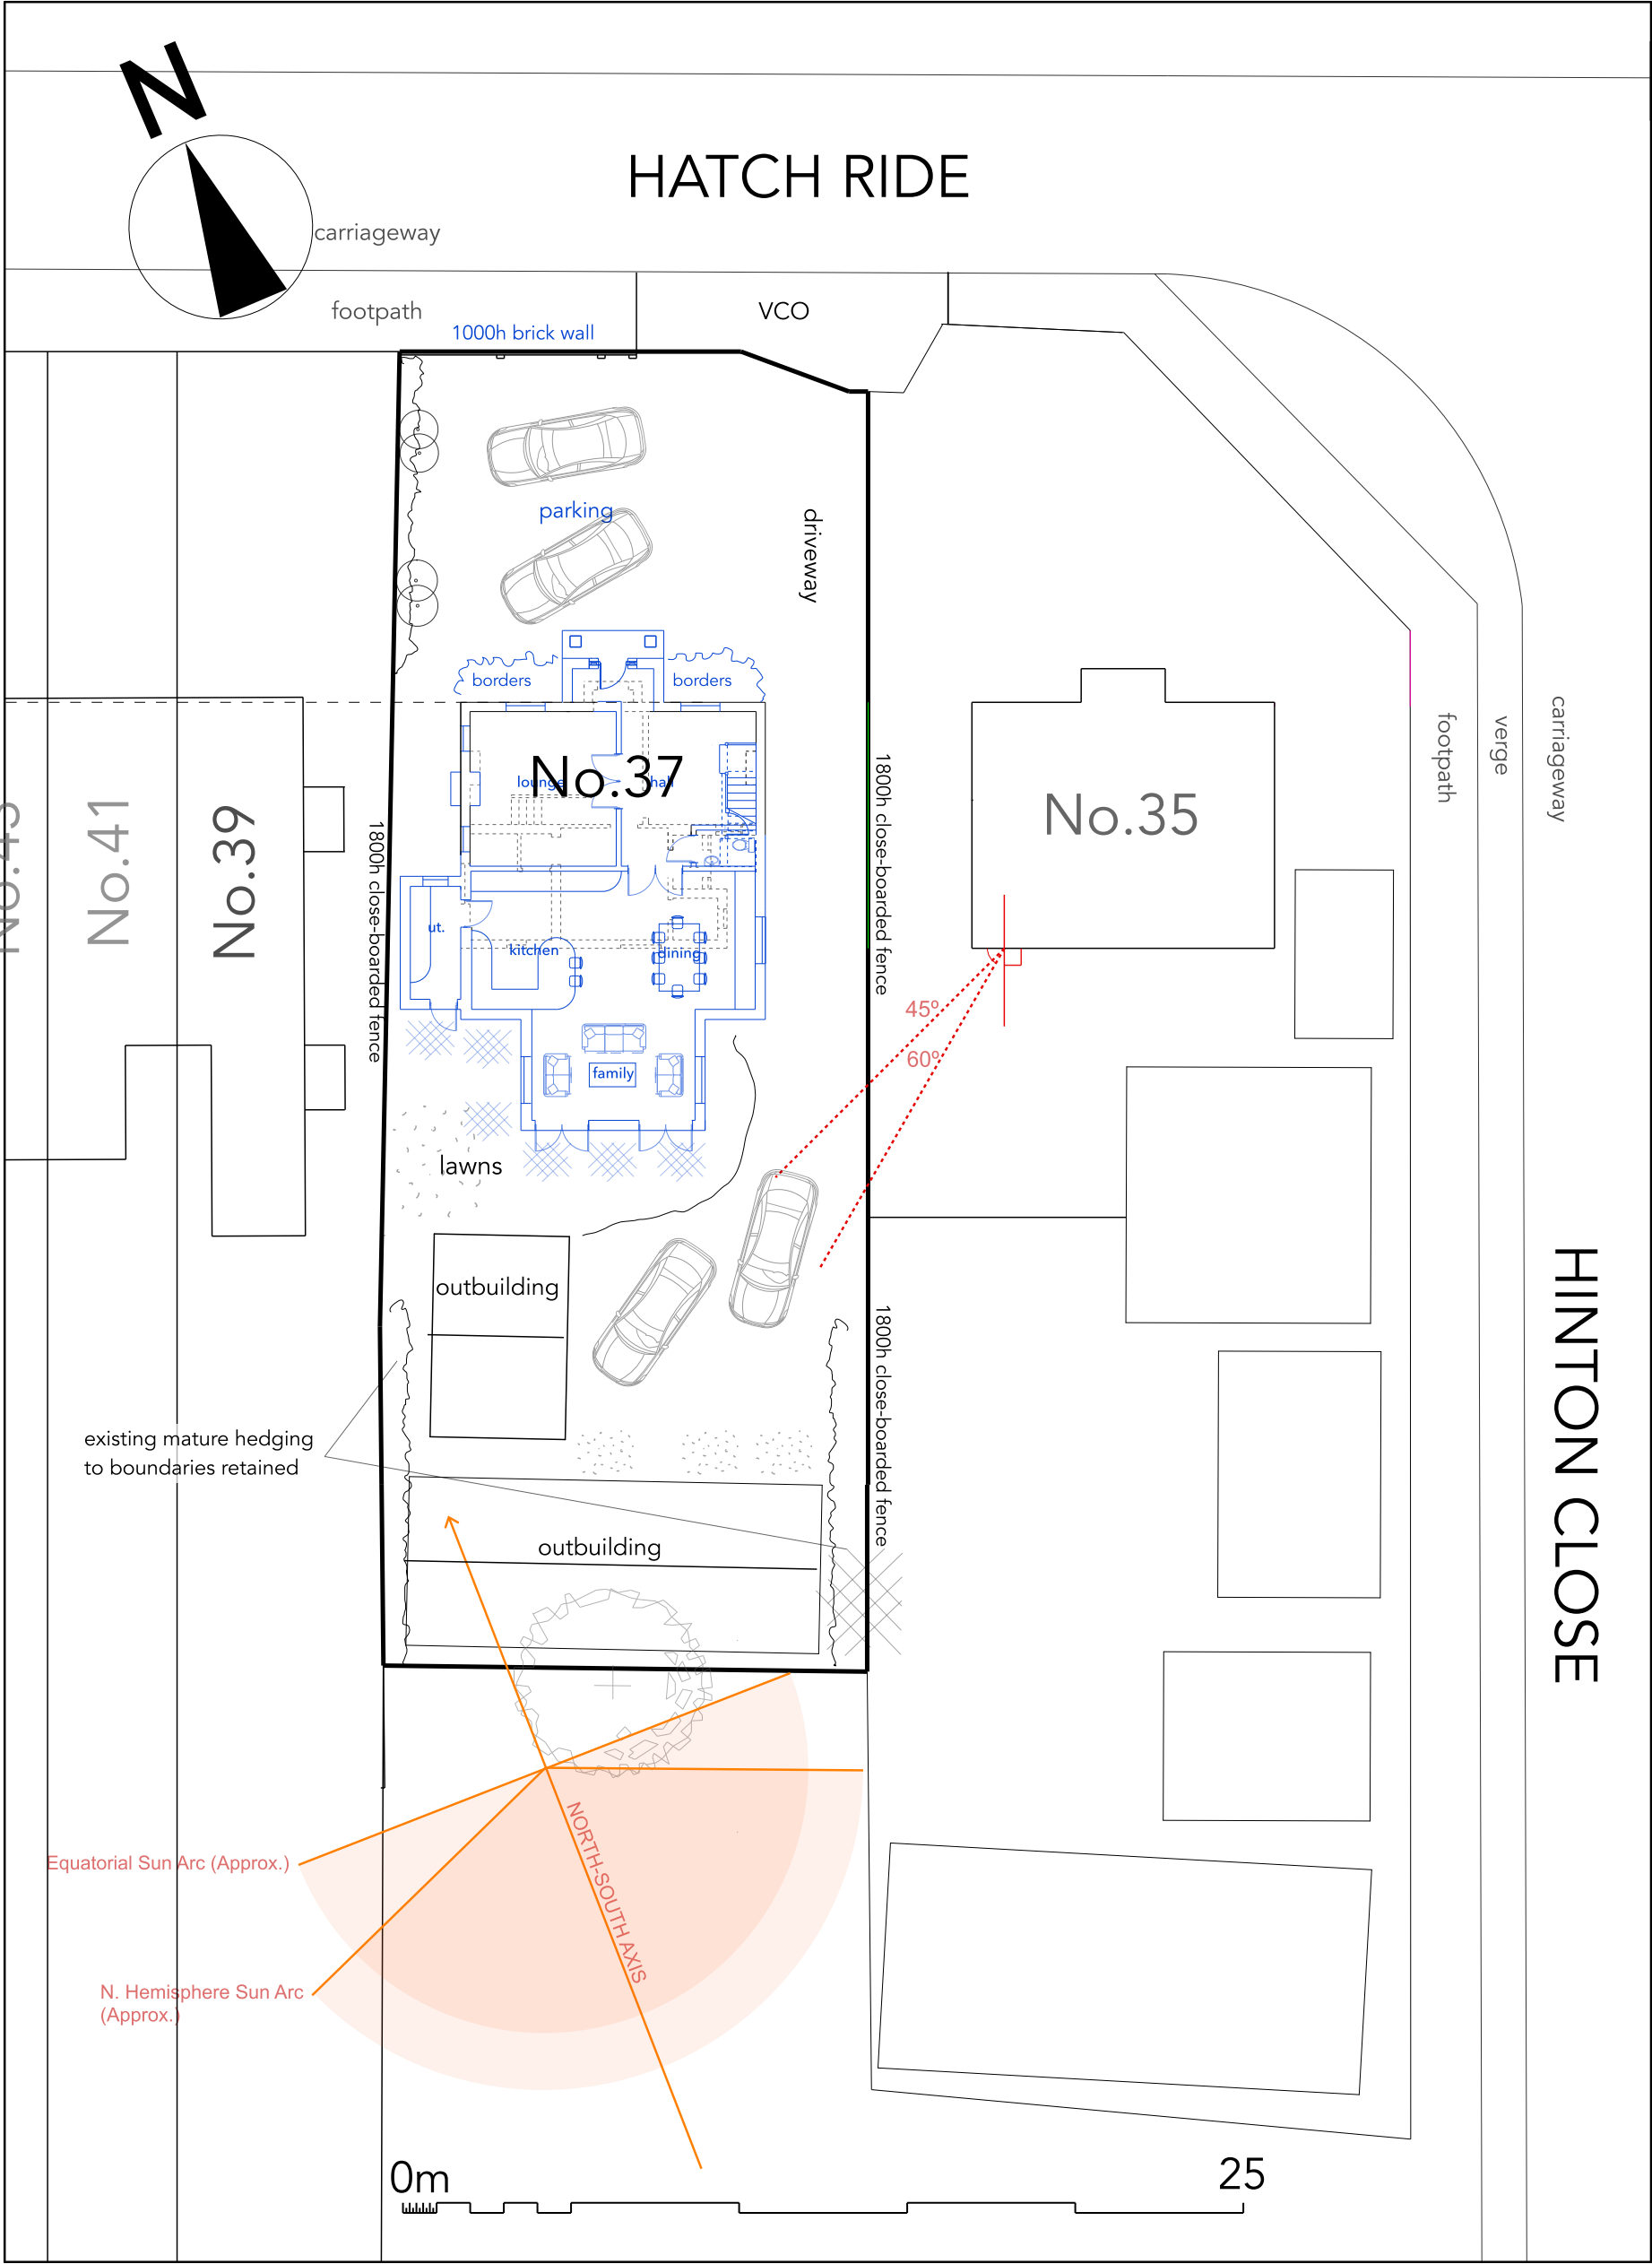

proposed block

Key

Site Boundary

Existing house

Existing House (demolished)

Existing Outbuildings

Proposed

Proposed Soft Planting

Domestic Hardstanding

Lawns

Car Space
2400x4800mm

PLANNING
ISSUE

