

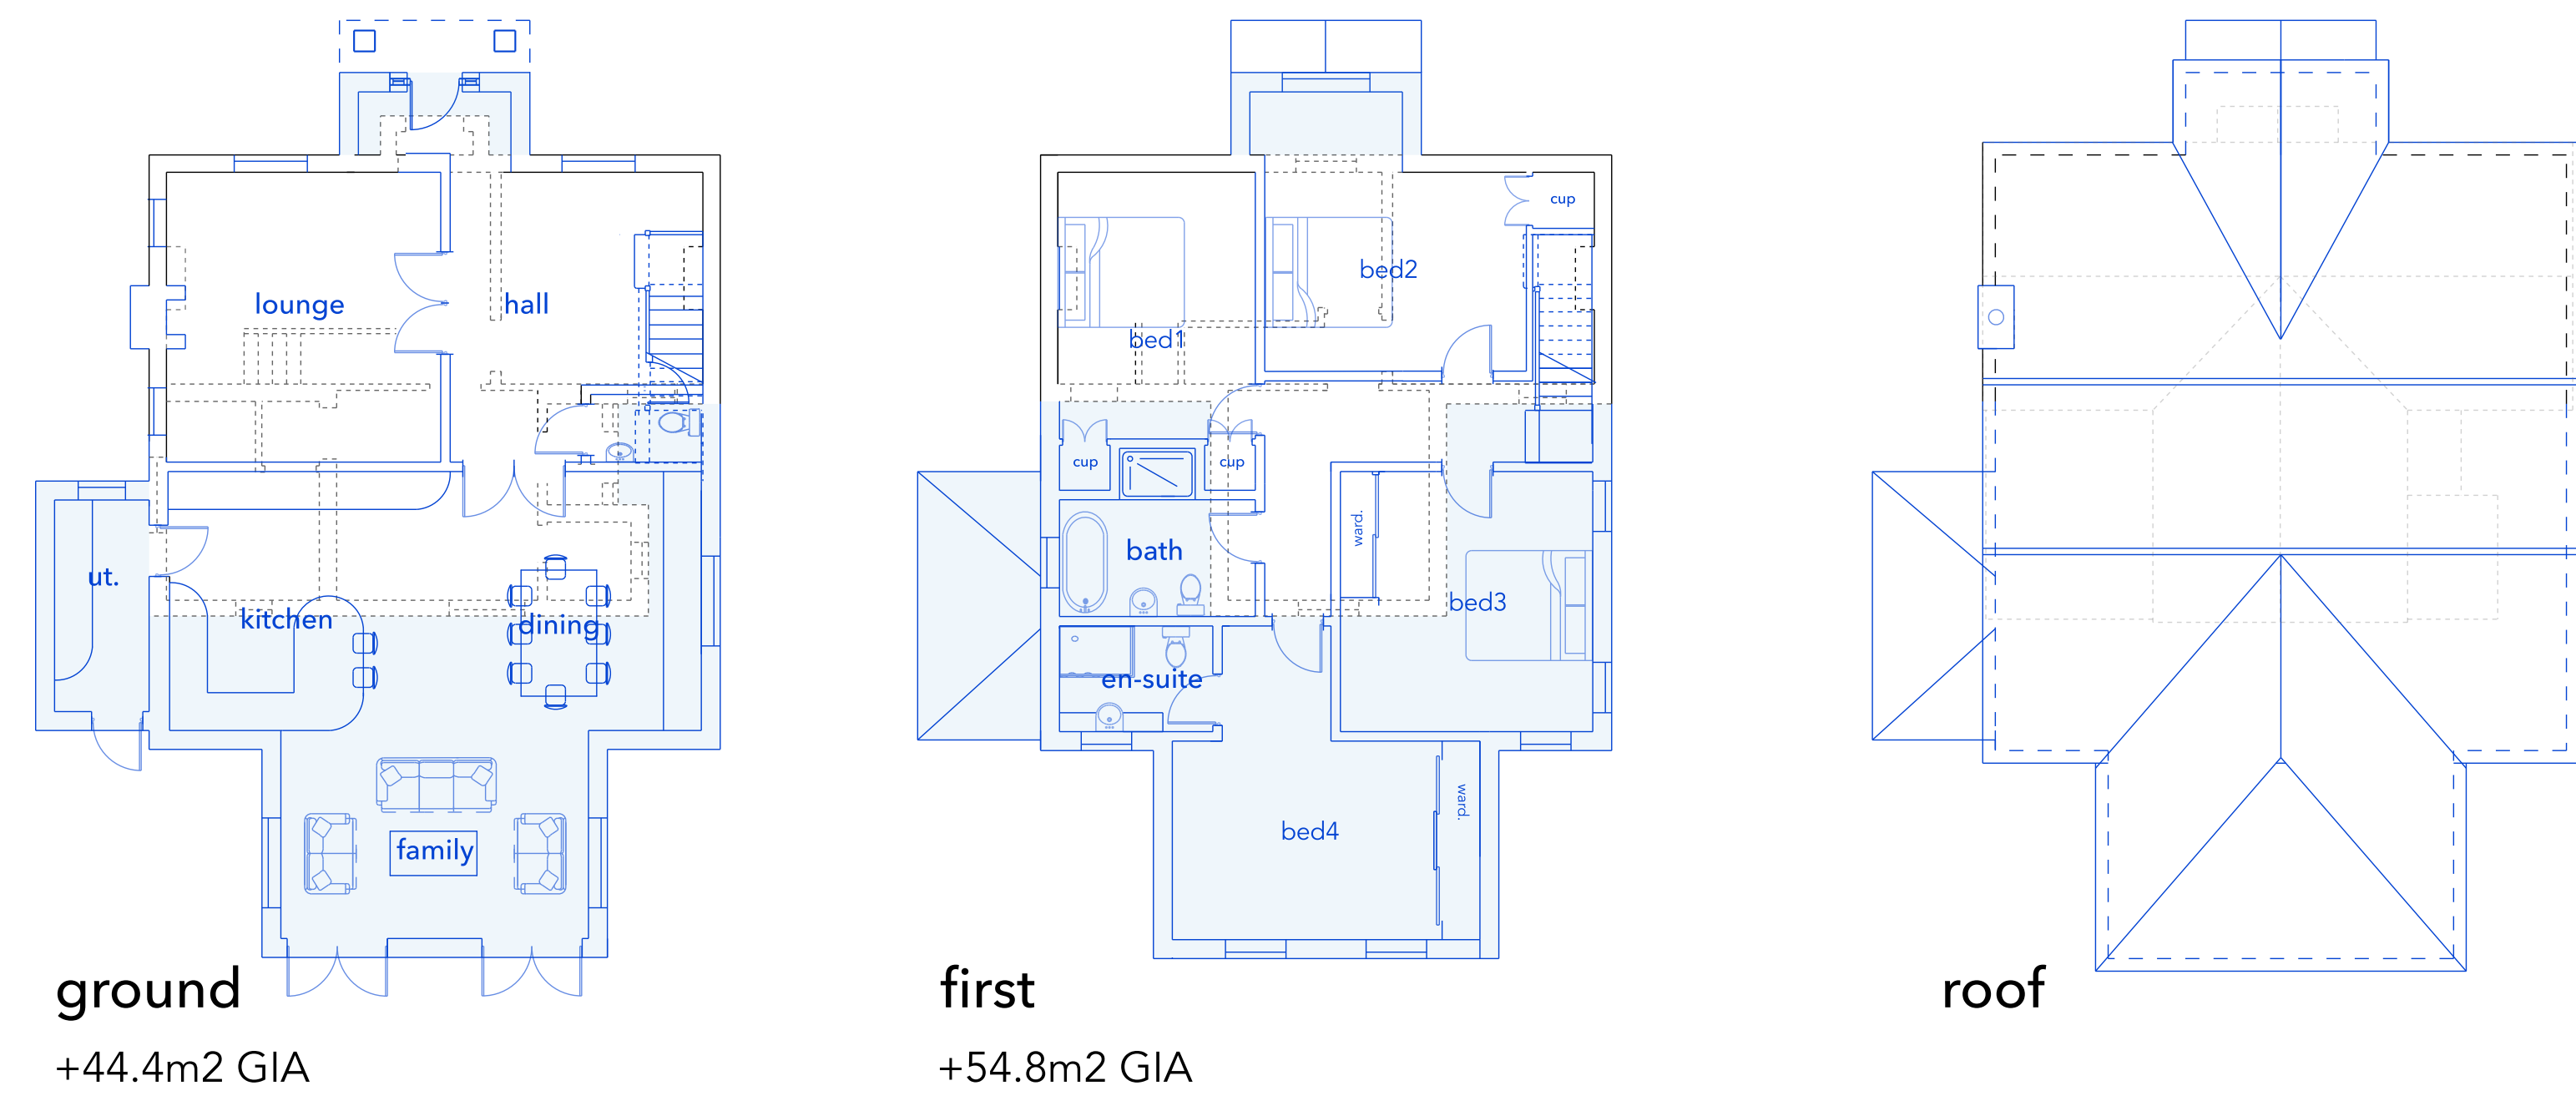


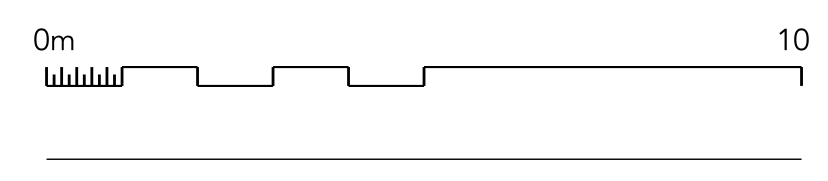

Existing House GEA - 109.2m2/1175sq ft GIA - 89.9m2/968sq ft UK VOA	Proposed Works GIA +99.2m2/1067sq ft
KEY Proposed works in BLUE	

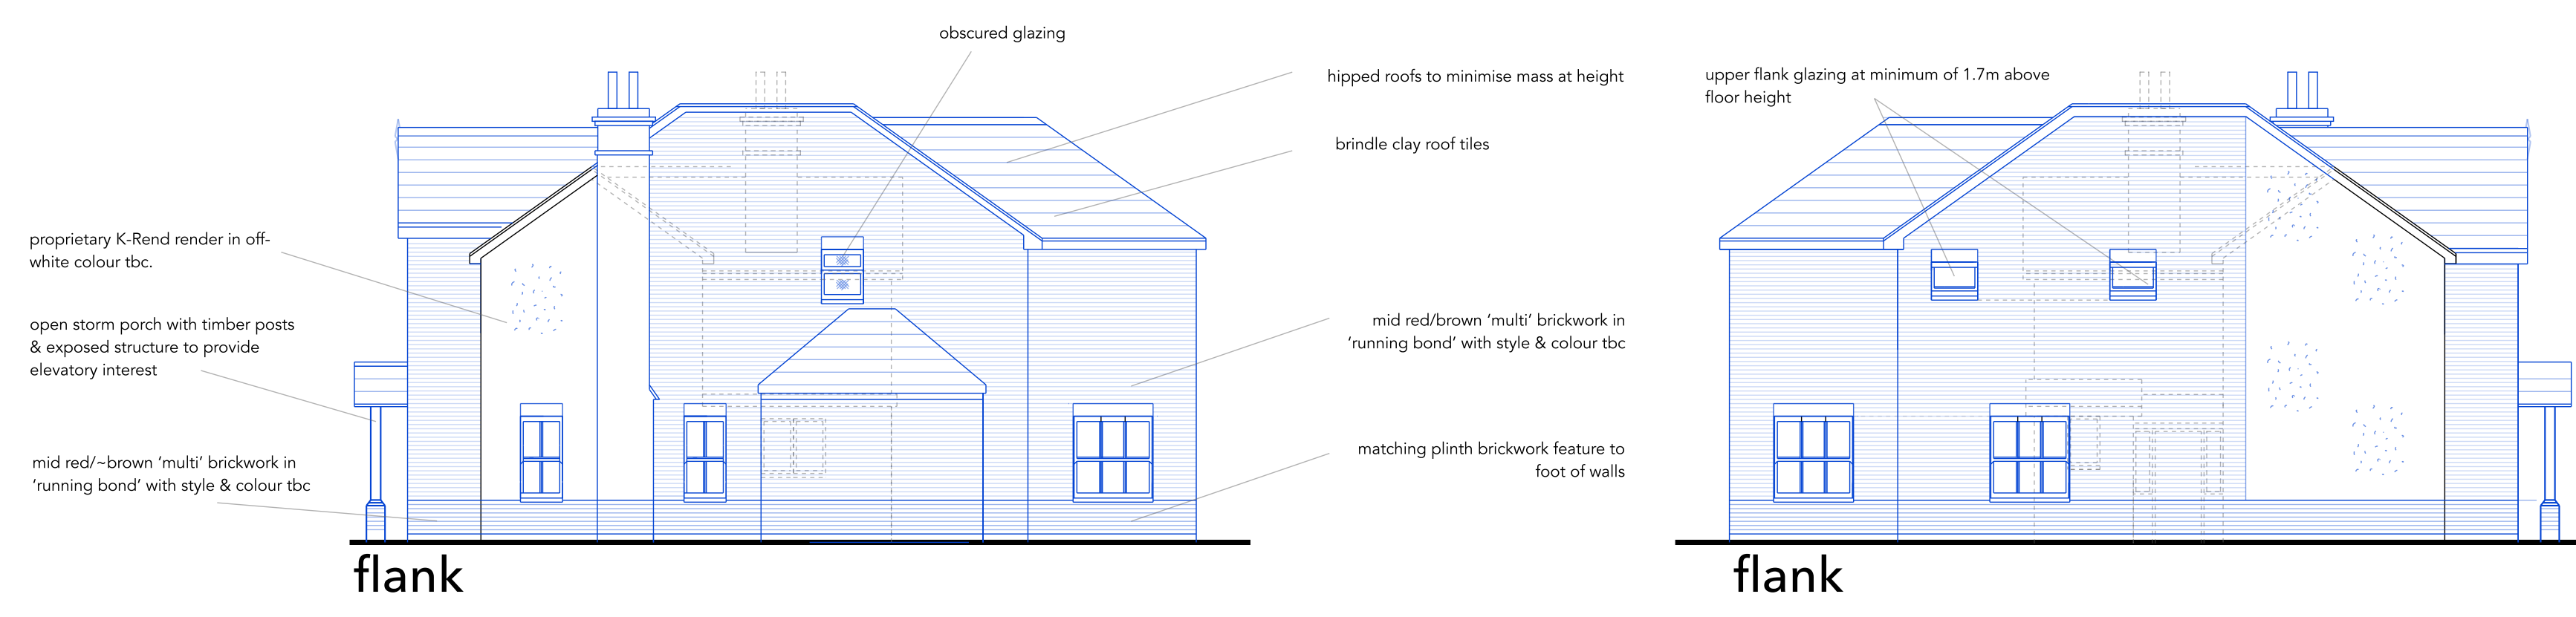

 	CLIENT smith PROJECT 37 hatch DRAWING TITLE proposed	PROJECT No. BD2440 DRAWING No. PL4.3.2 REVISION No. 7	SCALE 1:100@A1 DRAWN BY sm DATE 08/01/25	NOTES.	GENERAL. DO NOT SCALE FROM THIS DRAWING. WORK TO FIGURED DIMENSIONS ONLY. ALL DIMENSIONS TO BE CHECKED ON SITE. ANY ERRORS OR OMISSIONS TO BE REFERRED TO BECKER DESIGN PRIOR TO COMMENCEMENT OF WORKS. THIS DRAWING IS TO BE READ IN CONJUNCTION WITH ALL RELEVANT ARCHITECTS SERVICES, ENGINEERS DRAWINGS & SPECIFICATIONS. THIS DRAWING IS TO READ IN CONJUNCTION WITH ALL RELEVANT MANUFACTURERS DETAILS, DRAWINGS & SPECIFICATIONS. THIS DRAWING IS THE PROPERTY OF BECKER DESIGN & PLANNING. IT MUST NOT BE COPIED, REPRODUCED OR OTHERWISE USED WITHOUT PRIOR CONSENT. © 2022 BECKER DESIGN. ALL RIGHTS RESERVED.	BECKER DESIGN & Partners +44 (0) 1276 537272 sm@beckerdesign.co.uk www.beckerdesign.co.uk ARCHITECTURE - PLANNING - DESIGN
------	---	--	---	--------	--	---