



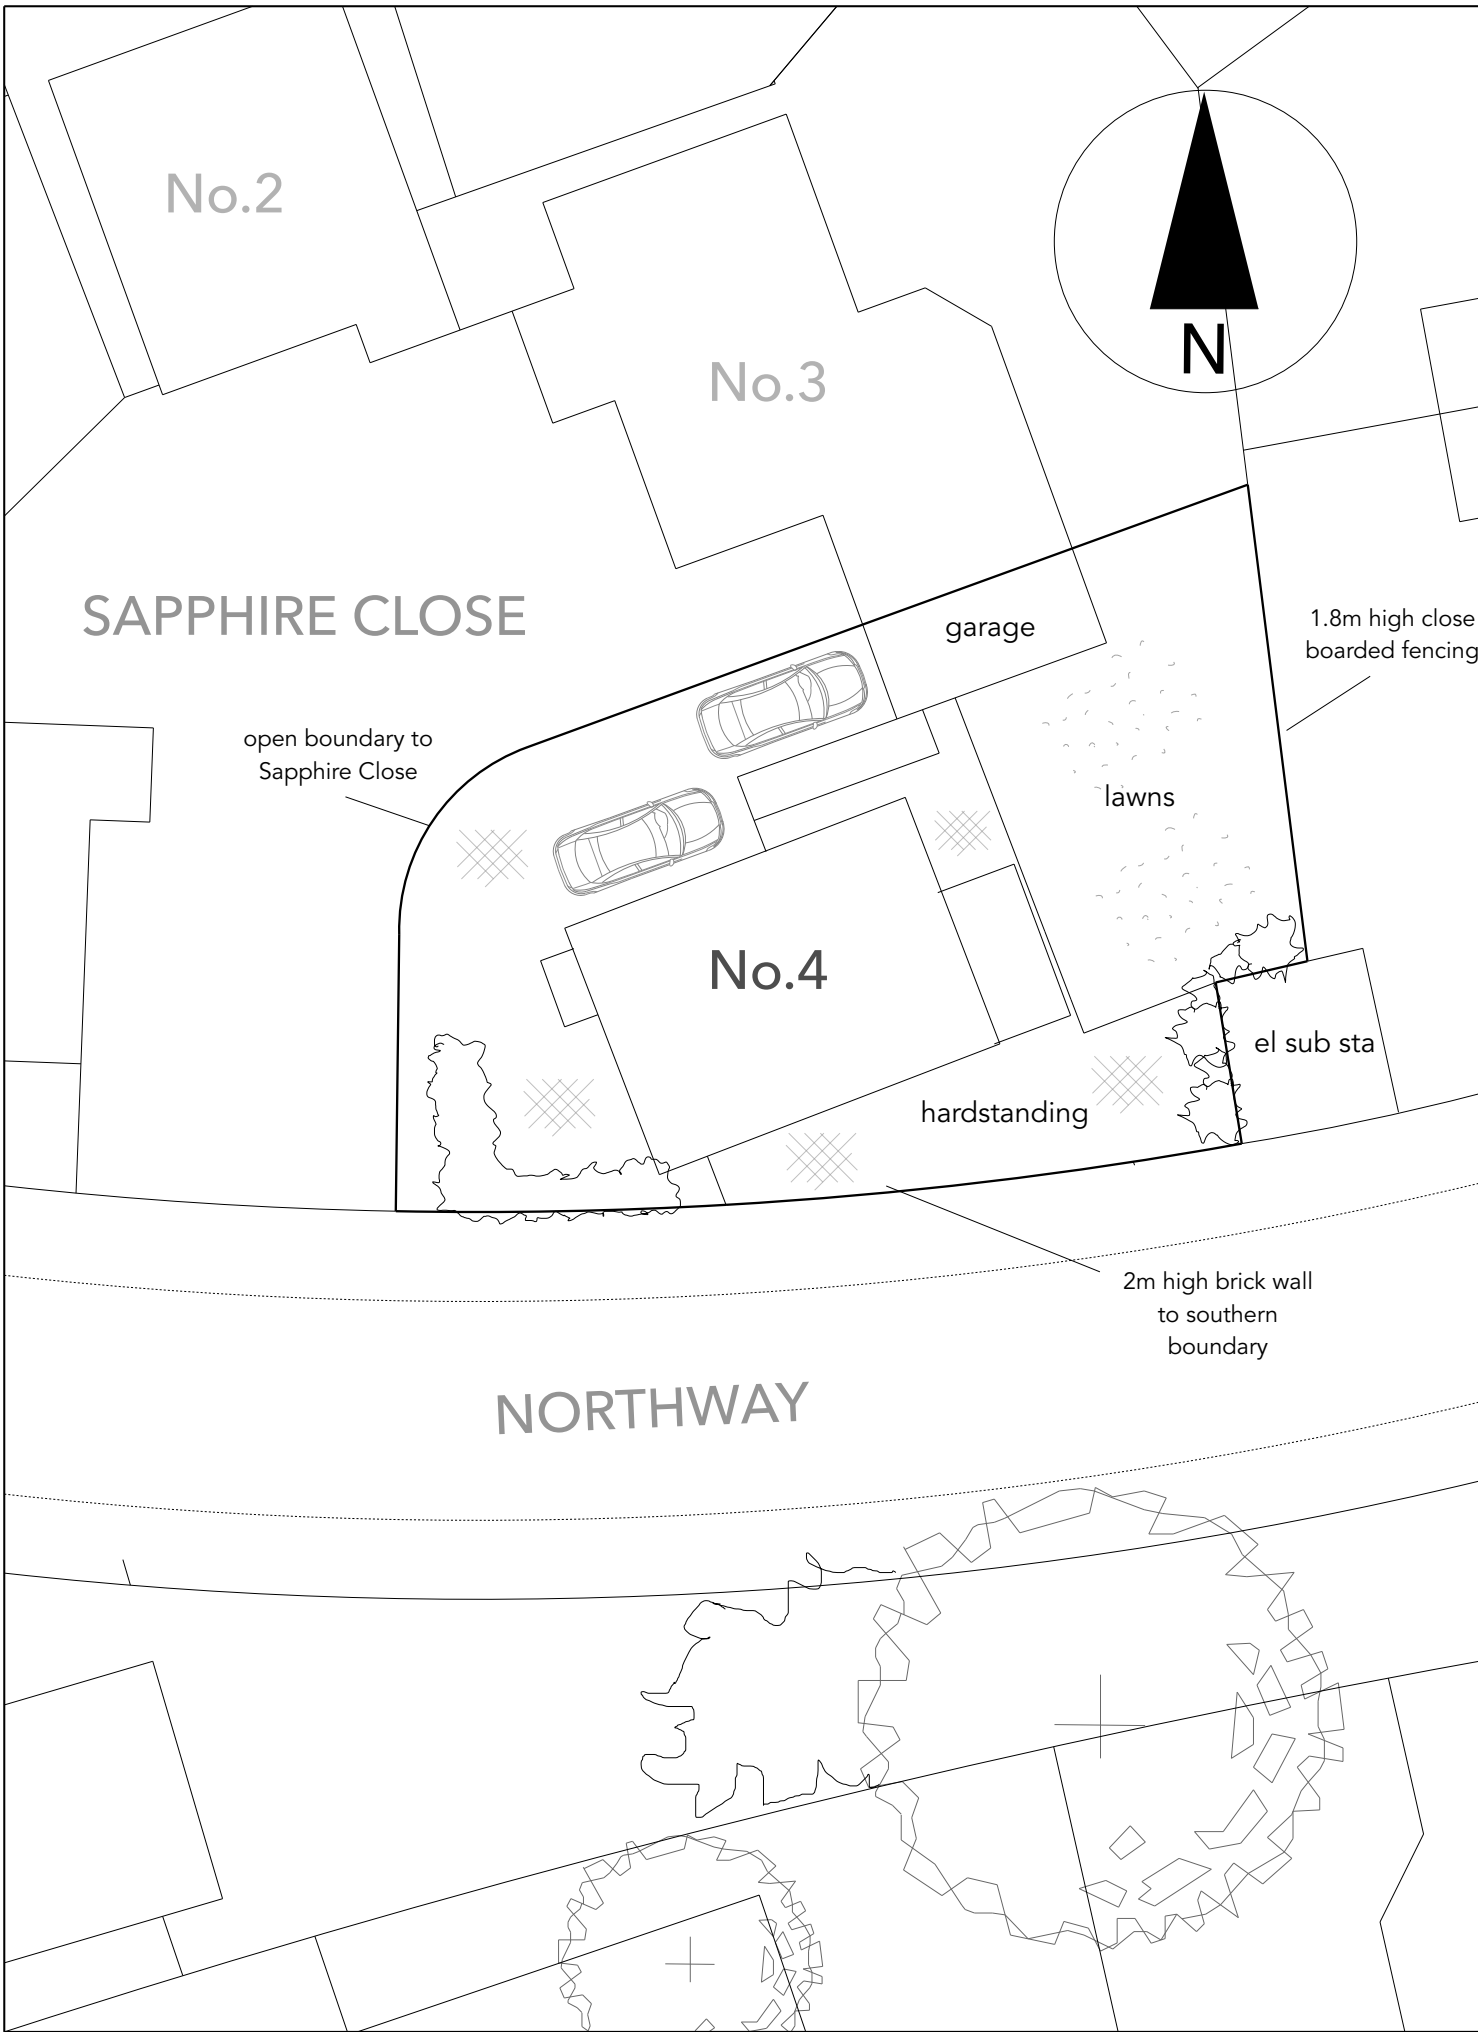

existing site

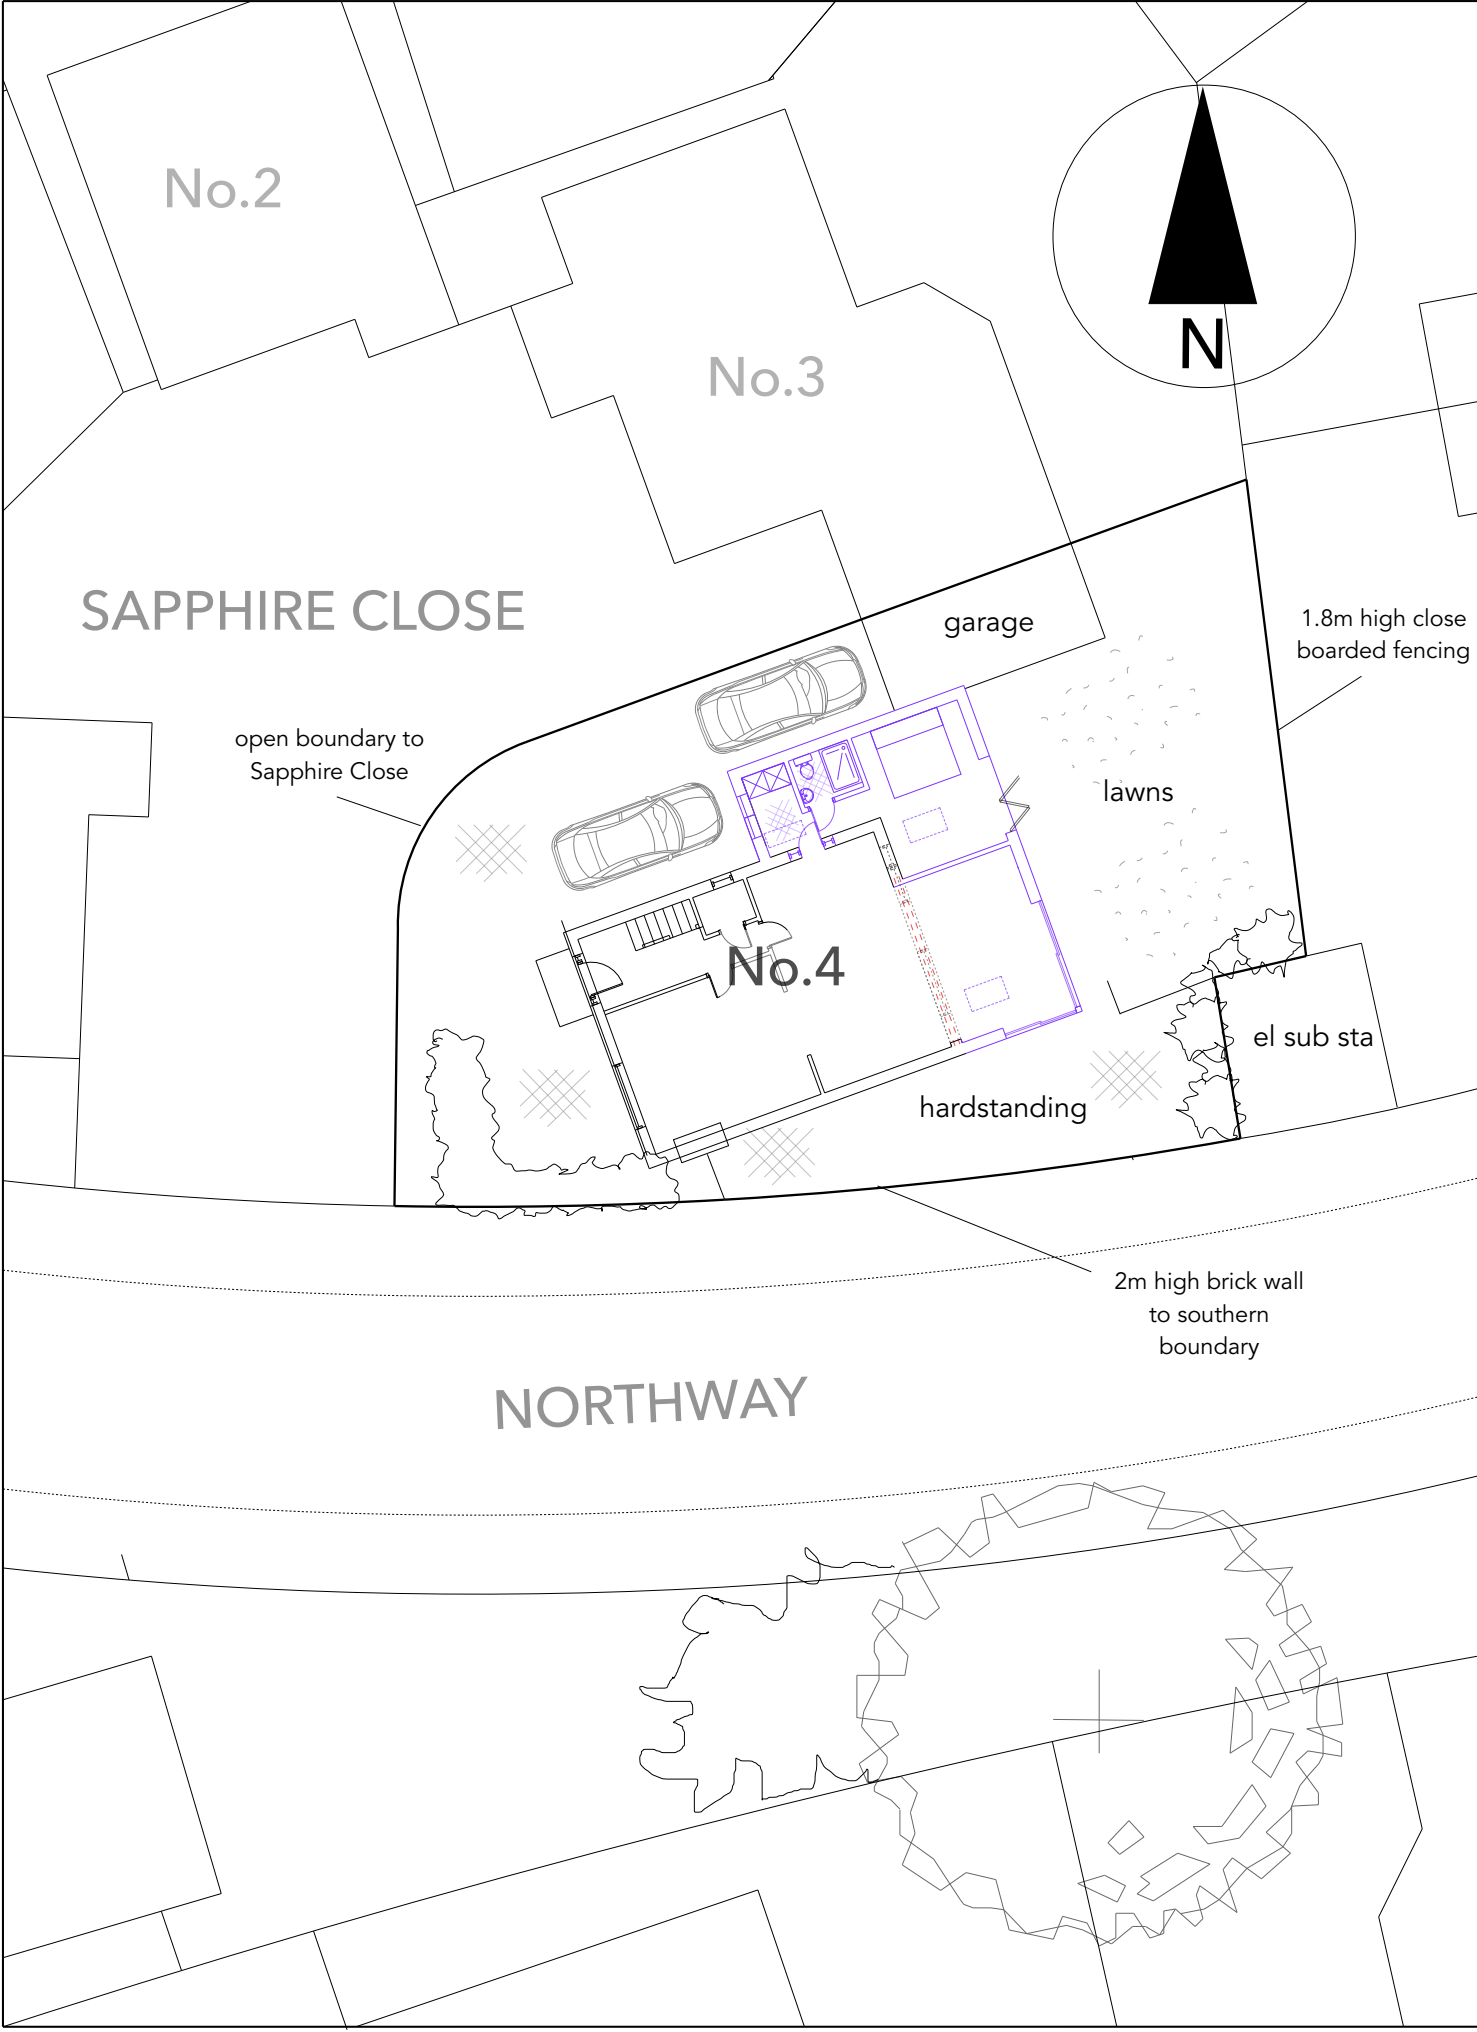

proposed block

PLEASE NOTE:
For the purposes of
validation
the sheet border
represents the paper
size

- key
- Site Boundary
 - Proposed Works



client
callan costa

project
4 sapphire

drawing title
site block

project no.
2622

drawing no.
HH3.0

revision no.

scale
1:200@A2

drawn by
sm

date
31/08/26

notes

HOUSEHOLDER

General

This drawing is to be used in conjunction with all relevant architectural and engineering drawings, calculations & specifications.

This drawing is to be used in conjunction with all relevant manufacturer's details, drawings and specifications.

This drawing is the property of BDP. It may not be copied, reproduced or otherwise used without license or other prior consent.

©Copyright Becker Design & Partners BDP 2025
All rights reserved.



**BECKER DESIGN
& Partners**

+44 (0) 1276 537272
sm@beckerdesign.co.uk
www.beckerdesign.co.uk

i @