


All electrical works including downlighters to comply with part P (BS7671).

Warm roof section to achieve U-value of 0.15W/m2K .

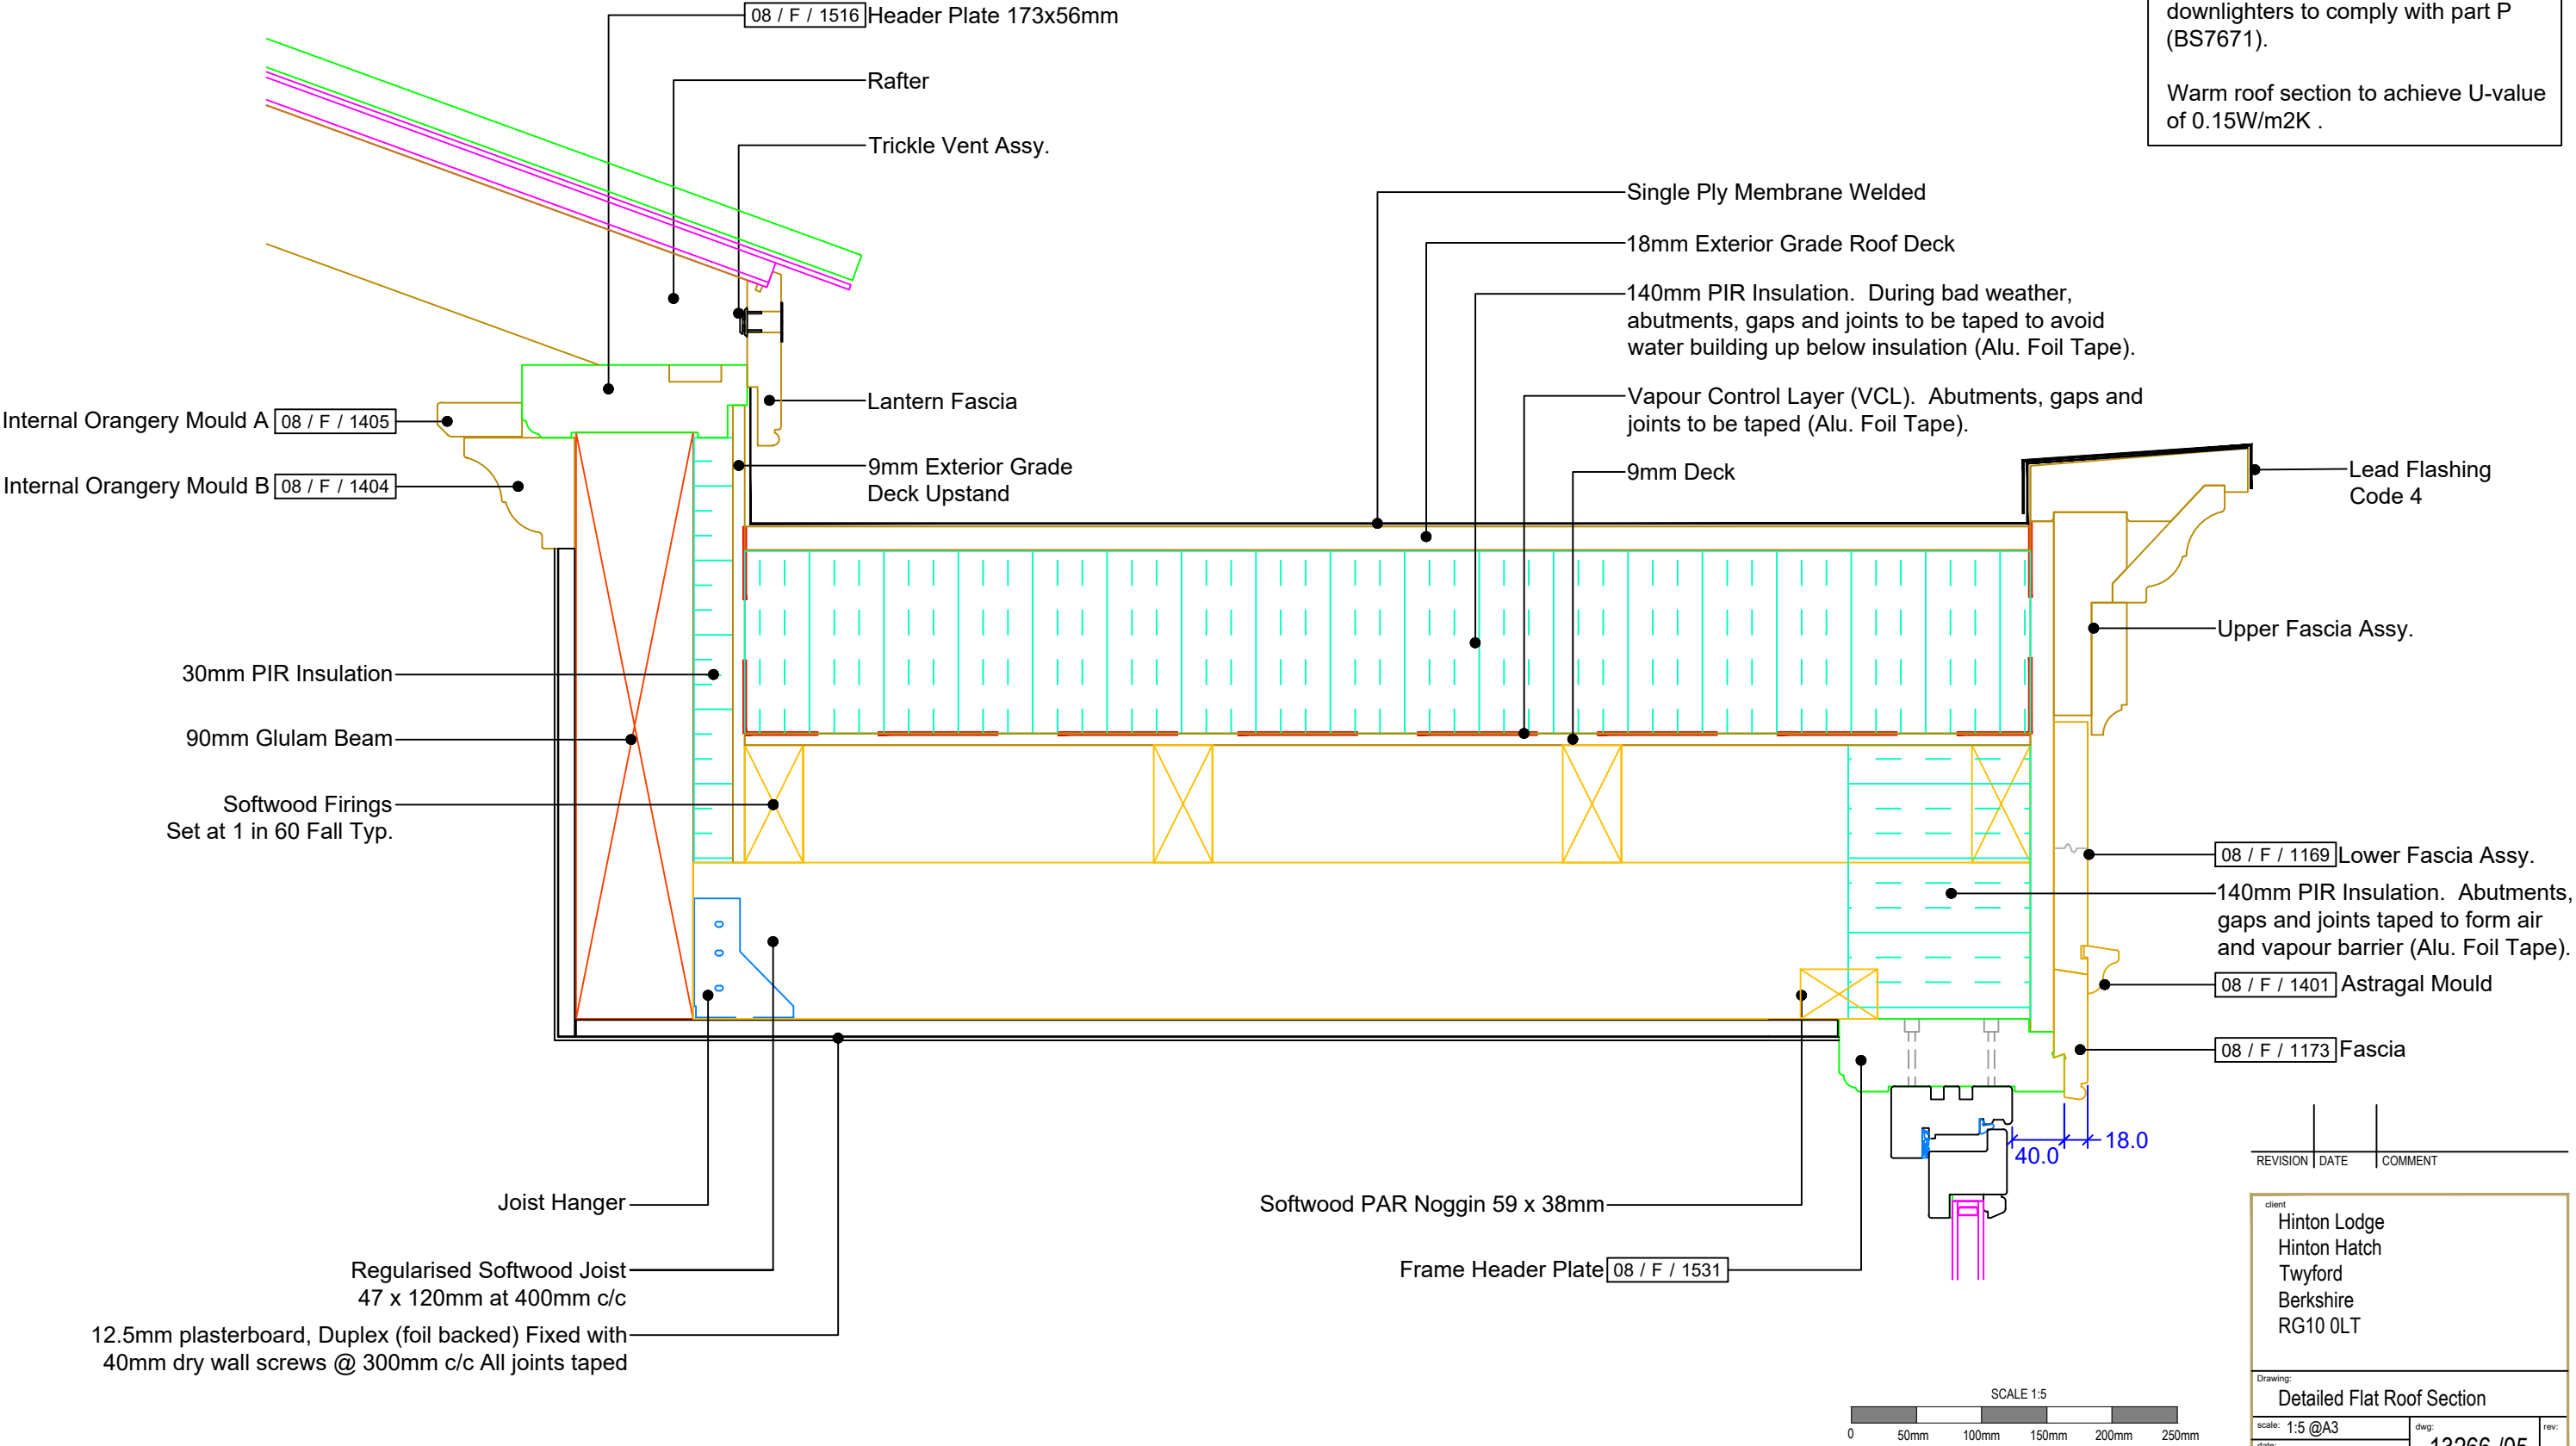

David Salisbury

Bennett Road,
Isleport Business Park,
Highbridge, Somerset, TA9 4PW
Tel: 01278-764400 Fax:
01278-764422