



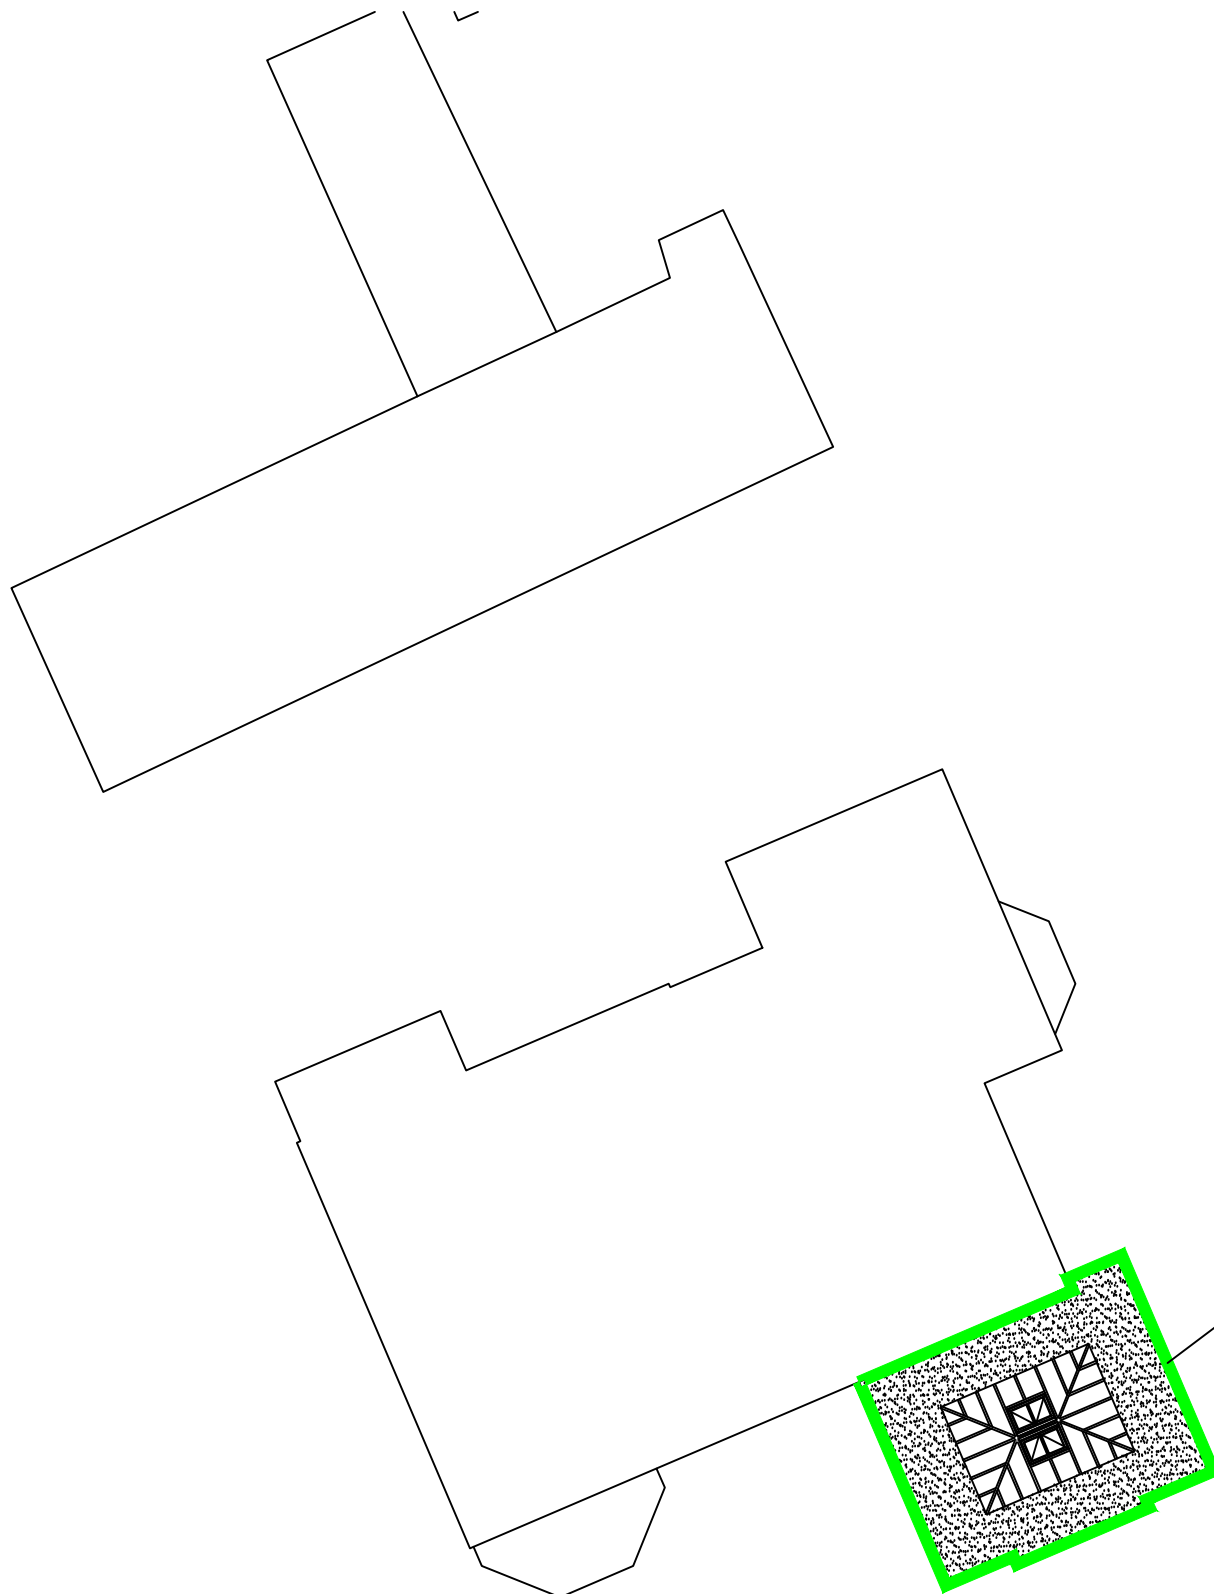

Proposed Orangery
(outlined in Green)

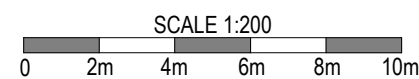

REVISION	DATE	COMMENT

client Hinton Lodge Hinton Hatch Twyford Berkshire RG10 0LT		
Drawing: Block Plan		
scale: 1:200@A3	dwg: 13266 /03	rev: -
date: December '25		



Bennett Road,
Isleport Business Park,
Highbridge, Somerset, TA9 4PW
Tel: 01278-764400 Fax:
01278-764422