



PROPOSED BLOCK ELEVATION

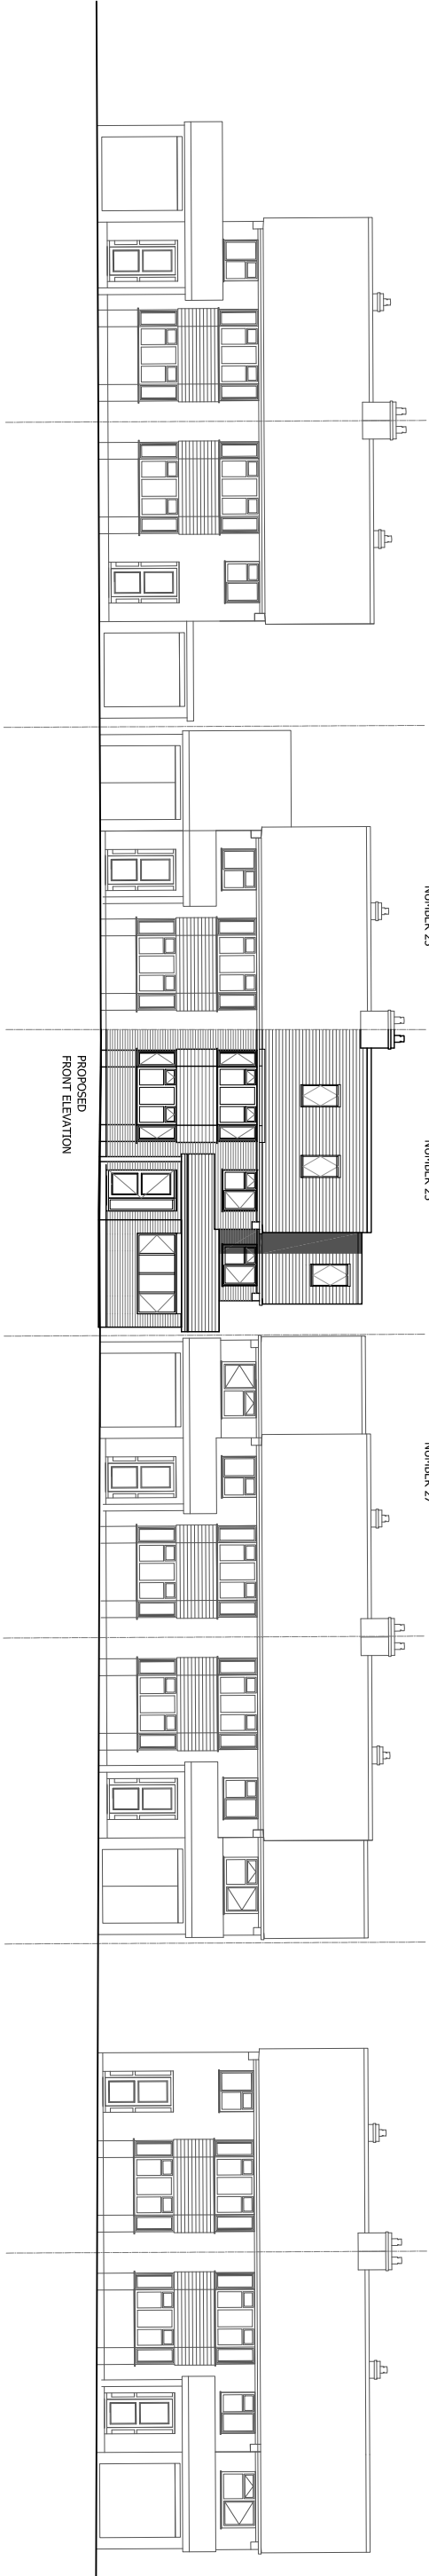

PROPOSED - BLOCK ELEVATION

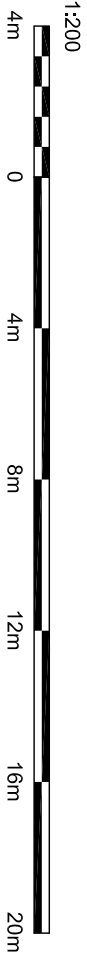

P1 - PLANNING APPLICATION		31.10.25		CLIENT: Mr and Mrs Panesar			
		SCALE:	DRAWING:				
		1:200 @ A3					
		DATE:					
Oct 2025							
DRAWN:		Existing and Proposed					
RP		Block Elevations					
JOB:		No:			REV:		
Pan002		SW_04			P3		
PROJECT:							
Extension to 25 Selsdon Avenue, Woodley, Reading. RG5 4PQ							