

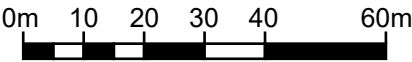




Location plan

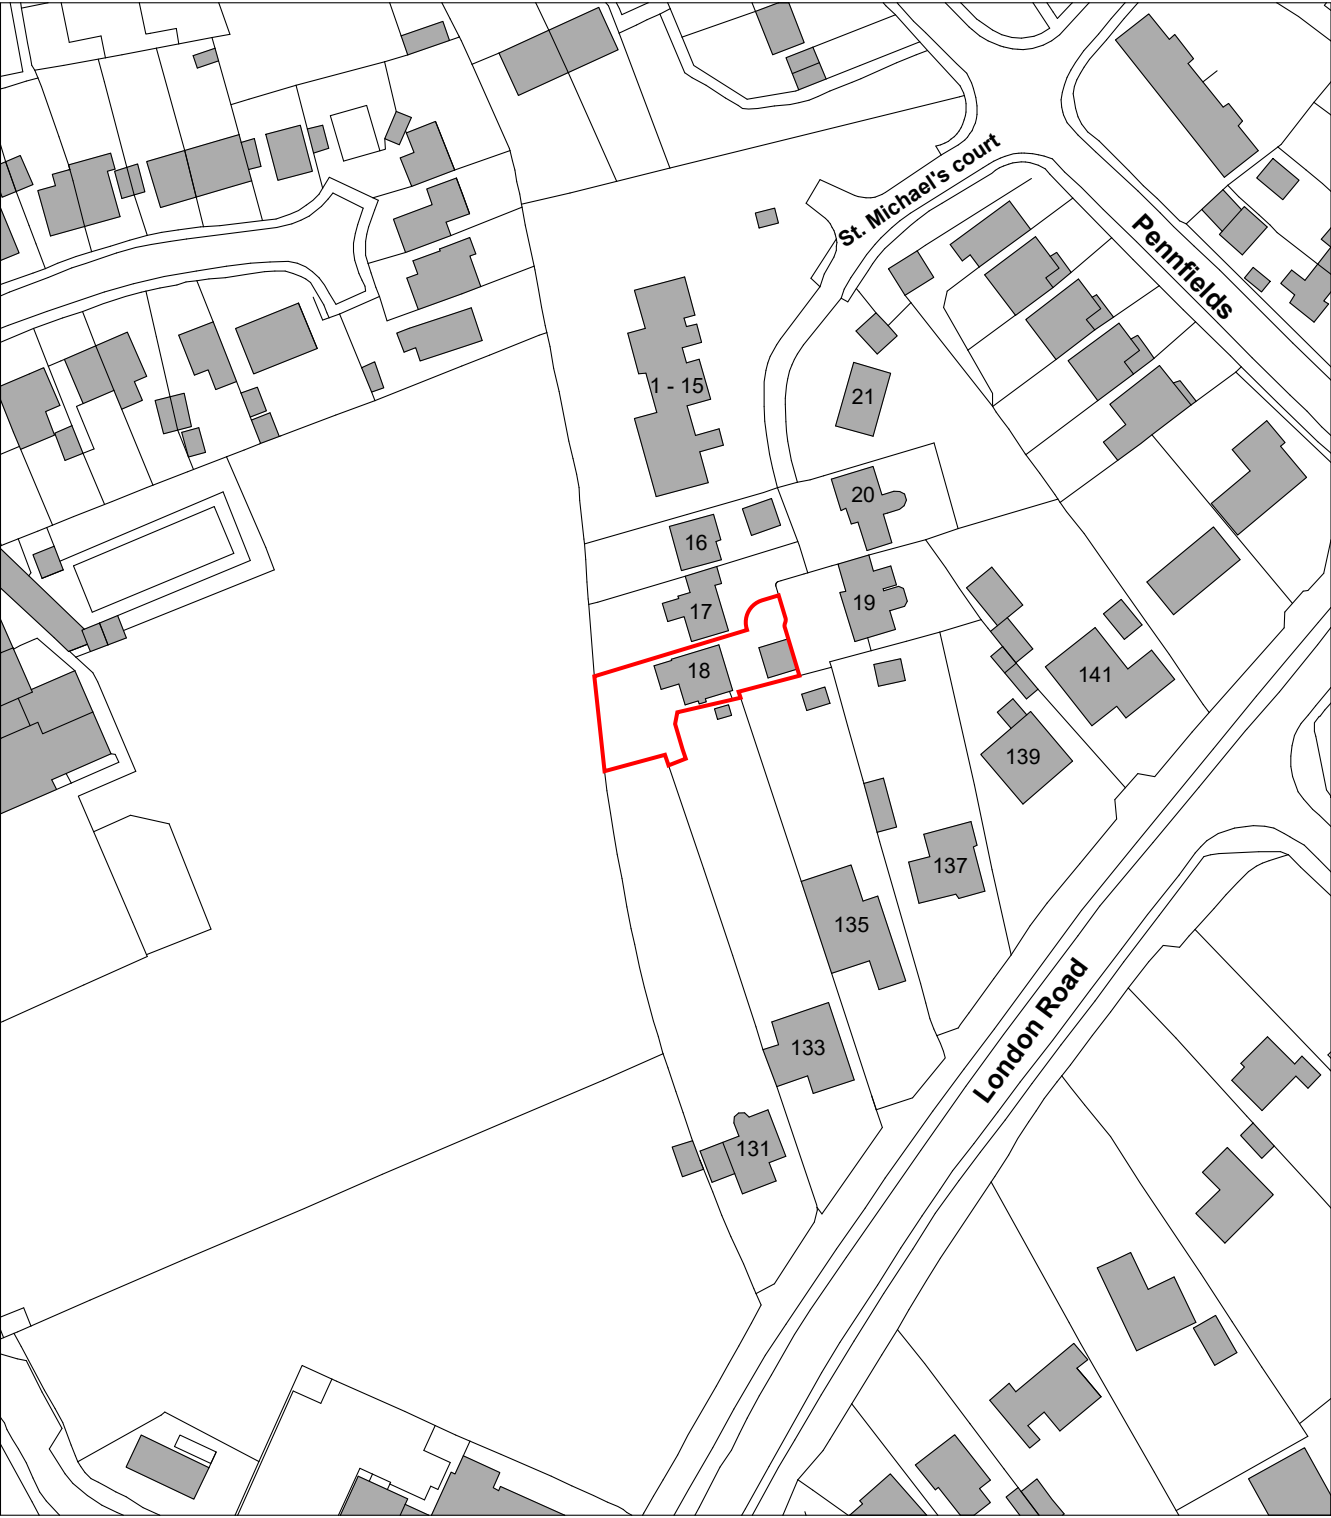


Scale 1:1250

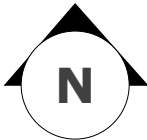

Block plan

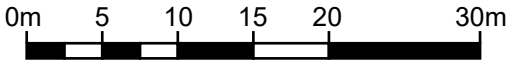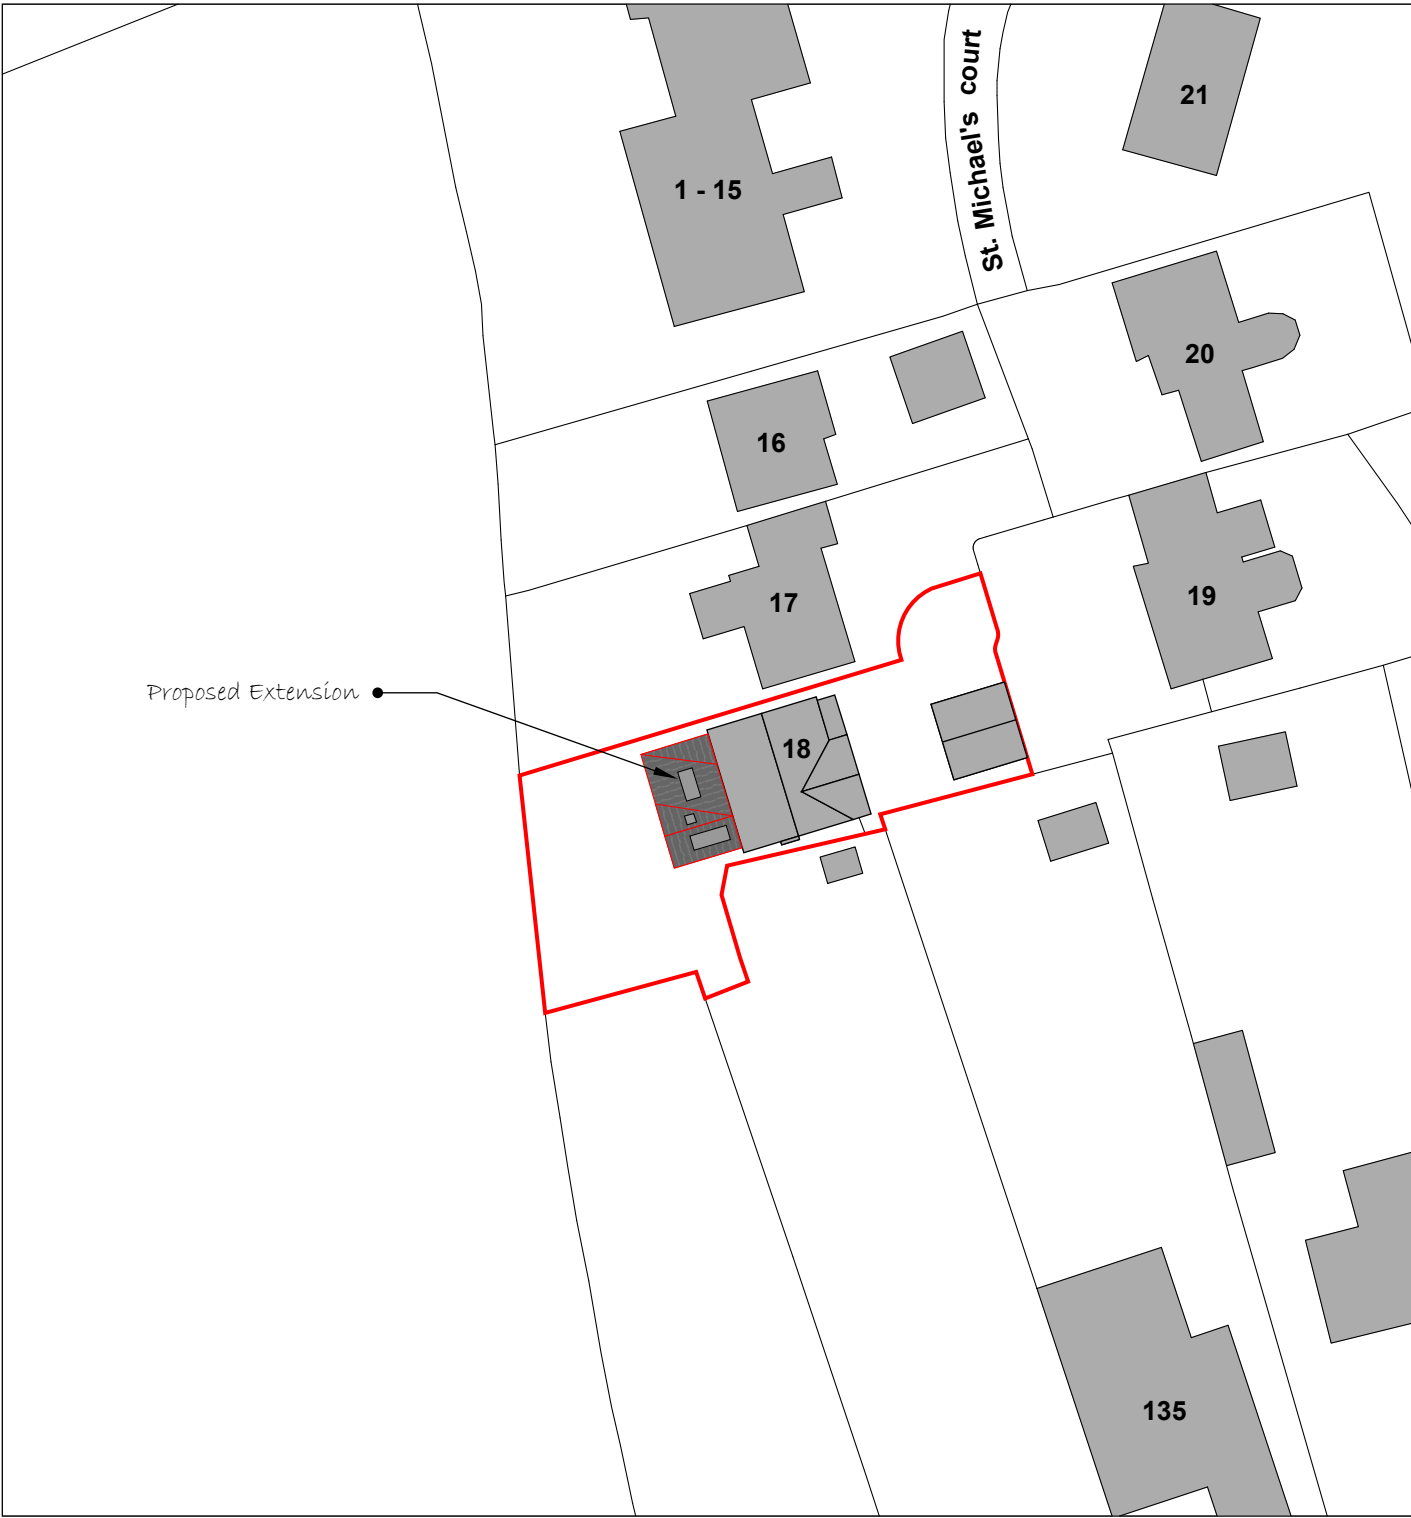

Scale 1:500

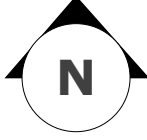

OS Data for boundaries purchased from ReQuestAPlan 29-03-2022.
Map license number TQRQM22088092330501

Project	18 St. Michael's court, Ruscombe, RG10 9UF; Single story extension		
Document title	Location plan and Block plan	Doc #	RG10-PA-LPBP
Document type	Detailed planning application	Revision	01
Scale	Location plan 1 : 1250 Block plan 1:500 (at paper size A3)	Date	16 May 2022