



Block plan - proposed

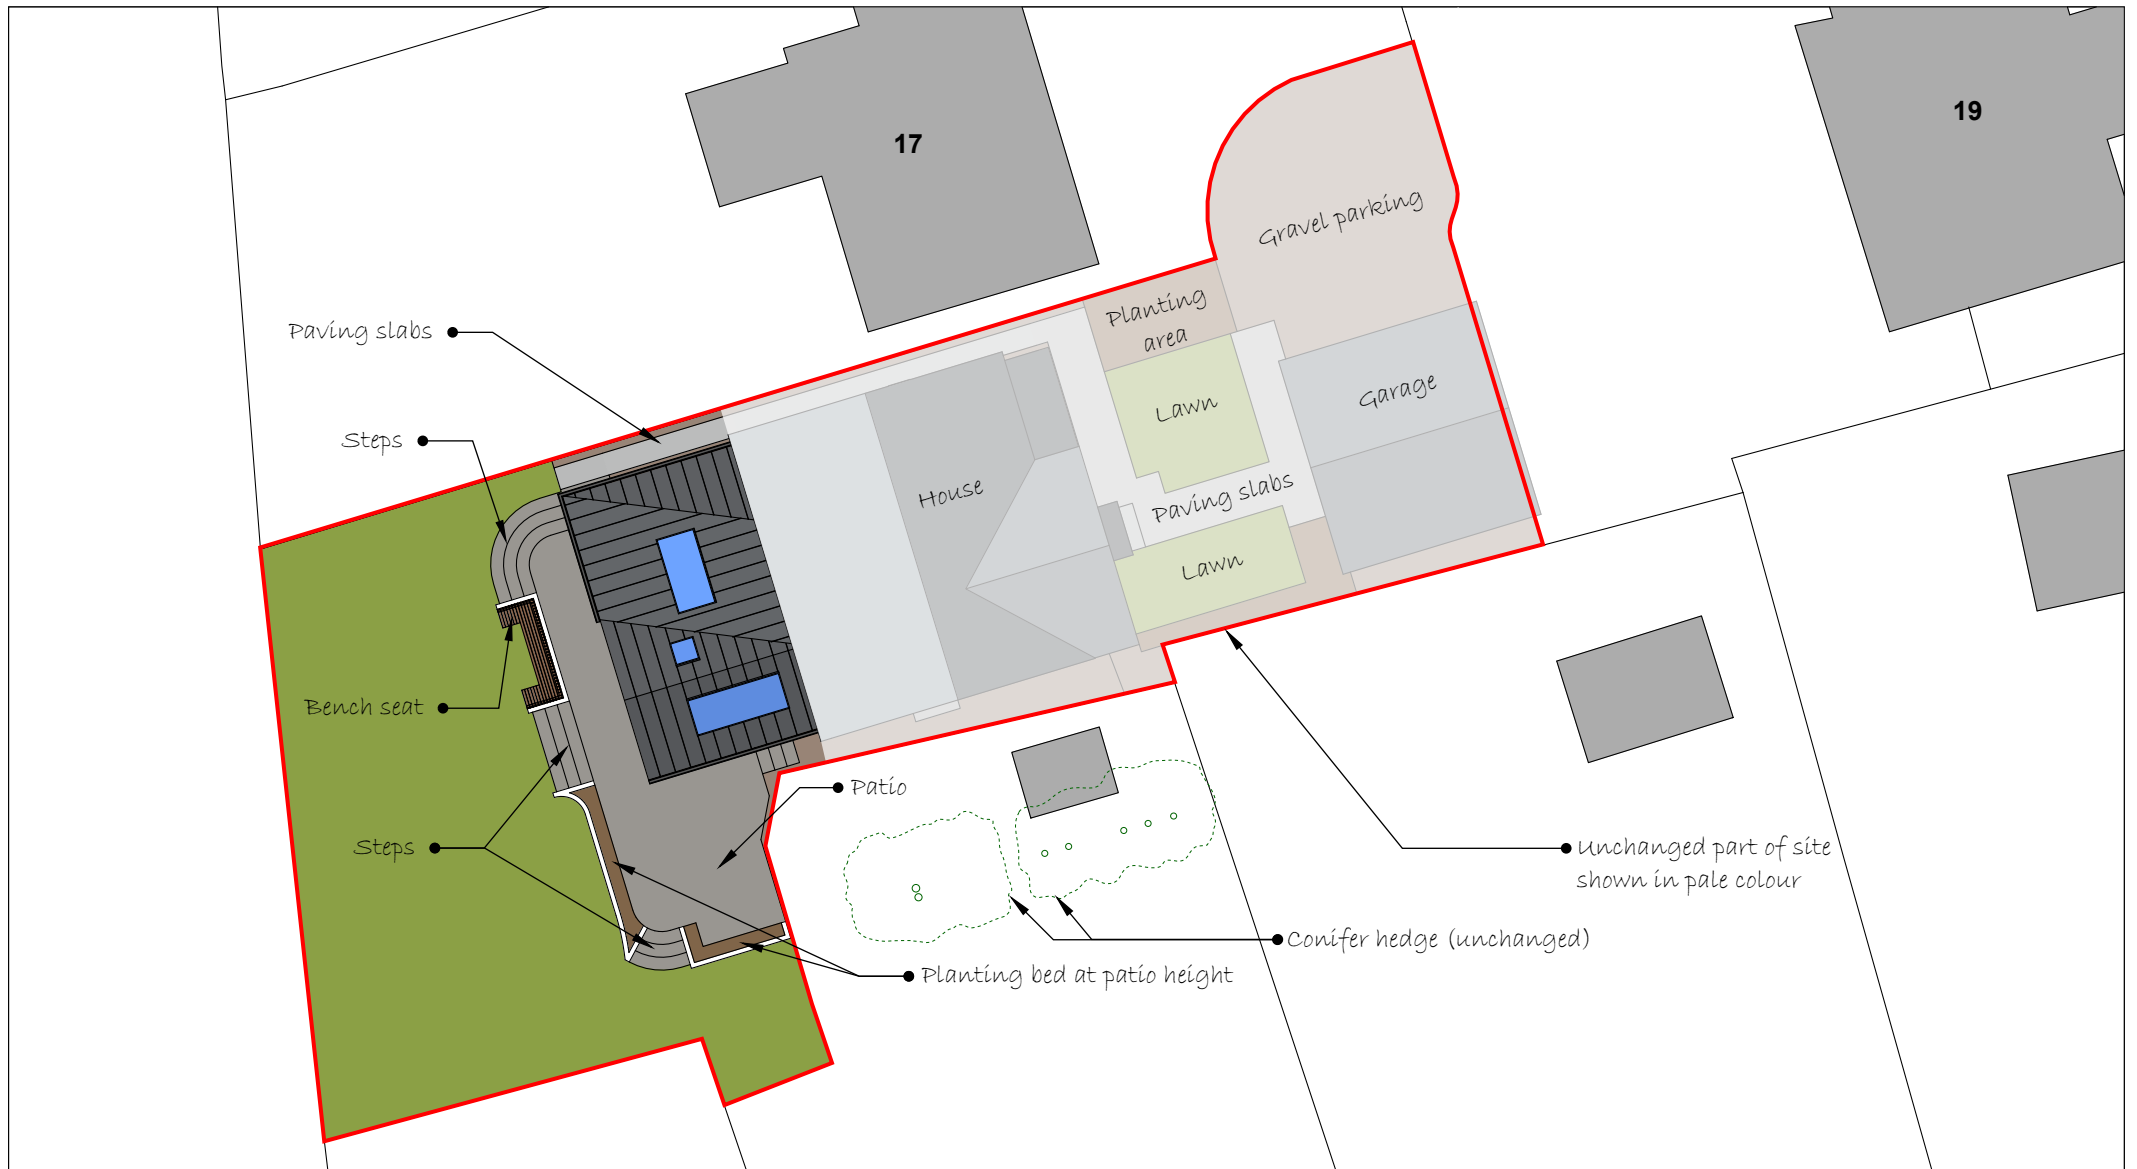


0m 2 4 6 8 12m

OS Data for boundaries purchased from ReQuestAPI on 29-03-2022.
Map license number TQRQM22088092330501

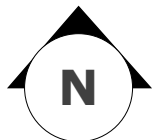


Project	18 St. Michael's court, Ruscombe, RG10 9UF; Single story extension		
Document title	Proposed Block plan	Doc #	RG10-PA-Pr-BP
Document type	Householder planning application	Revision	03
Scale	1:200 (at original paper size A4)	Date	1 Aug 2022

Block plan - existing

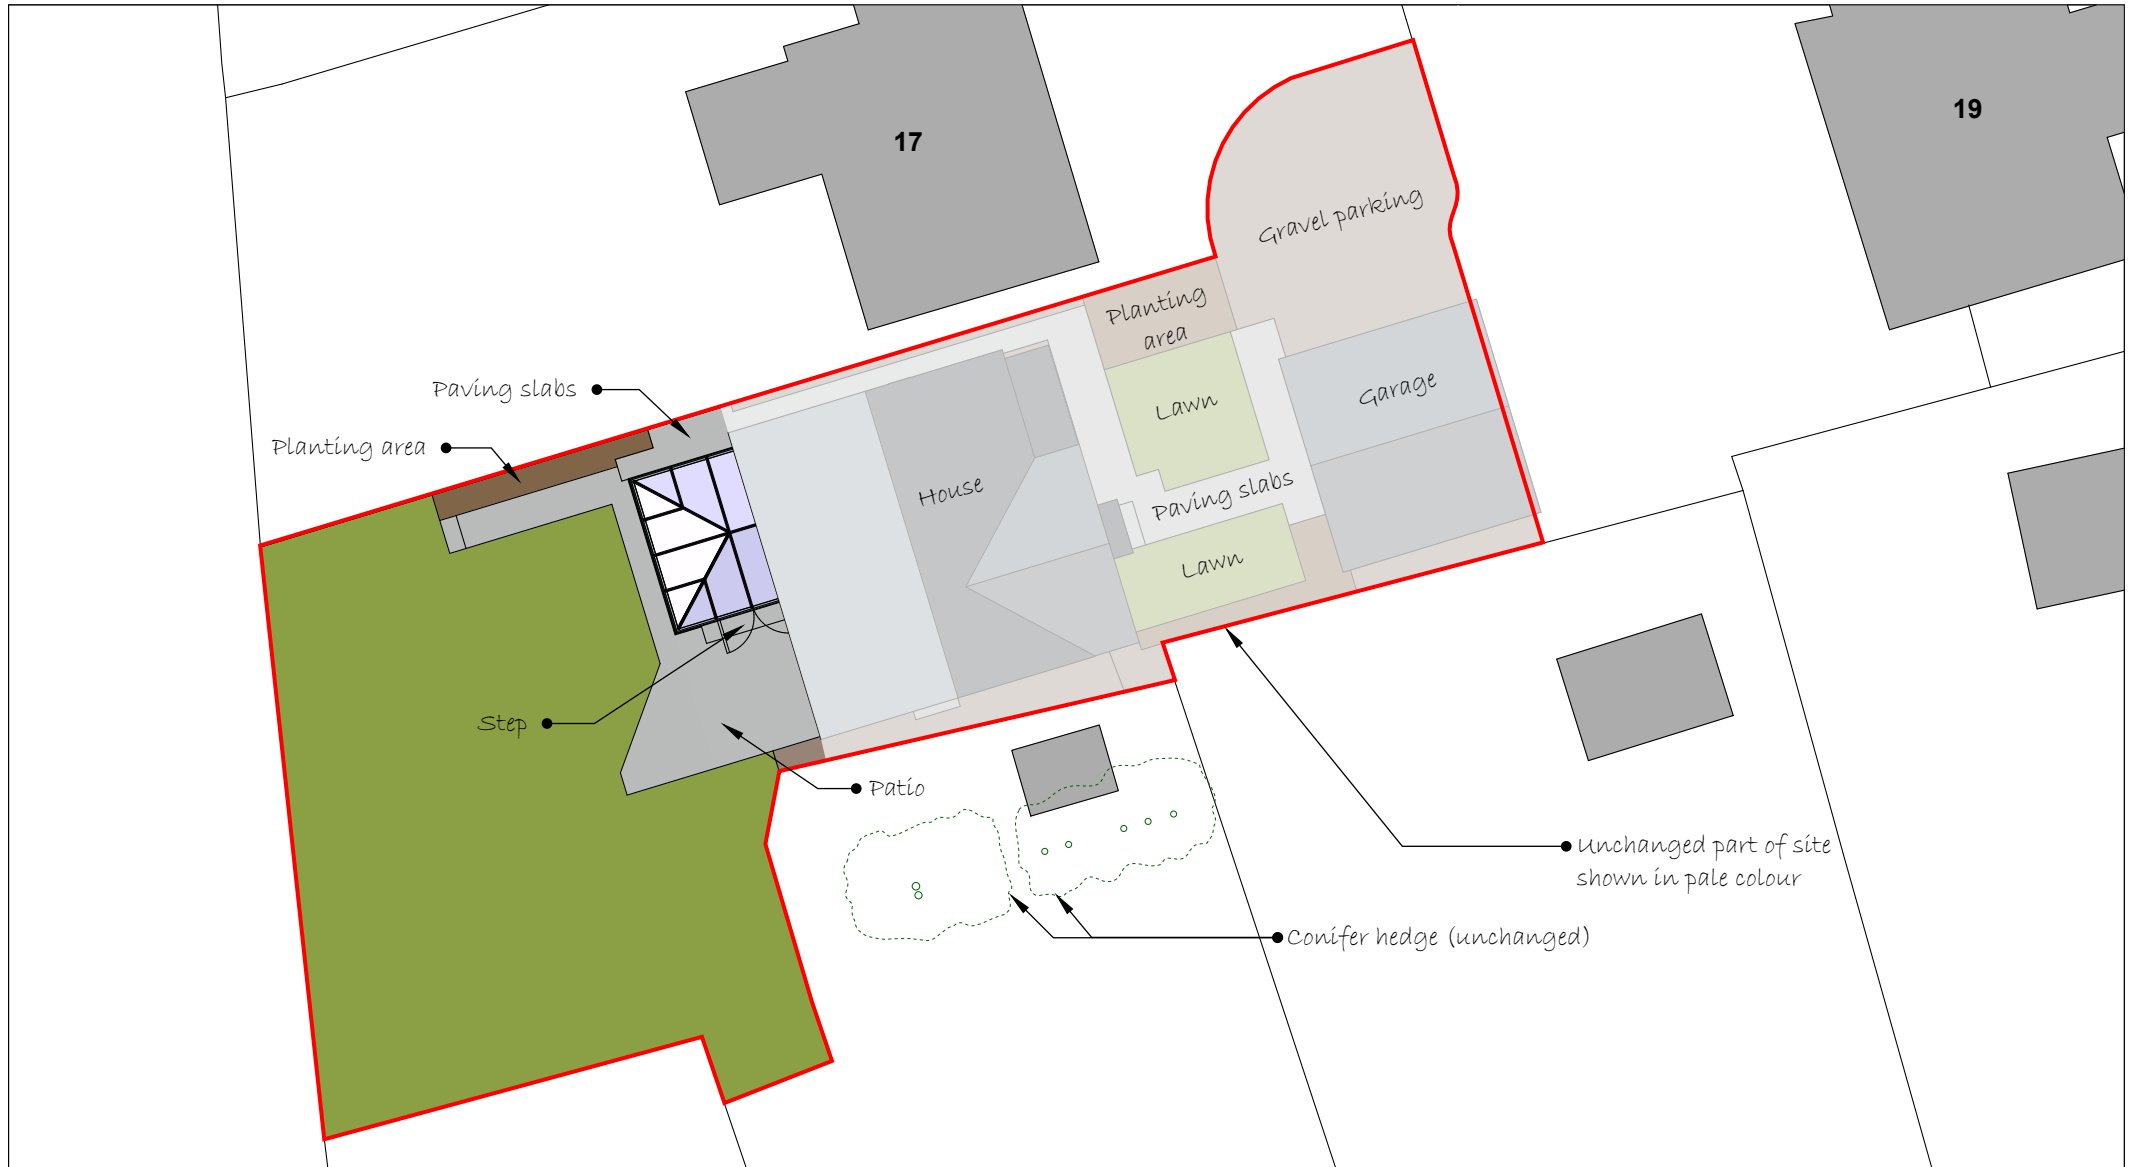

0m 2 4 6 8 12m

OS Data for boundaries purchased from ReQuestAPI on 29-03-2022.
Map license number TQRQM22088092330501

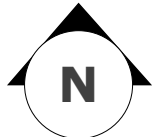

Project	18 St. Michael's court, Ruscombe, RG10 9UF; Single story extension		
Document title	Existing Block plan	Doc #	RG10-PA-Ex-BP
Document type	Householder planning application	Revision	03
Scale	1:200 (at original paper size A4)	Date	1 Aug 2022