

Front Elevation



Rear Elevation



Bifold doors, open to left
Triple-glazed
Frames painted grey

Bifold doors, open to left
Triple-glazed
Frames painted grey

Side Elevation (South)




Side Elevation (North)




Zinc standing seam roof (pitch too low for tiles to be reliable and zinc is a fairly close colour match to existing roof)

Timber cladding: hardwood, horizontal, tongue and groove or shiplap

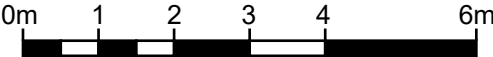


Project	18 St. Michael's court, Ruscombe, RG10 9UF; Single story extension		
Document title	Proposed Elevations	Doc #	RG10-PA-Pr-EL
Document type	Householder planning application	Revision	02
Scale	1 : 100 (at original paper size A3)	Date	1 Aug 2022

Ground floor

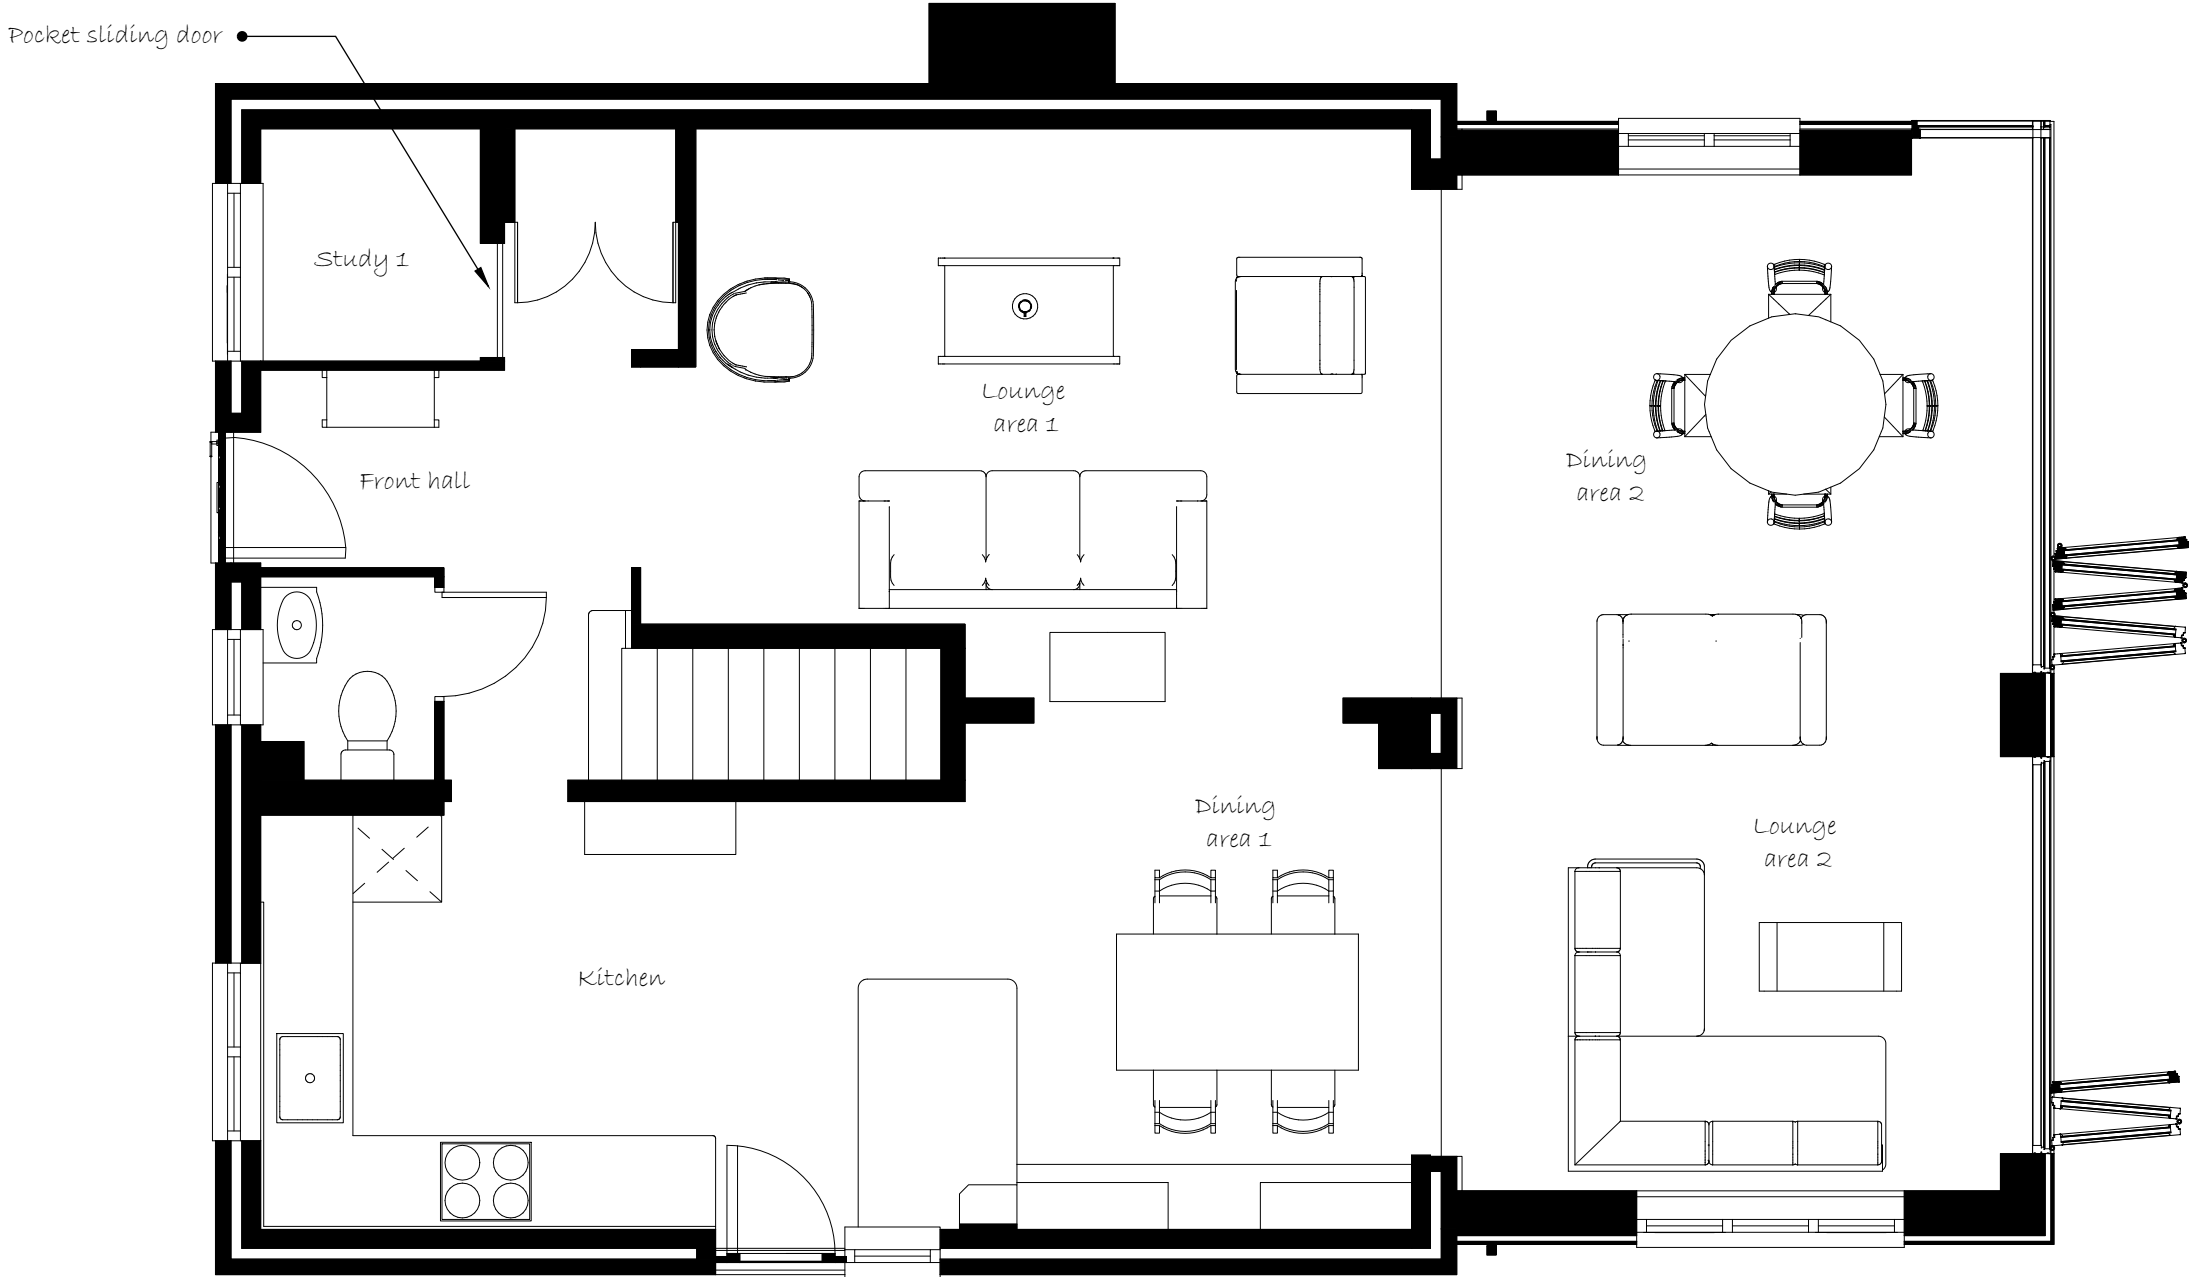

Project	18 St. Michael's court, Ruscombe, RG10 9UF; Single story extension		
Document title	Proposed Plans; Ground floor	Doc #	RG10-PA-Pr-PLG
Document type	Householder planning application	Revision	02
Scale	1 : 50 (at original paper size A3)	Date	1 Aug 2022

1st floor

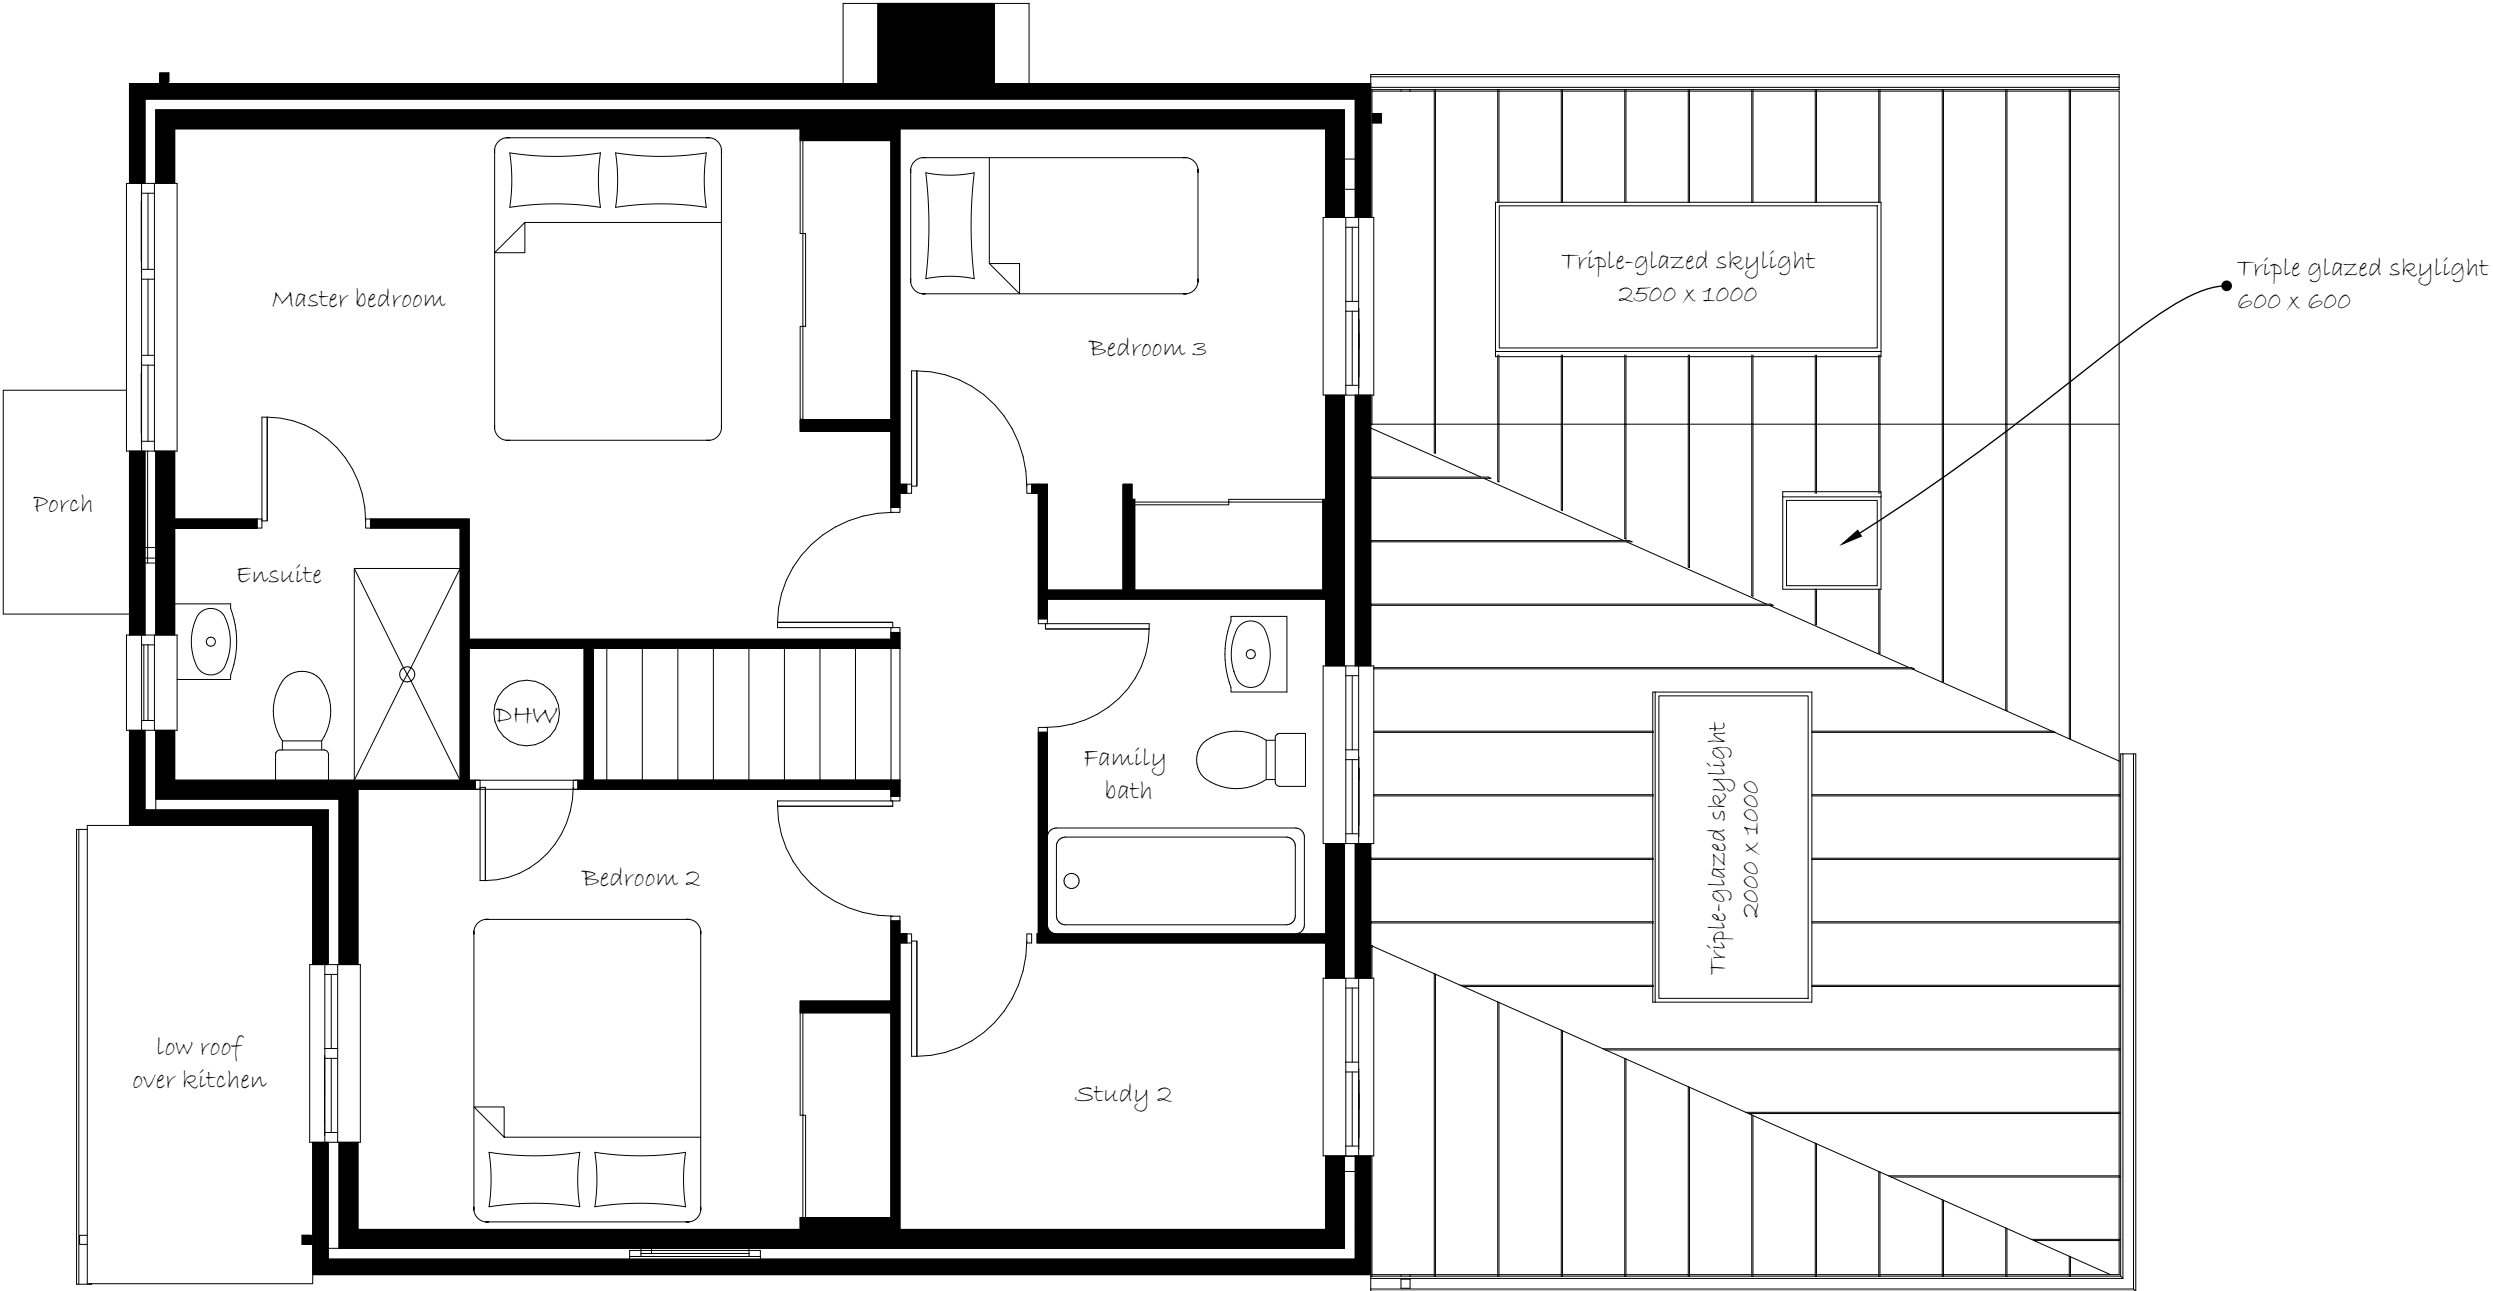


0m 0.5 1.0 1.5 2.0 3.0m



Project	18 St. Michael's court, Ruscombe, RG10 9UF; Single story extension		
Document title	Proposed Plans; 1st floor	Doc #	RG10-PA-Pr-PL1
Document type	Householder planning application	Revision	02
Scale	1 : 50 (at original paper size A3)	Date	1 Aug 2022

Ground floor, showing patio

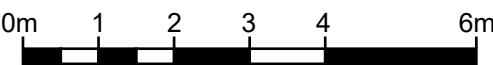

Project	18 St. Michael's court, Ruscombe, RG10 9UF; Single story extension		
Document title	Proposed Plans; Ground with patio	Doc #	RG10-PA-Pr-PLGP
Document type	Householder planning application	Revision	02
Scale	1 : 100 (at original paper size A3)	Date	1 Aug 2022

From west



From south west



From south



Close up



Project	18 St. Michael's court, Ruscombe, RG10 9UF; Single story extension		
Document title	Proposed Exterior perspectives	Doc #	RG10-PA-Pr-ExtP1
Document type	Householder planning application	Revision	02
Scale	not to scale	Date	1 Aug 2022

Birds eye



Project	18 St. Michael's court, Ruscombe, RG10 9UF; Single story extension		
Document title	Proposed Exterior perspectives	Doc #	RG10-PA-Pr-ExtP2
Document type	Householder planning application	Revision	02
Scale	not to scale	Date	1 Aug 2022