


Front Elevation




Rear Elevation



Side Elevation (South)

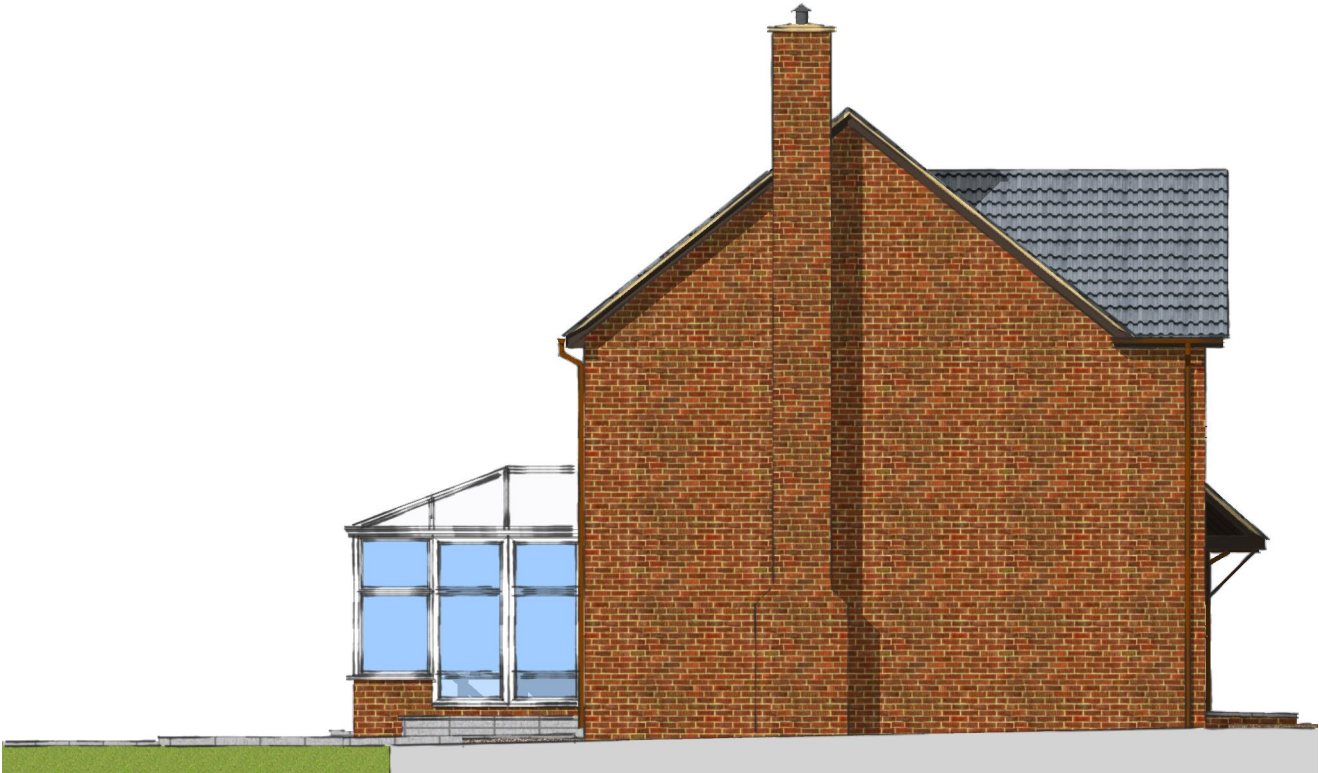


Side Elevation (North)

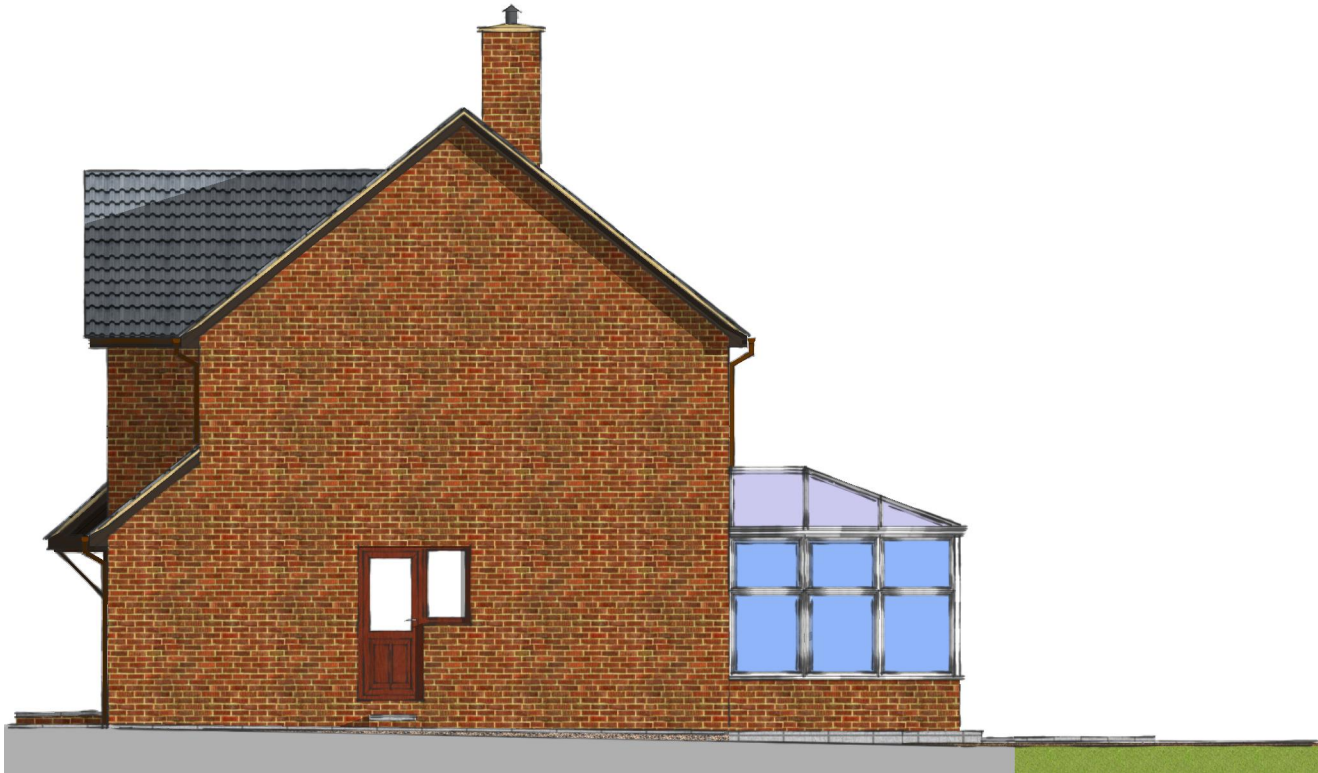


Project	18 St. Michael's court, Ruscombe, RG10 9UF; Single story extension		
Document title	Existing Elevations	Doc #	RG10-PA-Ex-EL
Document type	Householder planning application	Revision	02
Scale	1 : 100 (at original paper size A3)	Date	1 Aug 2022

Ground floor

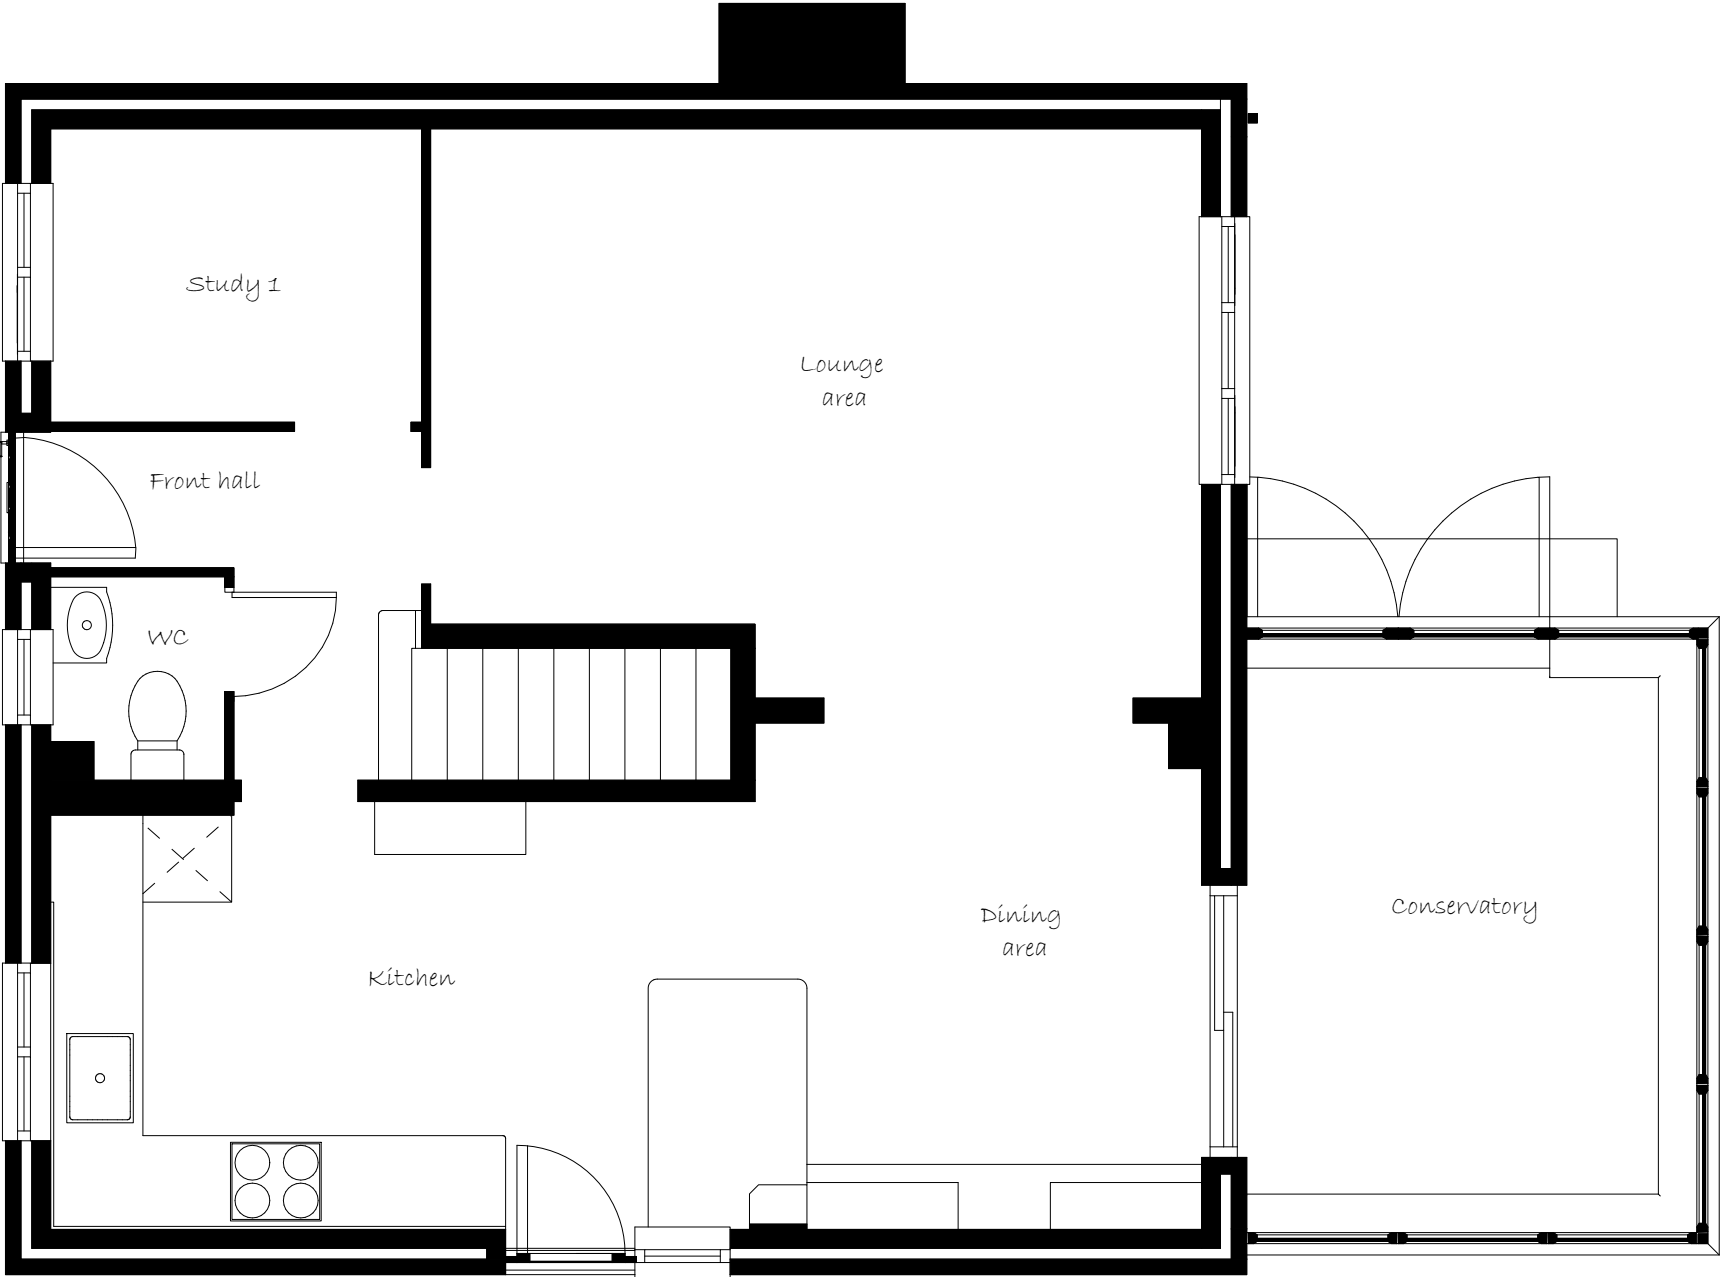

Project	18 St. Michael's court, Ruscombe, RG10 9UF; Single story extension		
Document title	Existing Plans; Ground floor	Doc #	RG10-PA-Ex-PLG
Document type	Householder planning application	Revision	02
Scale	1 : 50 (at original paper size A3)	Date	1 Aug 2022

1st floor

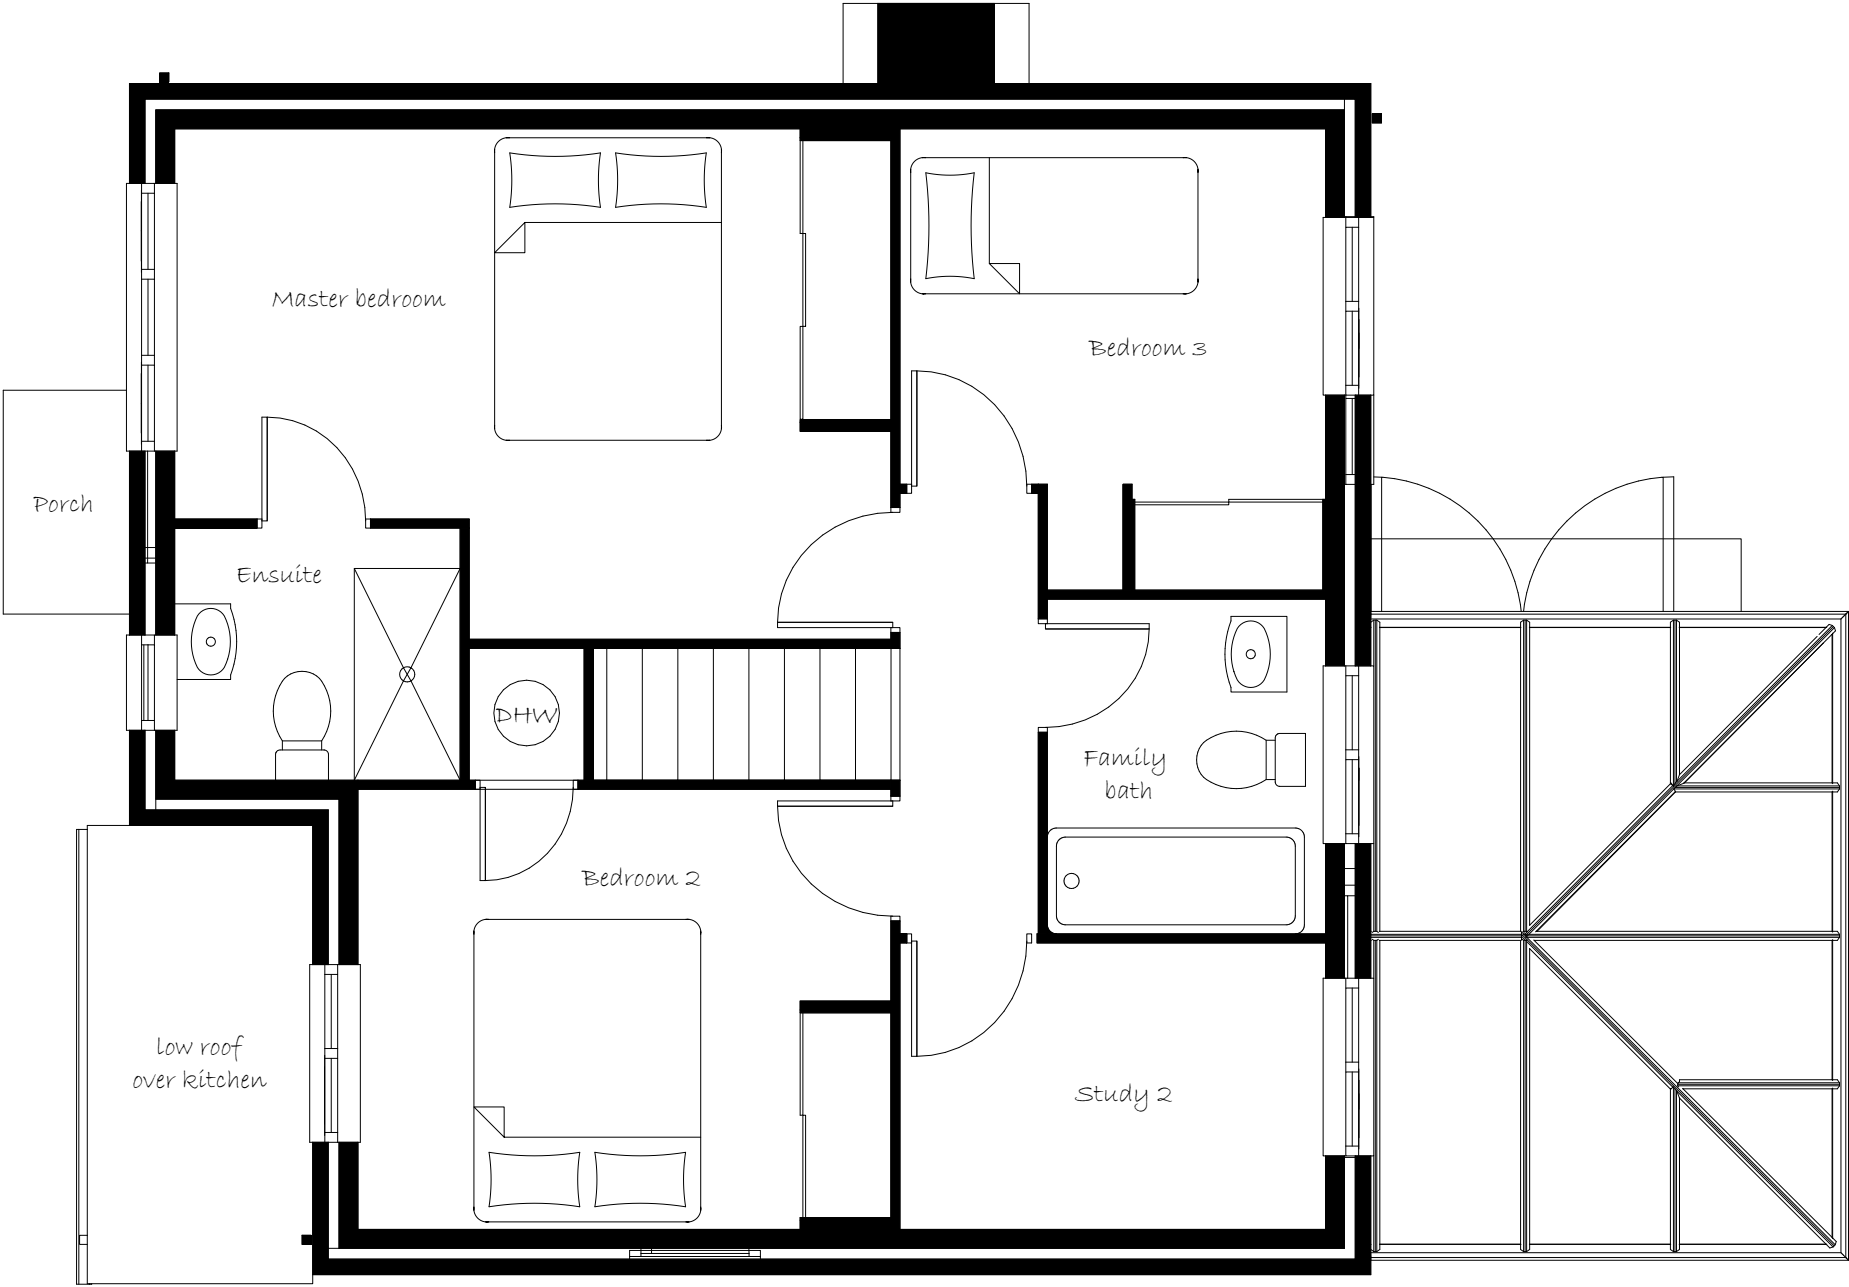

Project	18 St. Michael's court, Ruscombe, RG10 9UF; Single story extension		
Document title	Existing Plans; 1st floor	Doc #	RG10-PA-Ex-PL1
Document type	Householder planning application	Revision	02
Scale	1 : 50 (at original paper size A3)	Date	1 Aug 2022

Ground floor, showing patio



Project	18 St. Michael's court, Ruscombe, RG10 9UF; Single story extension		
Document title	Existing Plans; Ground with patio	Doc #	RG10-PA-Ex-PLGP
Document type	Householder planning application	Revision	02
Scale	1 : 100 (at original paper size A3)	Date	1 Aug 2022

From west



From south west



From south



Close up



Project	18 St. Michael's court, Ruscombe, RG10 9UF; Single story extension		
Document title	Existing Exterior perspectives	Doc #	RG10-PA-Ex-ExtP1
Document type	Householder planning application	Revision	02
Scale	not to scale	Date	1 Aug 2022

Birds eye



Project	18 St. Michael's court, Ruscombe, RG10 9UF; Single story extension		
Document title	Existing Exterior perspectives	Doc #	RG10-PA-Ex-ExtP2
Document type	Householder planning application	Revision	02
Scale	not to scale	Date	1 Aug 2022