


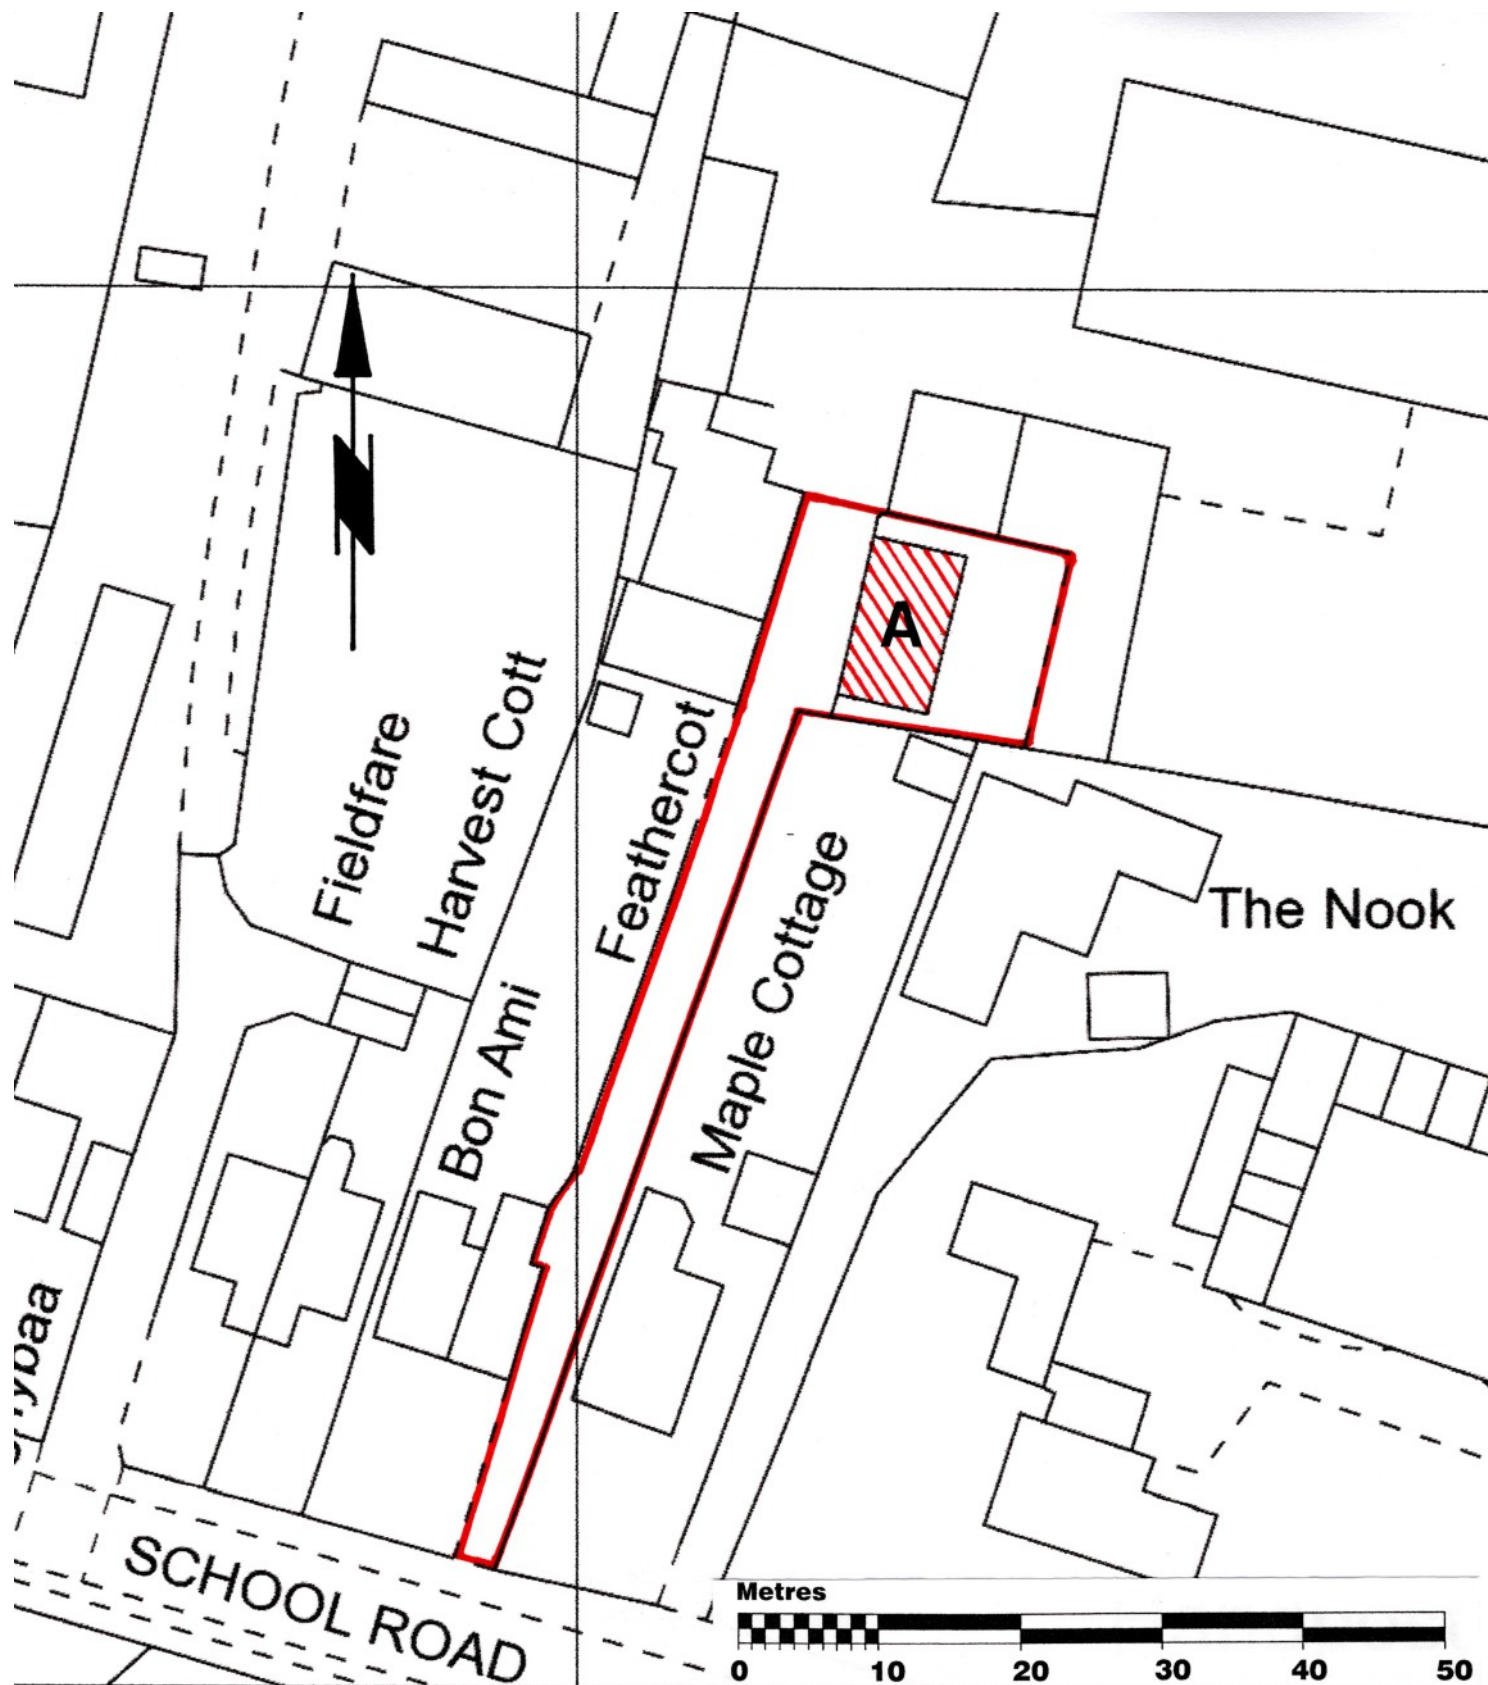

SITE PLAN

THE LODGE, SCHOOL ROAD, BARKHAM, WOKINGHAM, RG41 4TP
The Lodge is shown hatched in red and labelled 'A'.

SCALE:- 1:500 @ A4

North as Grid.

Crown Copyright and database rights.

OS License:- 100048991