


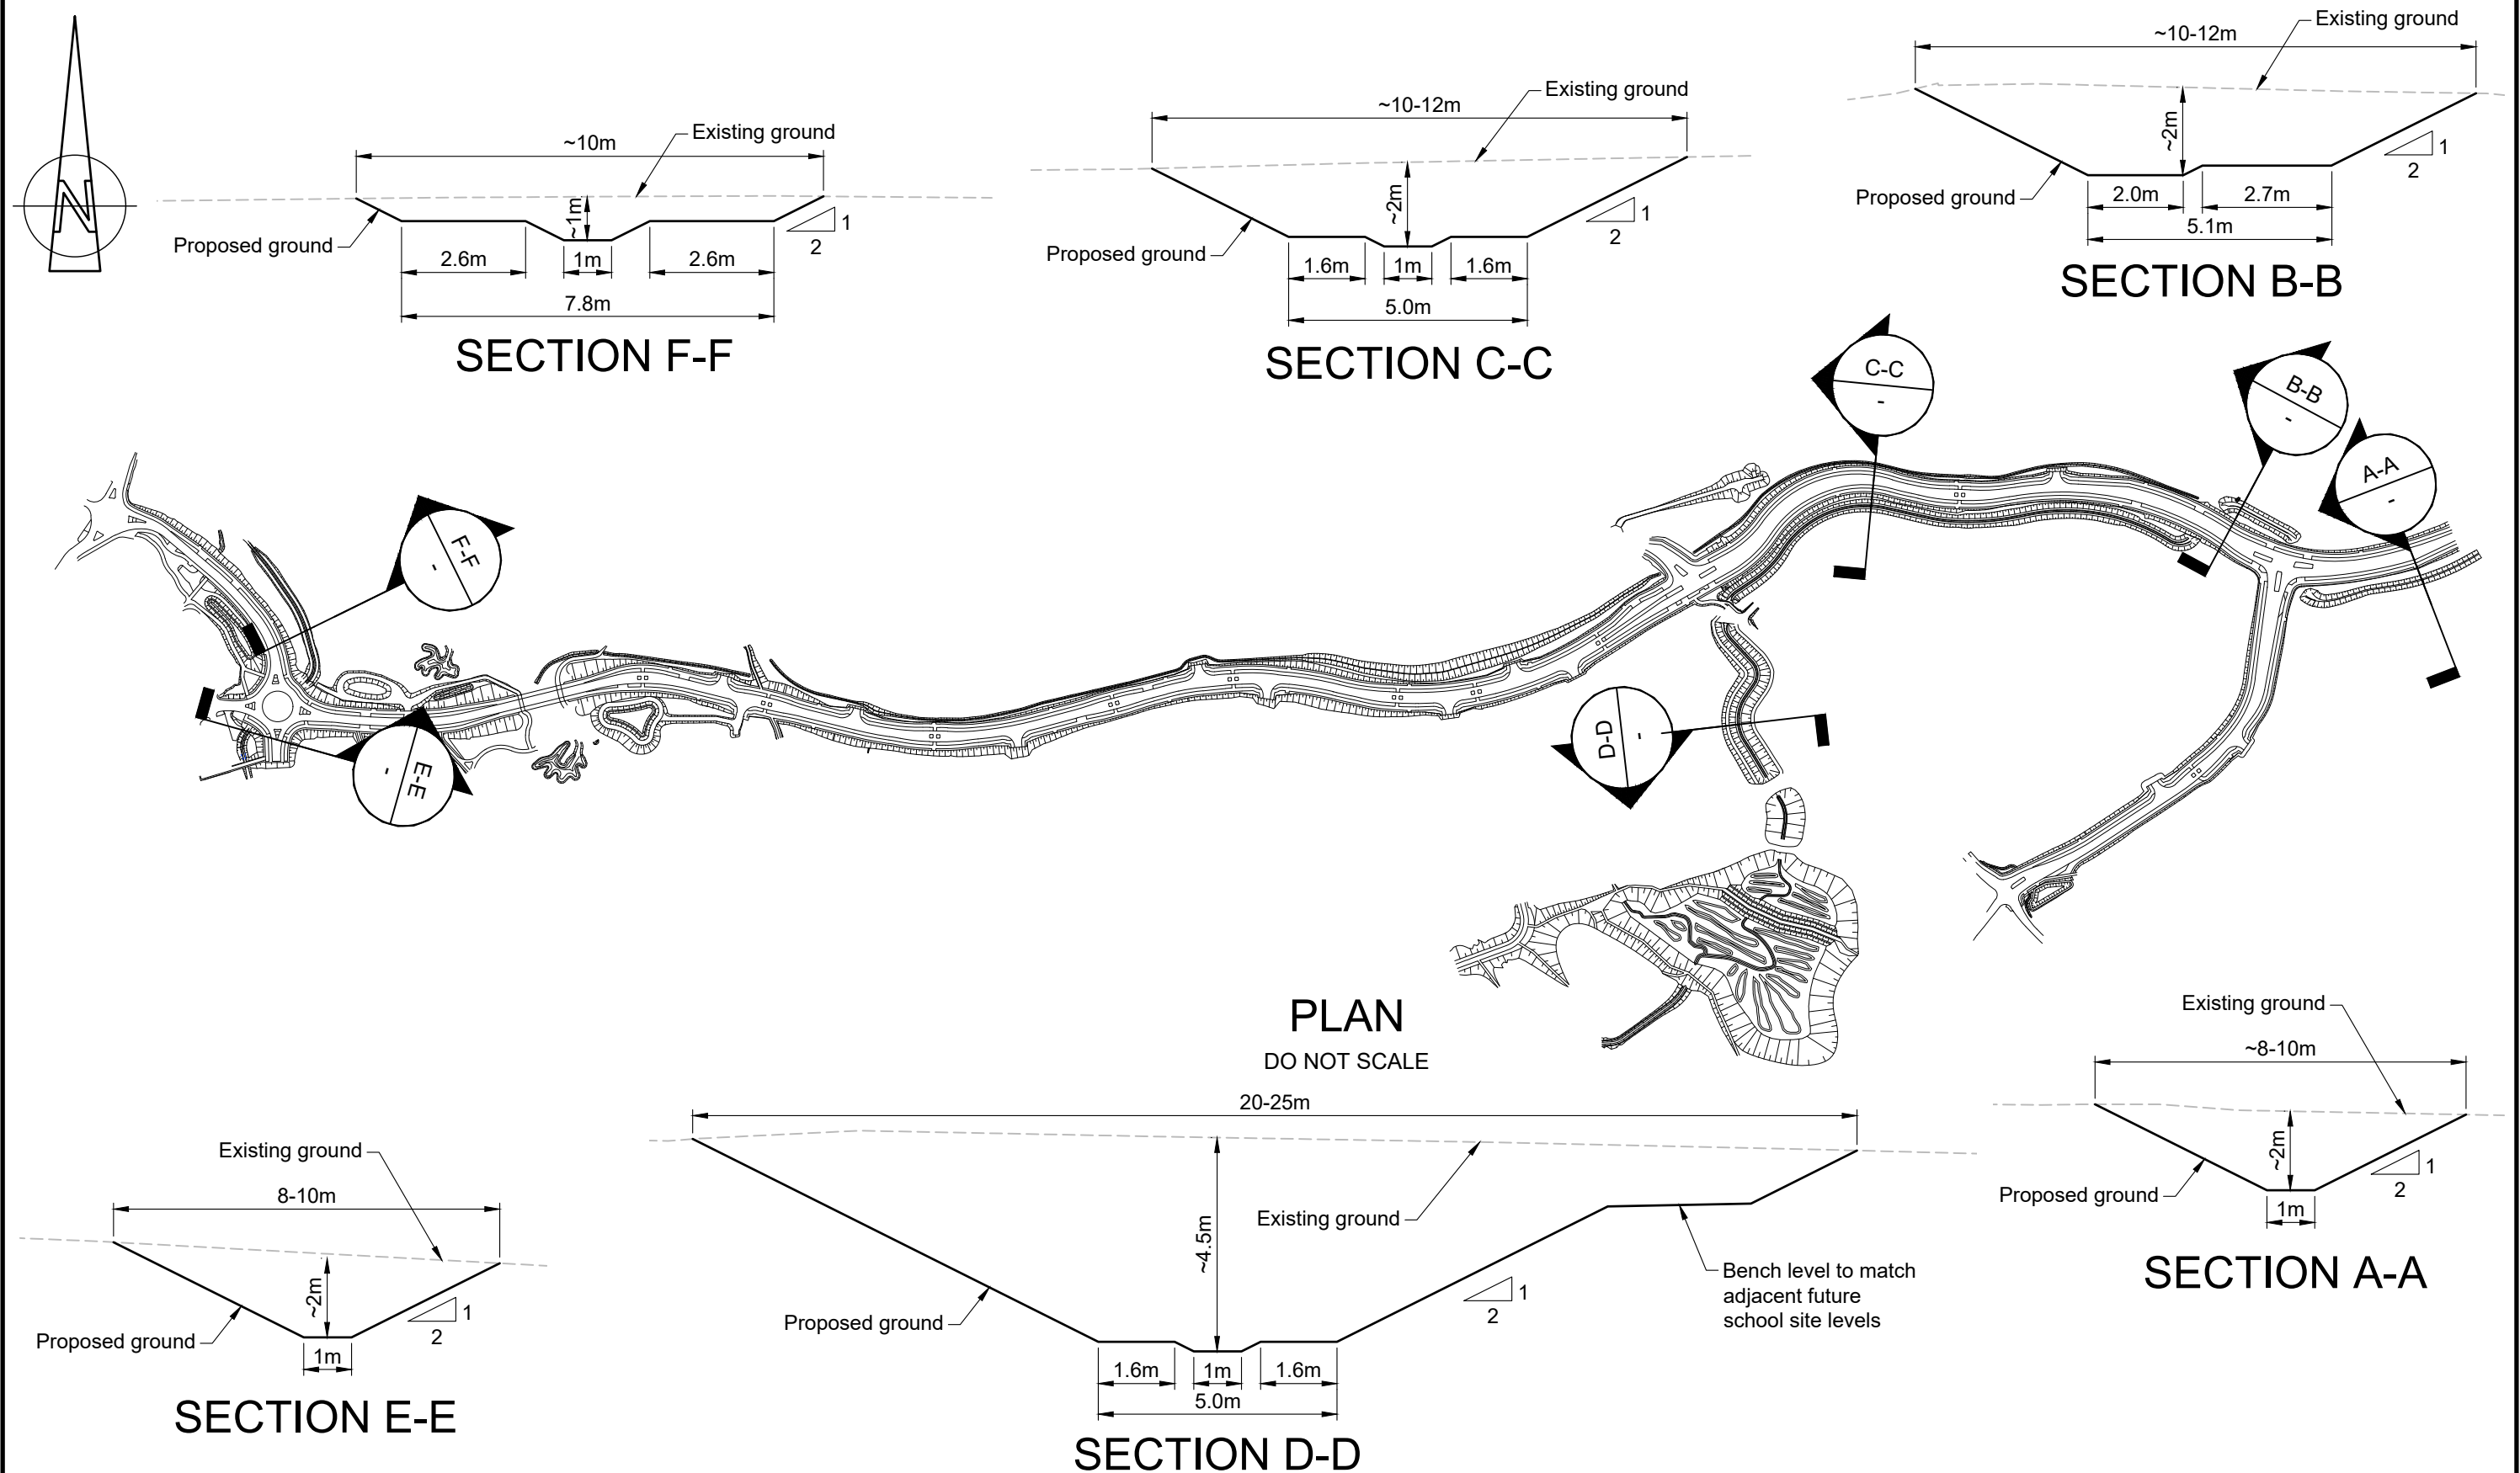

PROJECT TITLE
SOUTH WOKINGHAM DISTRIBUTOR ROAD
CENTRAL SECTION

SKETCH TITLE
DITCH PROFILES

REV.	P01			
BY	JC			
CHK'D	DJF			
APP'D	JC			
DATE	16.06.2025			
SKETCH. No. WMHP-TG-SRWG1-SK-DD-0594				

DO NOT SCALE
FROM THIS SKETCH

DRAWN	REVISION
JC	P01