



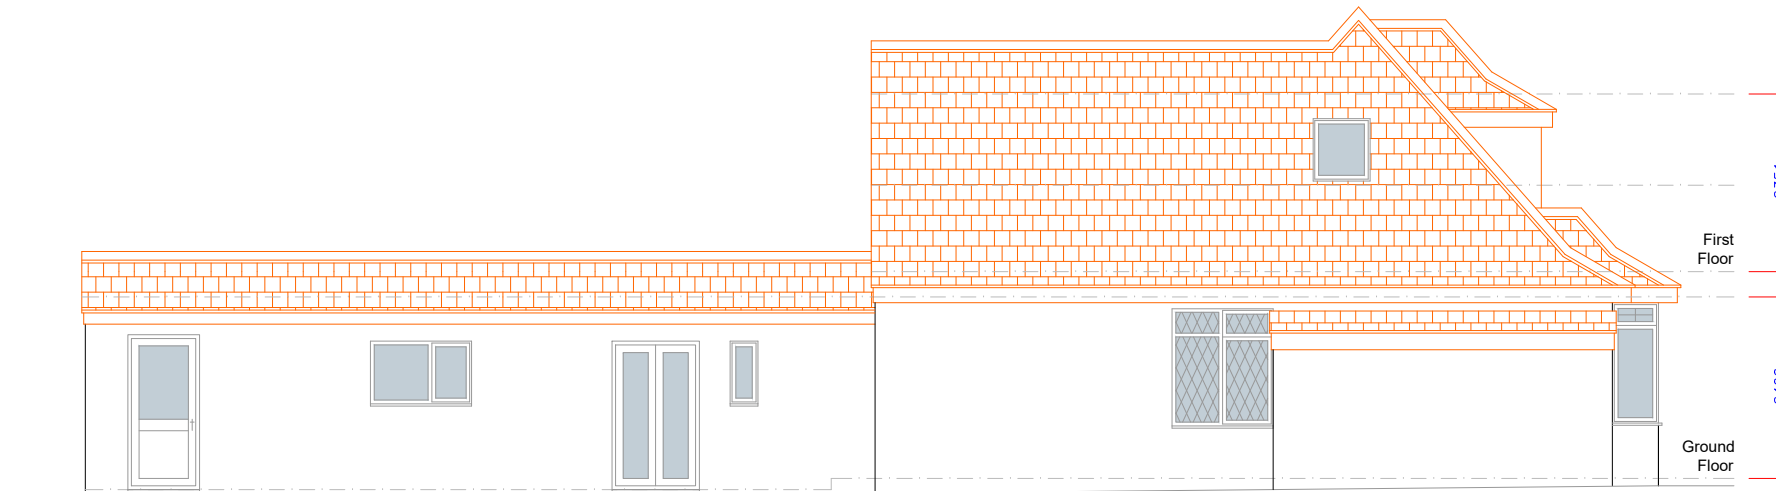

Existing Left Elevation

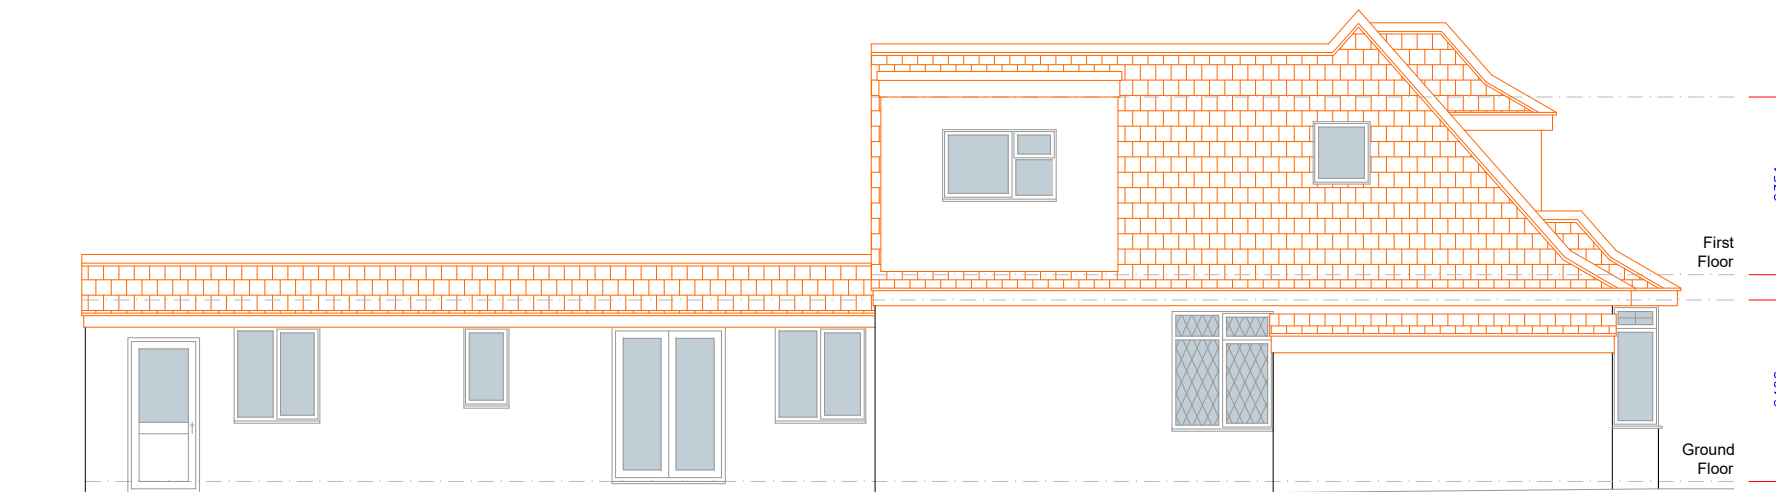

Proposed Left Elevation



PROJECT:—

**PROPOSED SIDE DORMERS
AND
INTERNAL ALTERATIONS**

CLIENT:—

**595 Reading Road
Winnersh
Wokingham
RG41 5HQ**

DRAWN BY:—

**ARCHITECTURAL SURVEY
CONSULTANTS**

**DEVONSHIRE HOUSE
AVIARY COURT
BASINGSTOKE
RG24 8PE
TEL:- 01256 541409**

INFO@ARCHITECTURALSURVEY.CO.UK

TITLE:—
ELEVATION

SCALE:—
1:100 — A3 PAPER

DATE:—
23 JUNE 2025

DRAWING NO.

8.3