



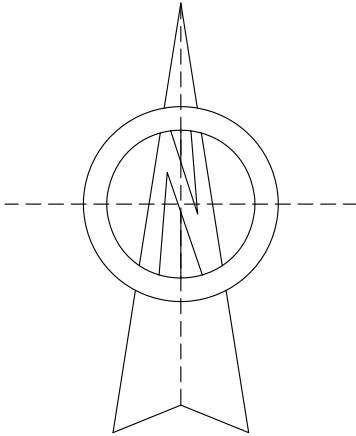

Project 62 CANNOCK WAY RG6 4EF	
Drawing PROPOSED BLOCK PLAN	
Dwg No. 106	Date JANUARY 2026
Scale @ A3 1:500	

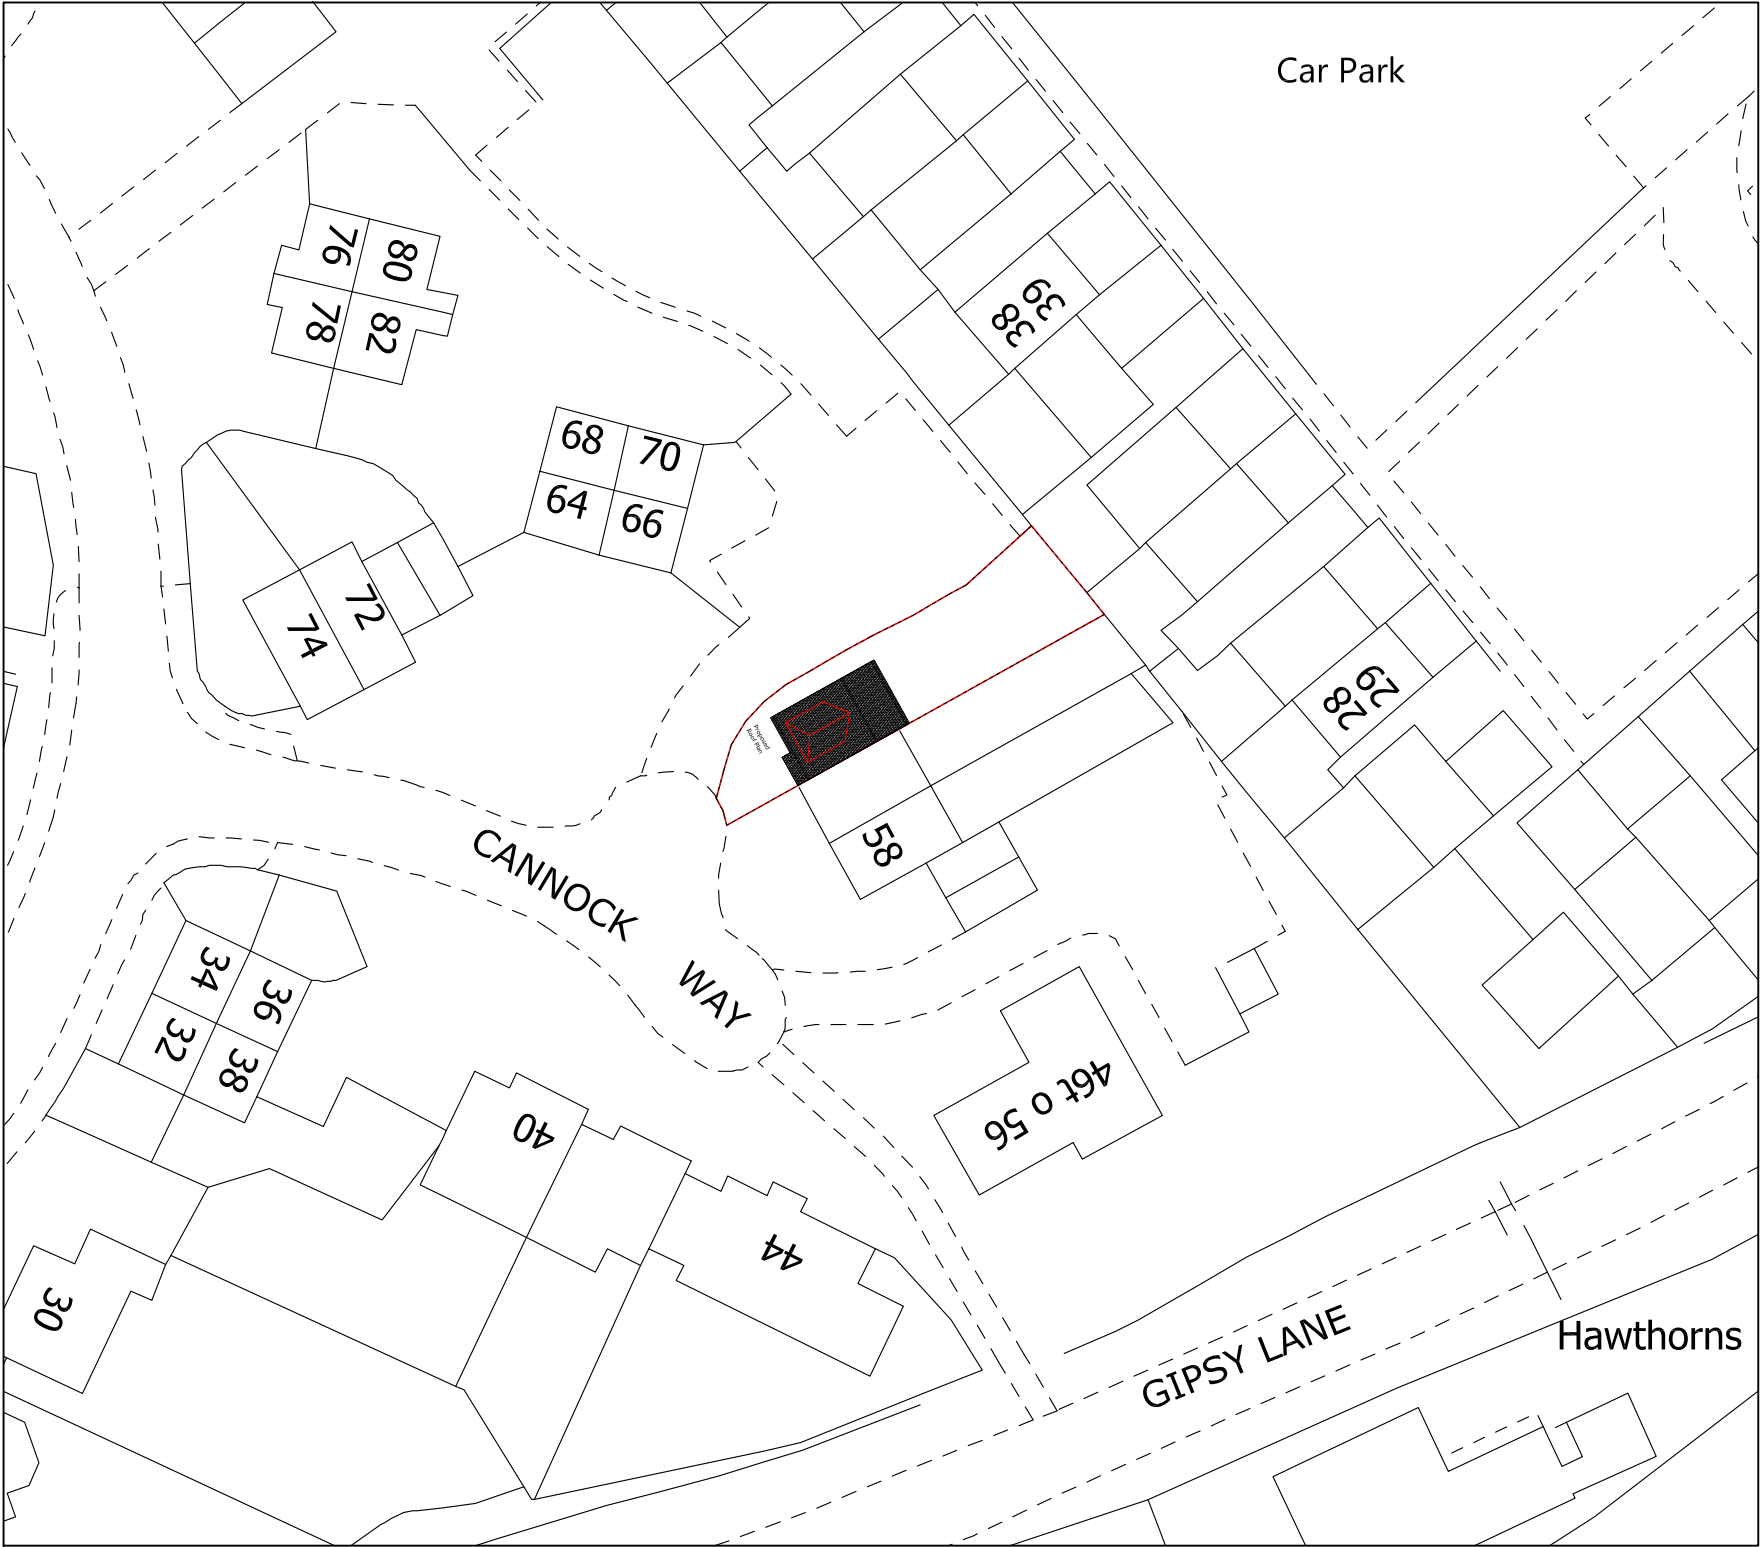