




Computer generated visualisation for illustrative purposes only. Not to scale. Outcome may differ

CLIENT
Edward Lunn

ISSUE
August 21, 2024

DESCRIPTION
Proposed Visualisation

 JAMES GRAY

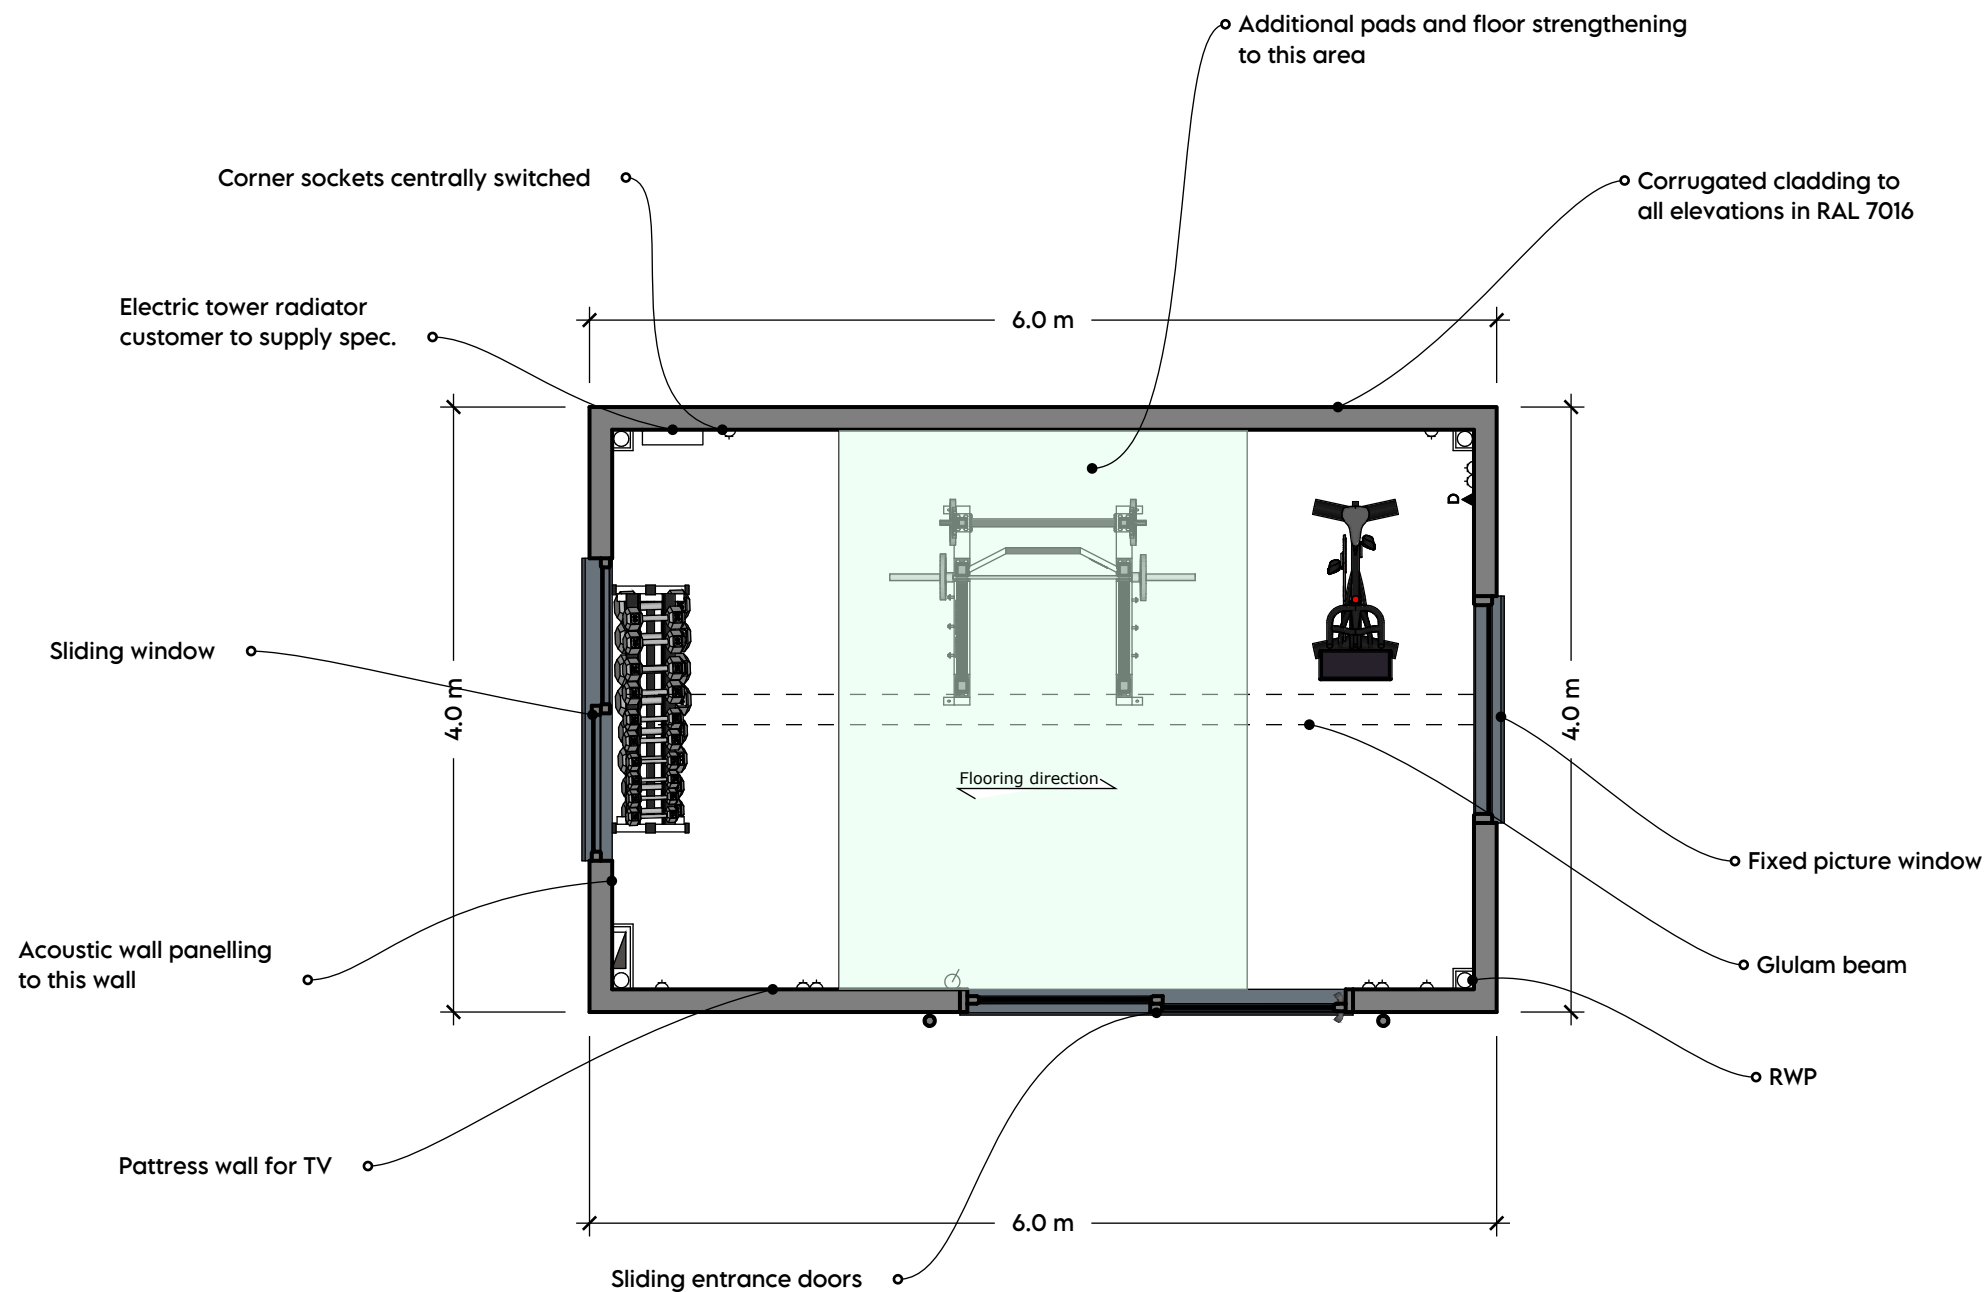


- Twin 13amp socket
- Data point
- Light switch
- Wall light
- Consumer unit

0m 5m


Revision Notes
A - Window adjustment, gym equipment added.
B - Power and lighting adjustments.
C - Layout adjustments.

It is the customers responsibility to ensure the site is prepared and level within the tolerance of plus or minus 20mm ahead of the installation, and free from any obstructions, root or masonry


CAD design includes two further revisions to the design if required. Any further amendments to be charged at £99 + vat per revision

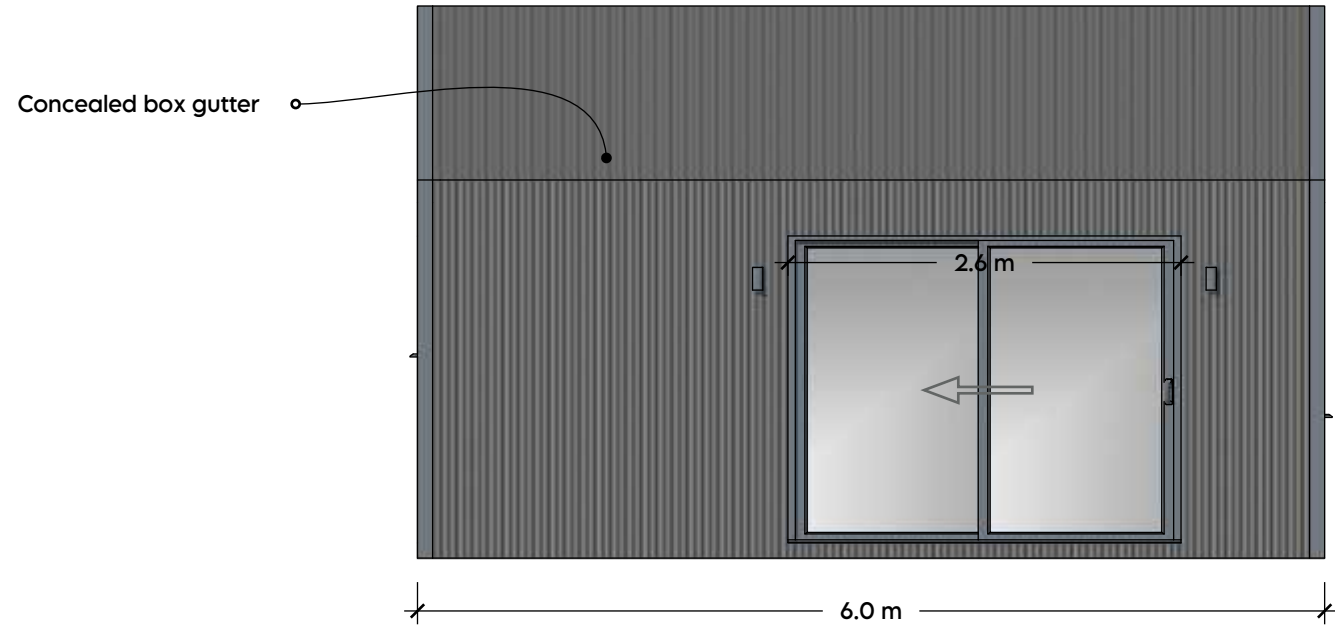


Front Elevation

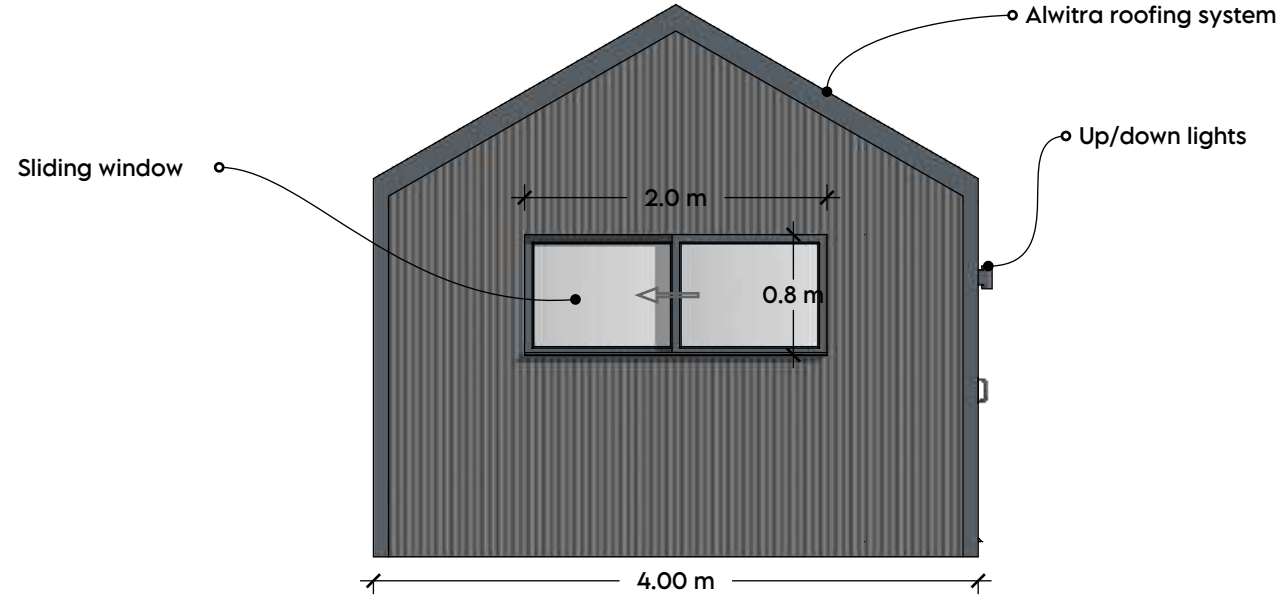

Left Elevation

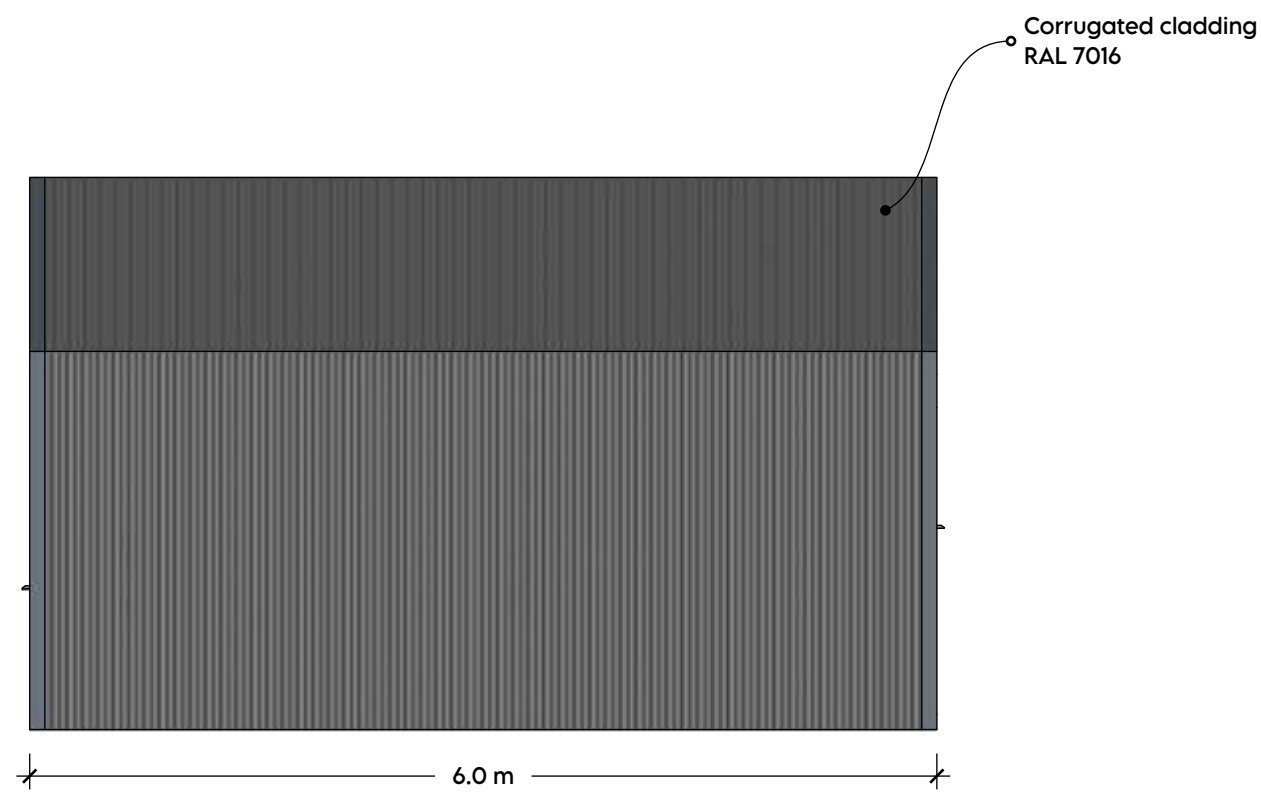

Rear Elevation

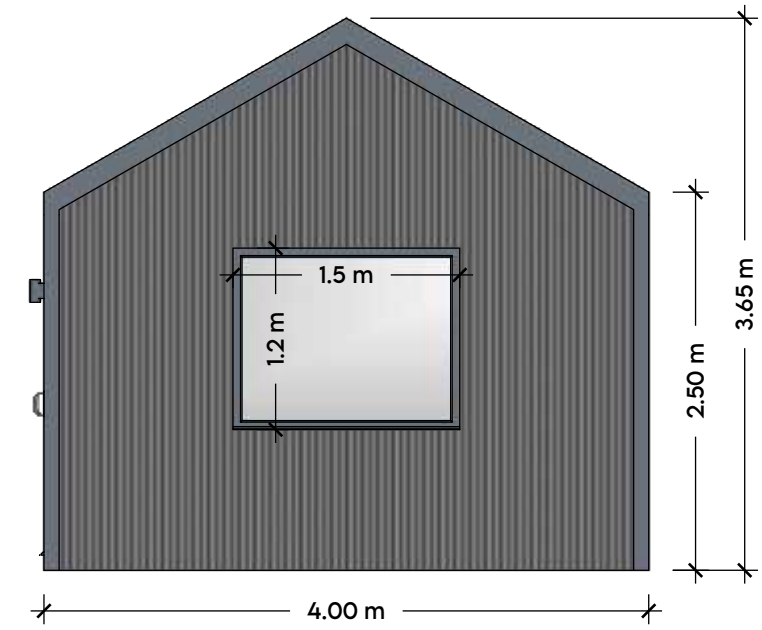

Right Elevation



It is the customers responsibility to ensure the site is prepared and level within the tolerance of plus or minus 20mm ahead of the installation, and free from any obstructions, root or masonry

CAD design includes two further revisions to the design if required. Any further amendments to be charged at £99 + vat per revision