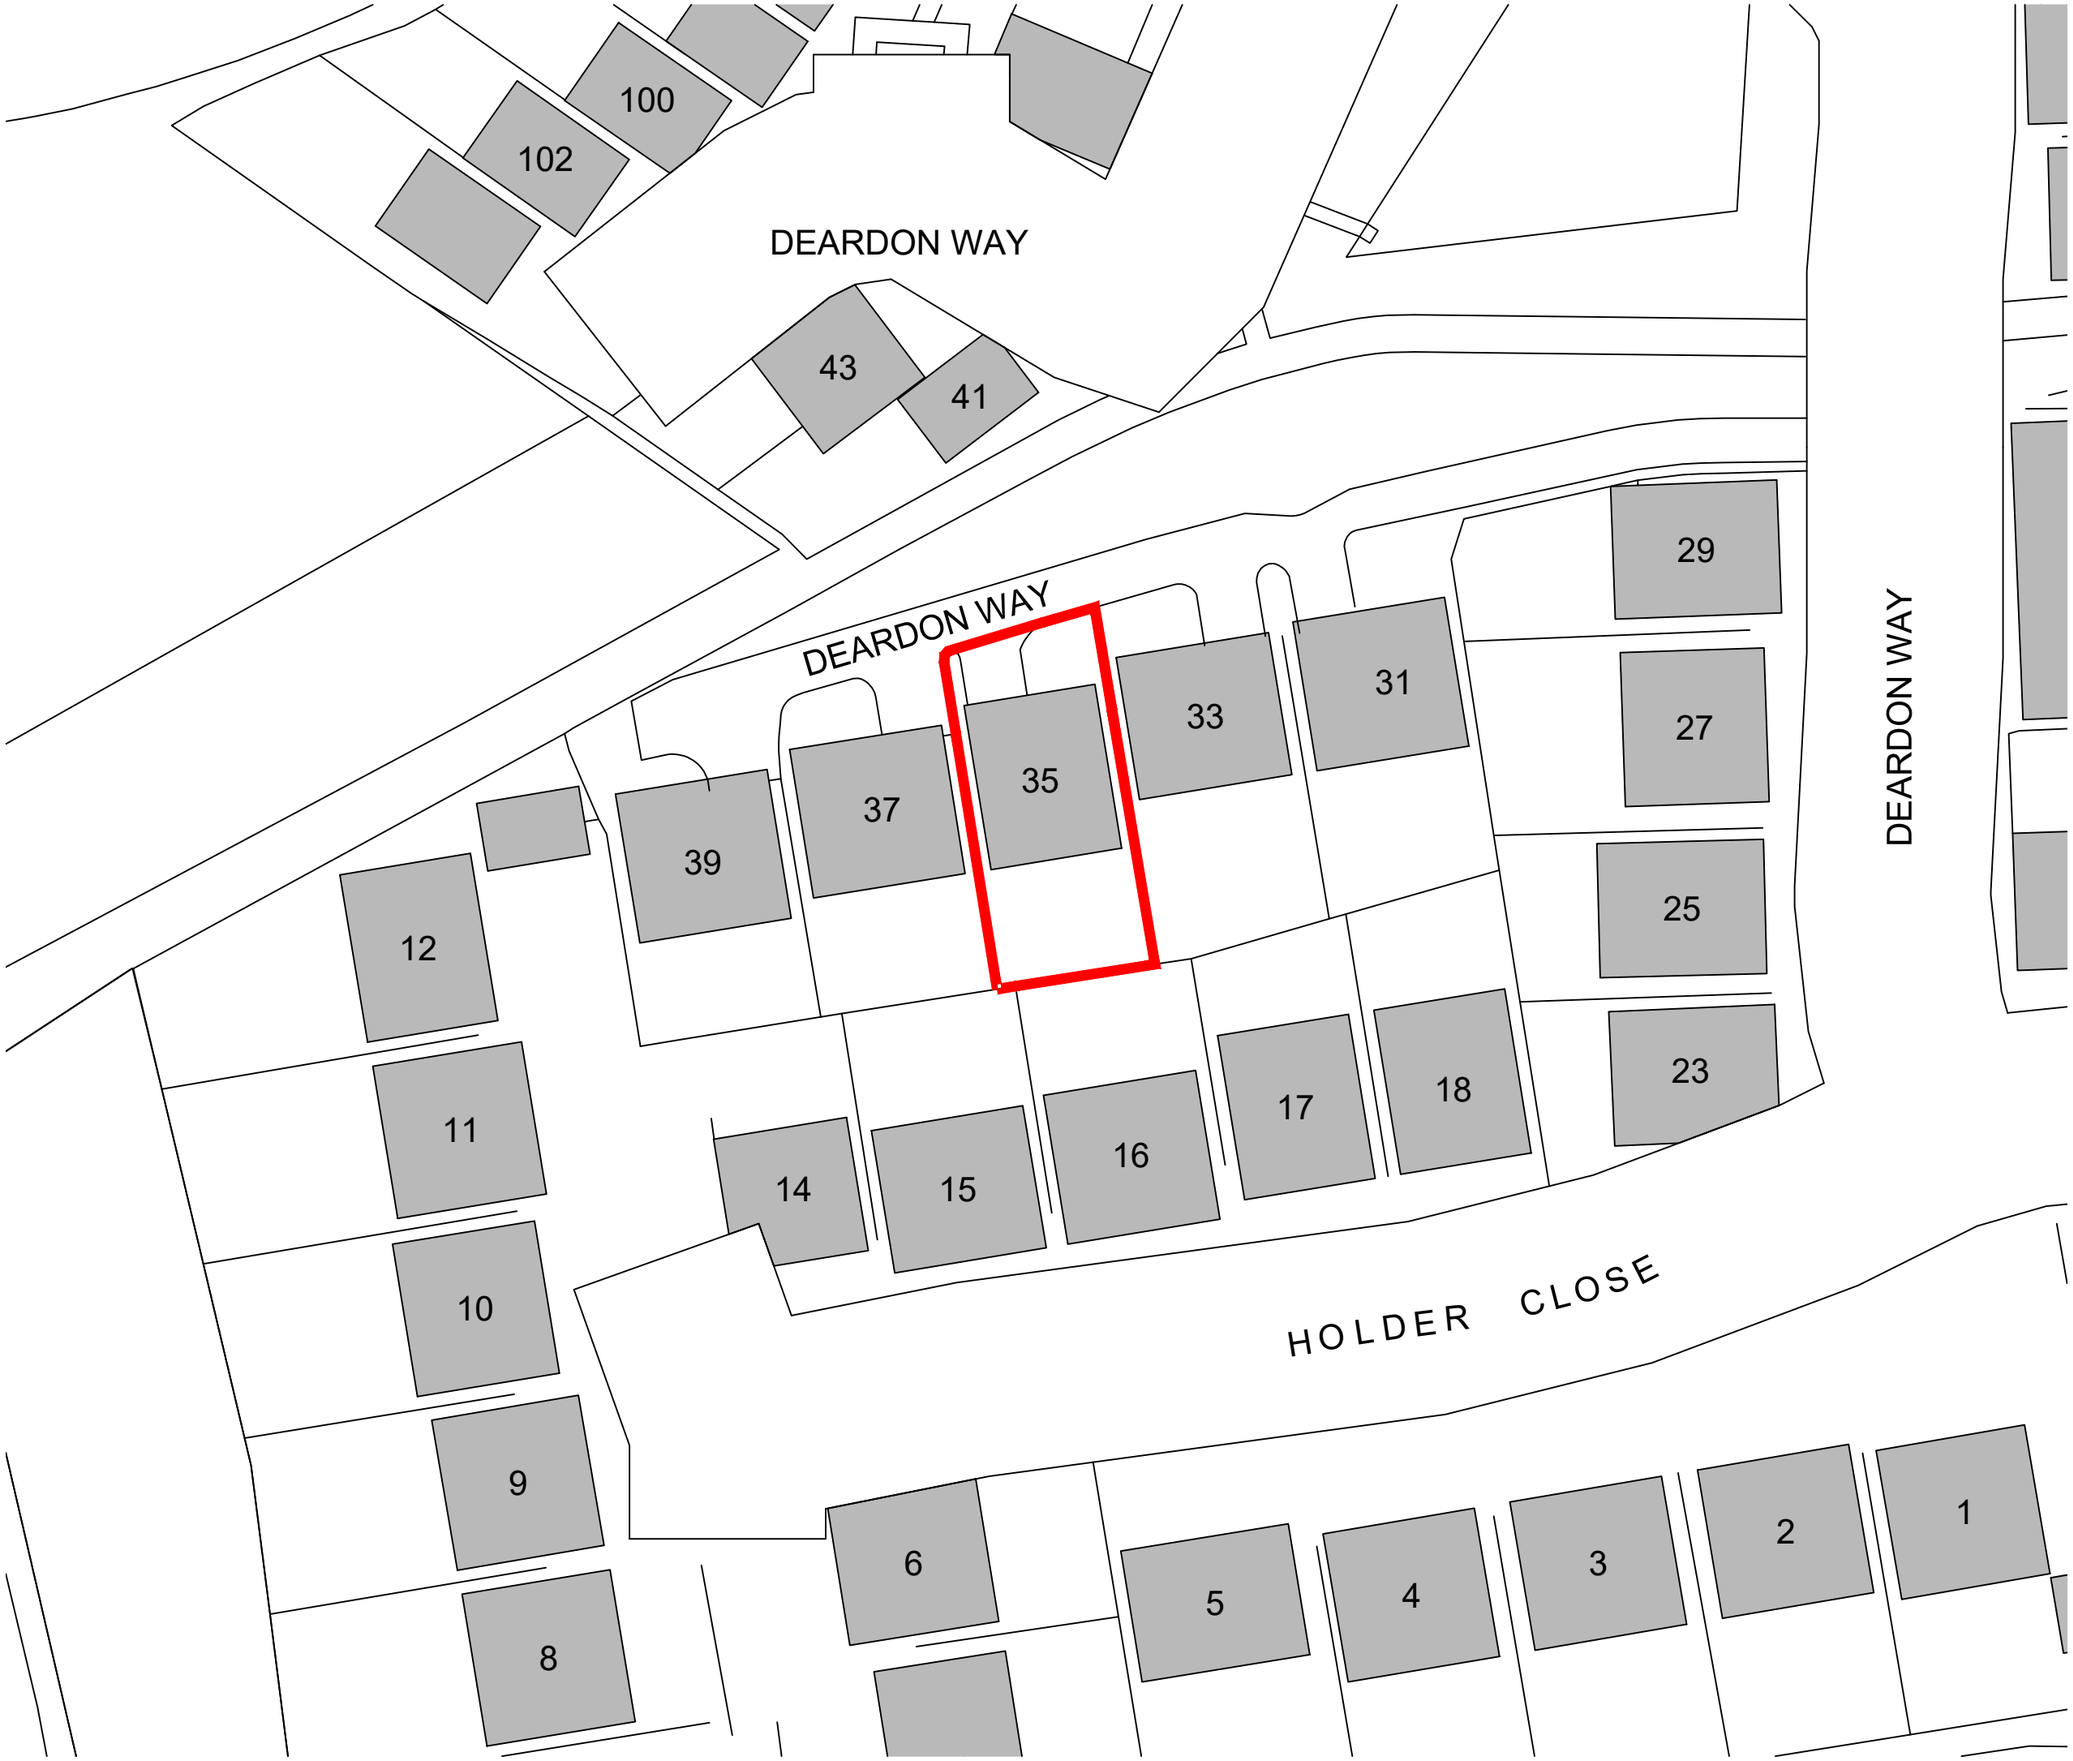

Notes:
This drawing and the works depicted are the copyright of Boyer.
This drawing is for planning purposes only. It is not intended to be used for construction purposes. Whilst all reasonable efforts are used to ensure drawings are accurate, Boyer accept no responsibility or liability for any reliance placed on, or use made of, this plan by anyone for purposes other than those stated above.

Do not scale from this drawing. All contractors must visit the site and be responsible for taking and checking Dimensions.

Key:

- Application Boundary

Ordnance Survey, (c) Crown Copyright 2026. All rights reserved. Licence number 100022432

Rev	Date	Description	Drawn	Chkd
-	16.10.26	First Issue	WW	MR

Client
Mr C. Goldsbrough

Boyer

Project
35 Deardon Way
Shinfield

Drawing Title
Block Plan

Drawing No. BP-01 Job Ref. 26.2042
Scale @ A3 1:500 Revision -
Scale Bar 0 5 10 15m

Reproduced from the Ordnance Survey map with the permission of Ordnance Survey on behalf of The Controller of Her Majesty's Stationery Office, © Crown Copyright AR 100007250
Boyer Planning Ltd, Crowthorne House, Nine Mile Ride, Wokingham, Berkshire, RG40 3GZ