
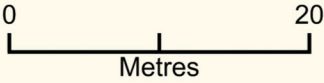


BFB-PL-03 Proposed Site / Block Plan

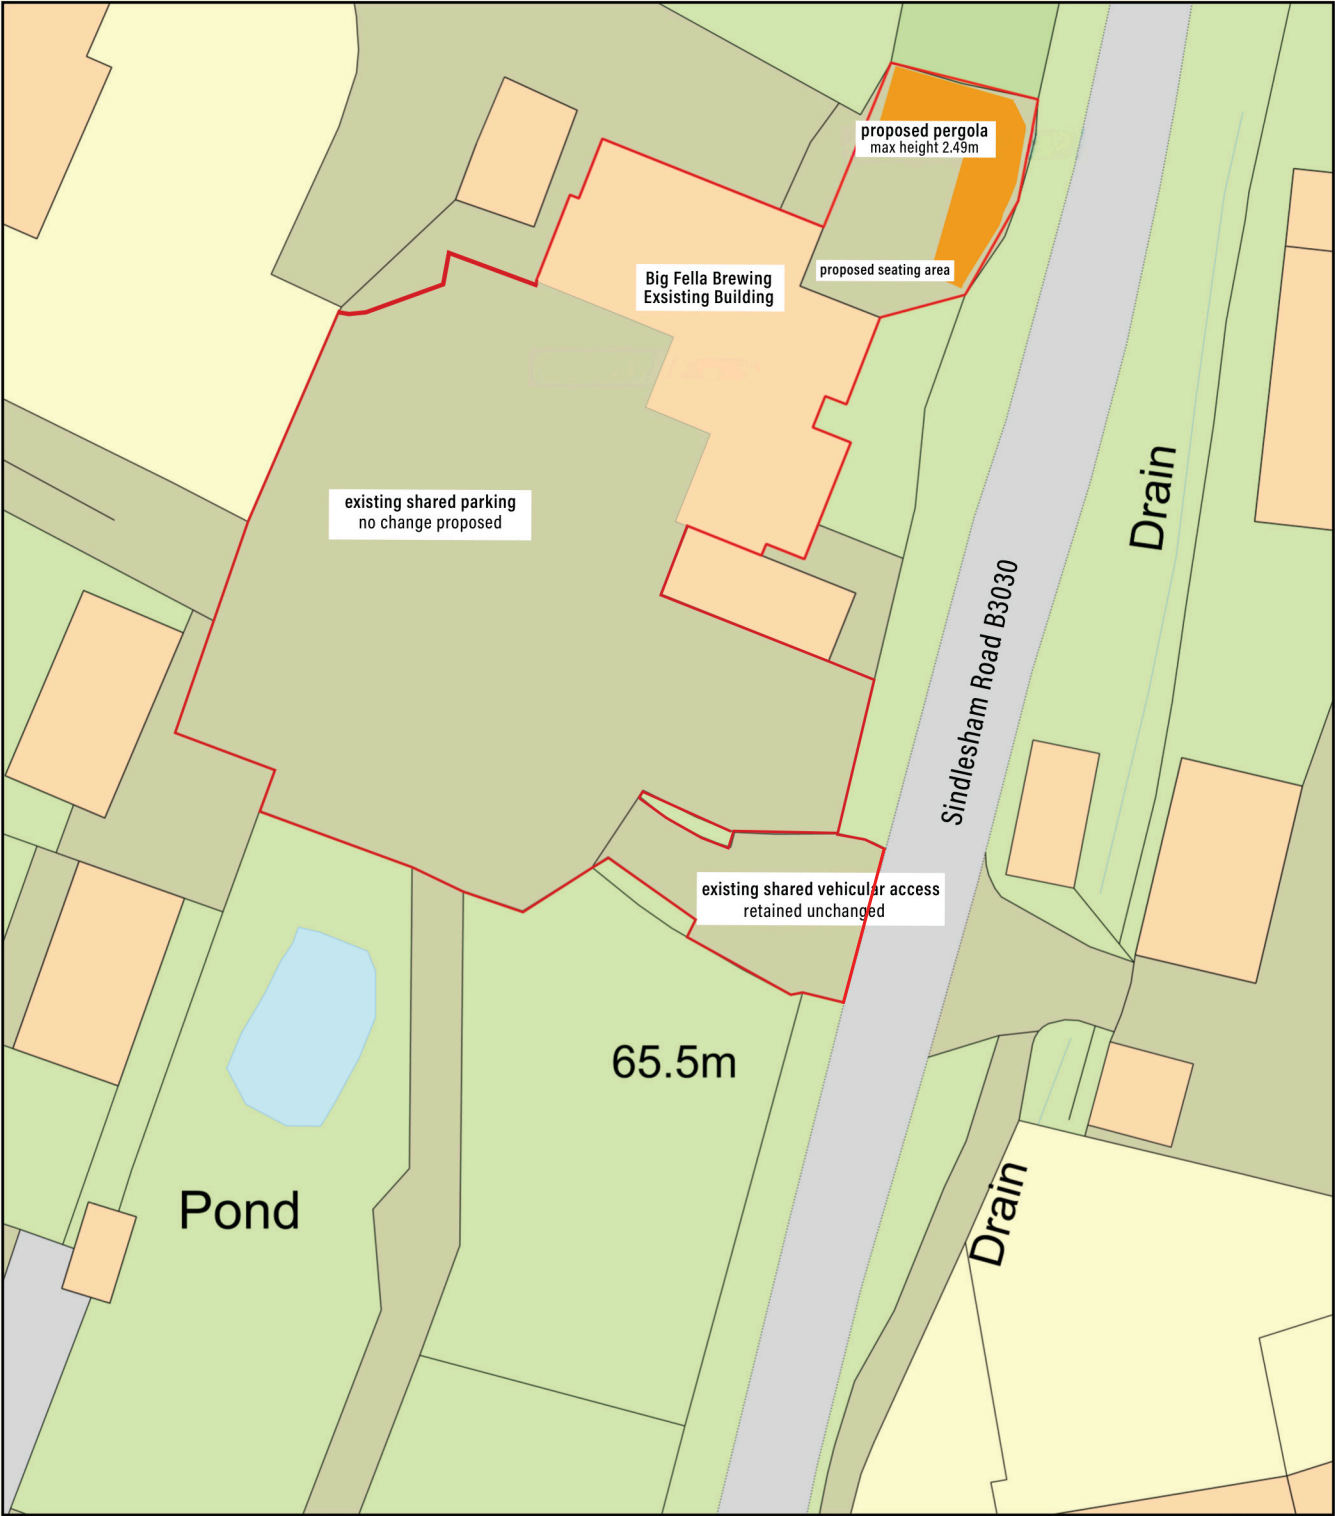

Plan Produced for: Big Fella Brewing Ltd
Date Produced: 07 Oct 2026
Plan Reference Number: TQRQM26280164458018
Scale: 1:500 @ A4