



Existing garden plan

Current enclosure and entrance arrangement

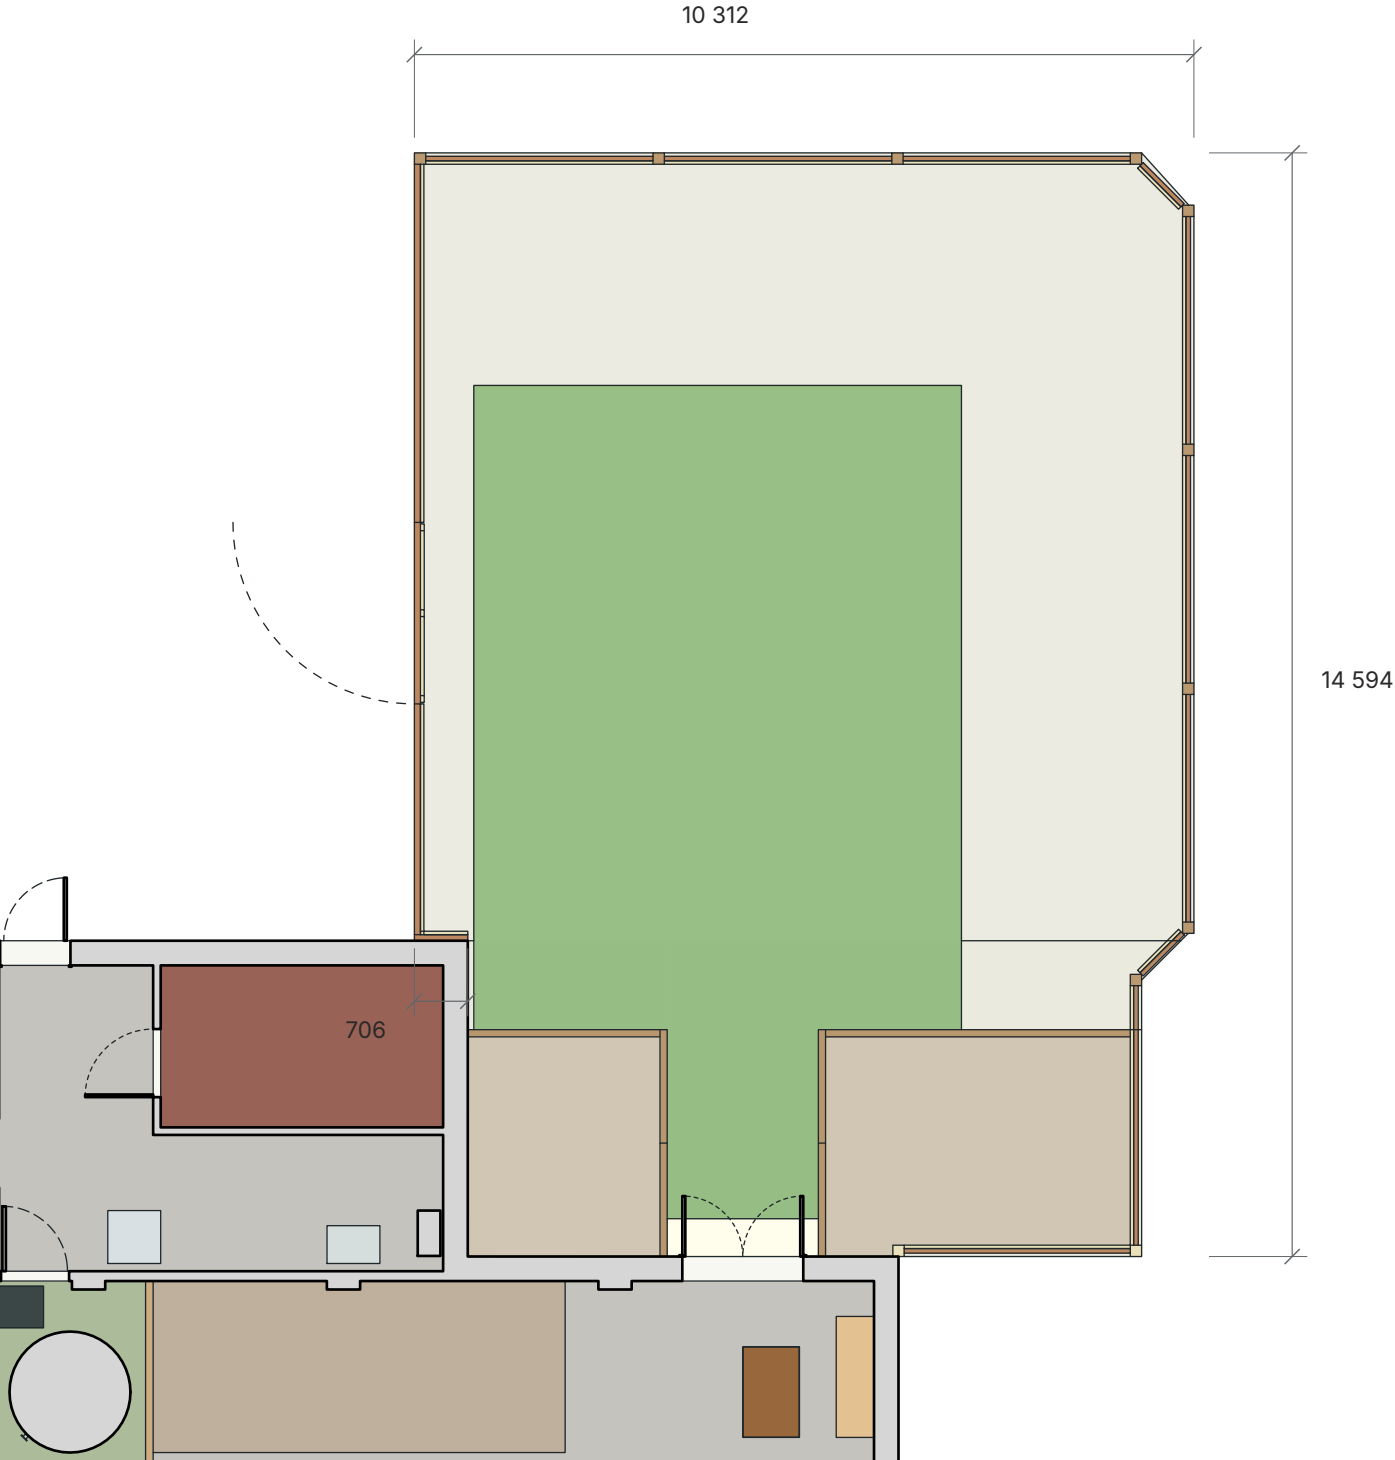


Dimensions in millimetres. West return: 706 mm.

Garden 3D | illustrative view

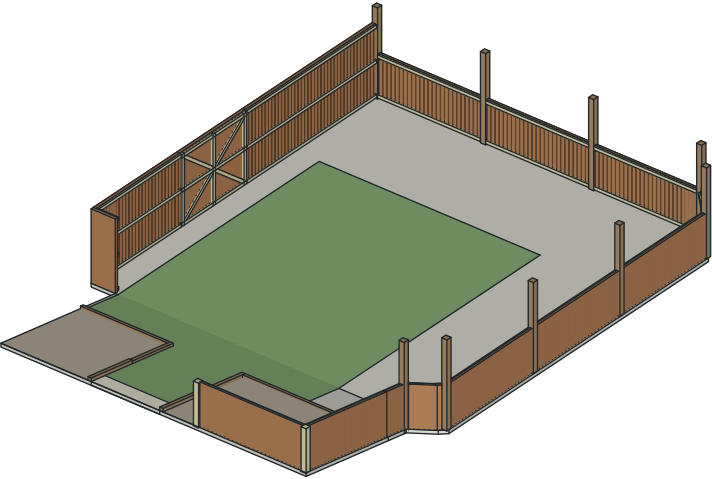

Entrance section | 1:50

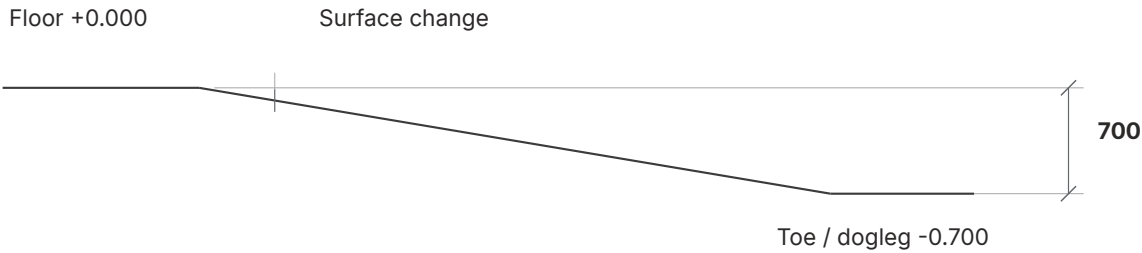


700 mm finished drop; ramp run and profile derive from model set-out.

Lower garden shown level; local gradients not surveyed.

Existing enclosure and gate. See BFB-103 for proposed works.

Intended finishes: AstroTurf to garden and ramp; shingle to side beds.
Concrete extent and timber bed borders are photo-based approximations.

1:100 at A3 | print at 100%

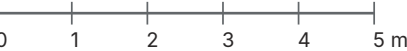

Big Fella Brewing

Sindlesham Road, Arborfield Cross
Reading, RG2 9JH

FOR REVIEW

BFB-003 | Rev C | 18 Oct 2026

A3 landscape 420 x 297 mm | 1:100