





PLANNING DRAWING – EXISTING SIGNAGE





PLANNING DRAWING – PROPOSED SIGNAGE

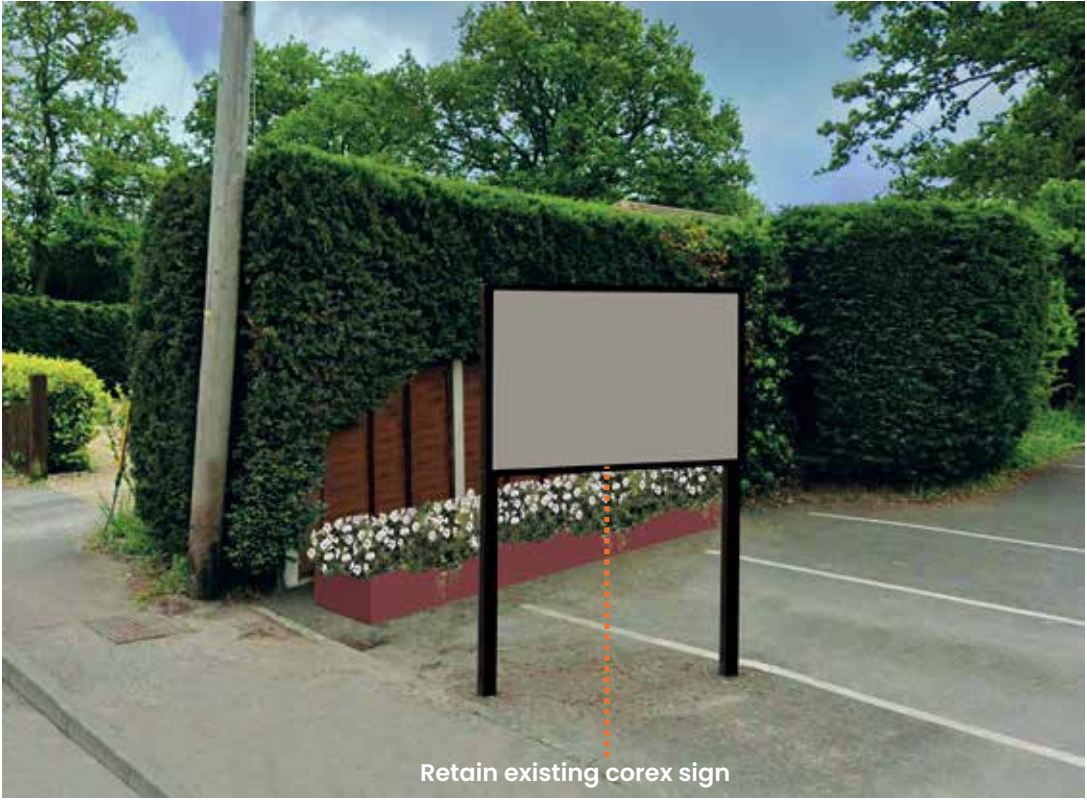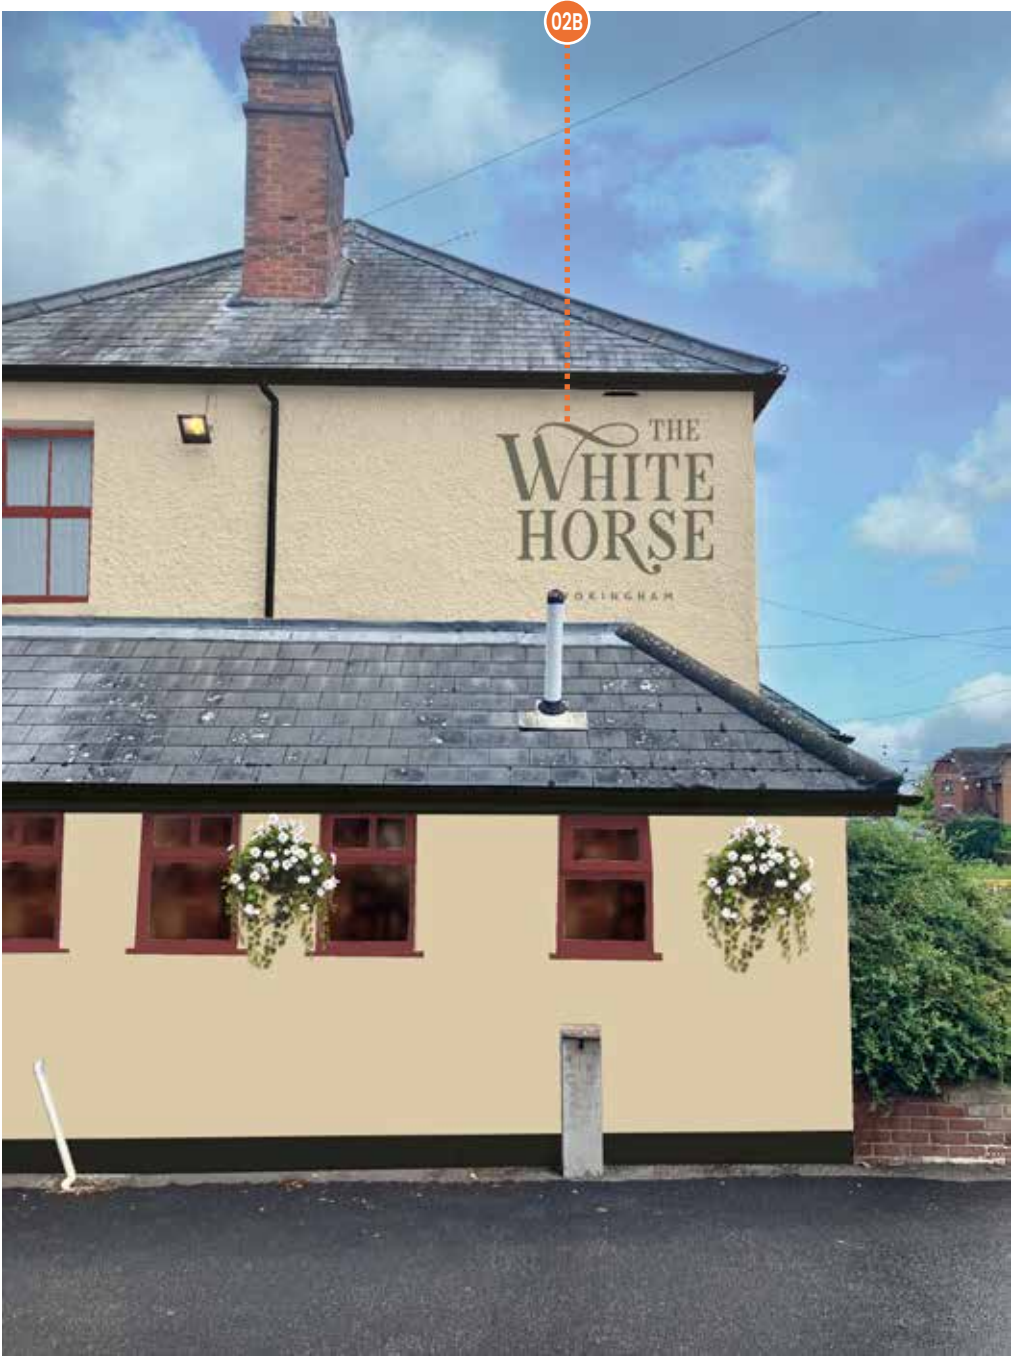

PLANNING DRAWING – PROPOSED SIGNAGE

ITEM 01 (Qty 01) PP01B2
Double sided pictorial sign to the existing gibbet.

Featuring:

- Retain the existing gibbet & post.
- 2 mm Aluminium panel finished DH Slate.
- 32 mm Bullnose trim finished DH Slate.
- Applied vinyl display.
- 2No. LED Slimline trough lighting.
- Warm white illumination.


Single sided amenity signs.

Featuring:

- 2 mm Aluminium panel finished DH Slate.
- 32 mm Bullnose trim finished DH Slate.
- Applied vinyl display.
- Fixed back to back to the pictorial post.

Scale 1:20

Max 250 Candelas per square meter (cd/m2)

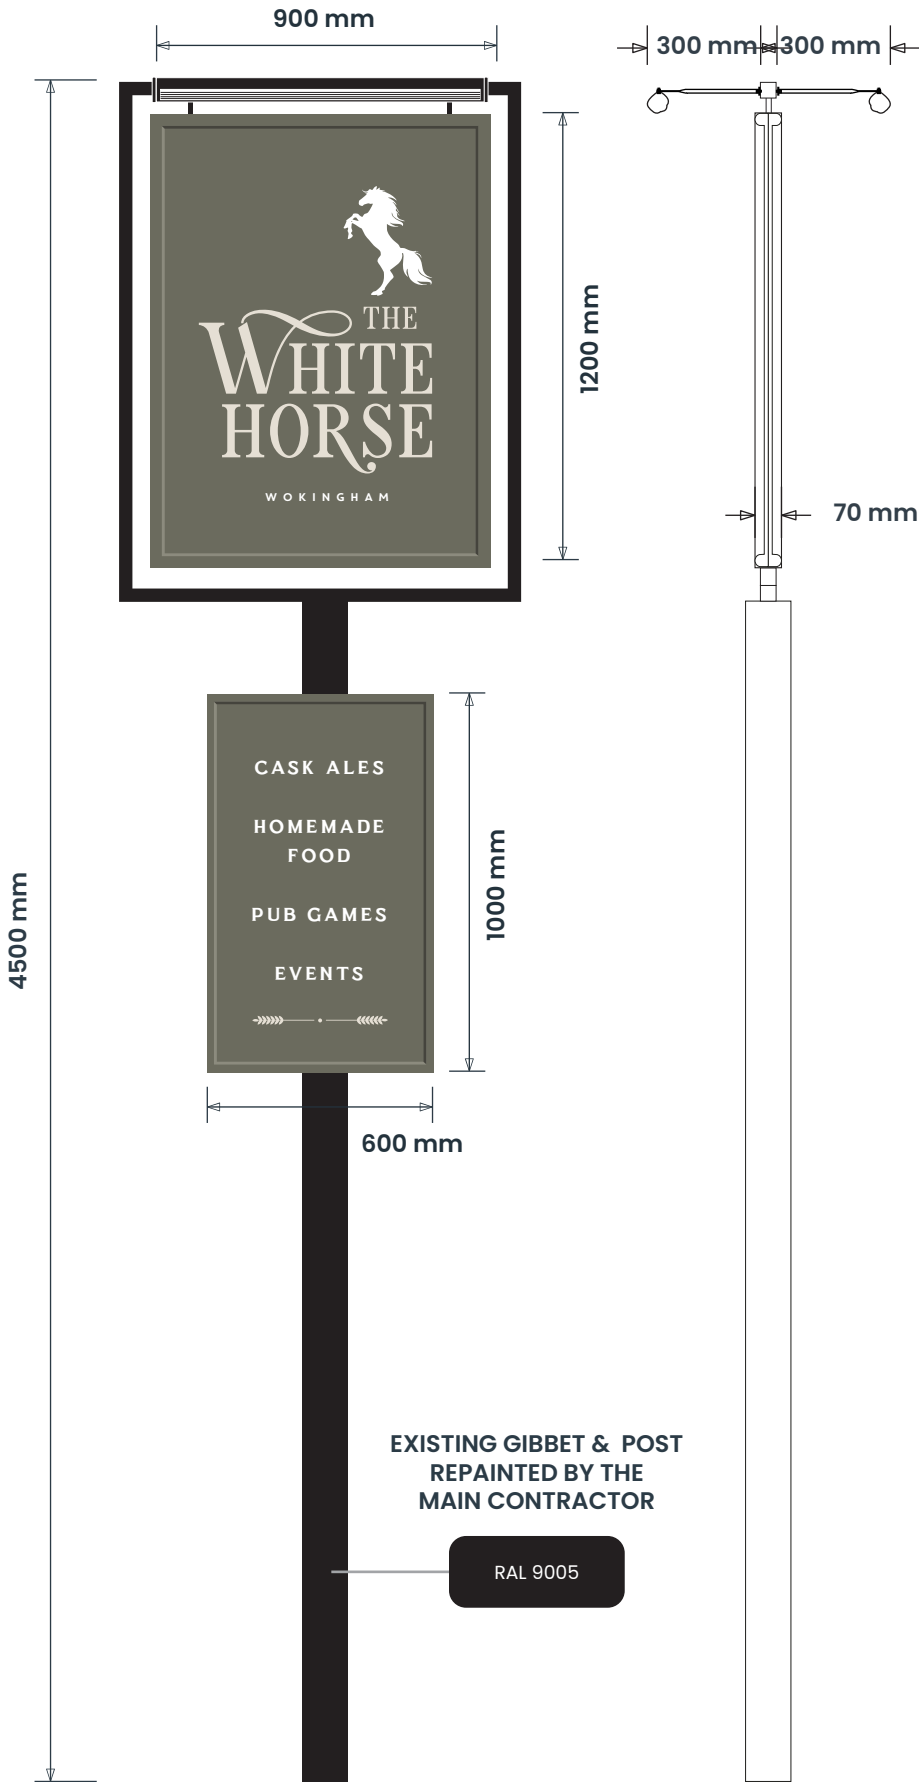

SIGN COLOUR

Dulux Heritage
Slate

COLOUR OPTION 2

Dulux Heritage
Flax Seed

White

RAL 9005

BUILDING COLOUR

Dulux Heritage
Raw Cashmere

Dulux Heritage
Red Ochre

COLOUR OPTION 2

RAL 9005

BRAND TYPEFACES

Primary :
Walpurgis Night Regular

Morgan Regular
(modified)

Secondary :
Clephons Regular

Core Circus Regular

PLANNING DRAWING – PROPOSED SIGNAGE


ITEMS 02A & 02B (Qty 02) PP07

Signwritten letters.

Featuring:


- Signwritten text in DH Slate.
- 50W LED Slimline floodlight.
- Warm white illumination.

Scale 1:20

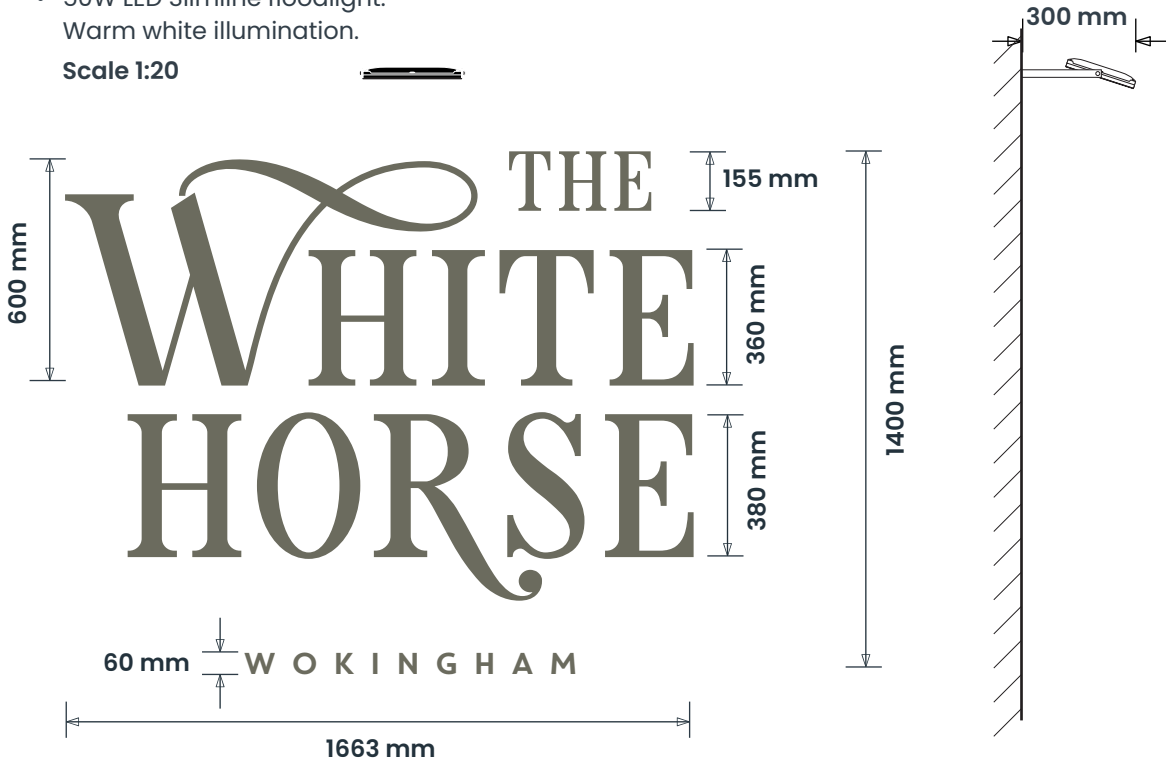

3700 mm Ground Clearance
Max 250 Candelas per square meter (cd/m2)

Floodlight Detail
Scale 1:10

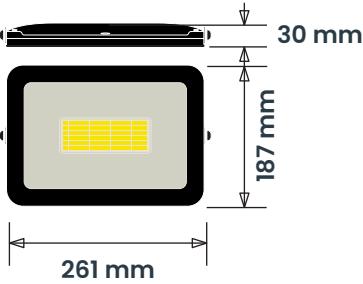


ITEM 03 (Qty 01) PP07

Signwritten letters.

Featuring:


- Signwritten text in DH Flax Seed.
- 50W LED Slimline floodlight.
- Warm white illumination.

Scale 1:20

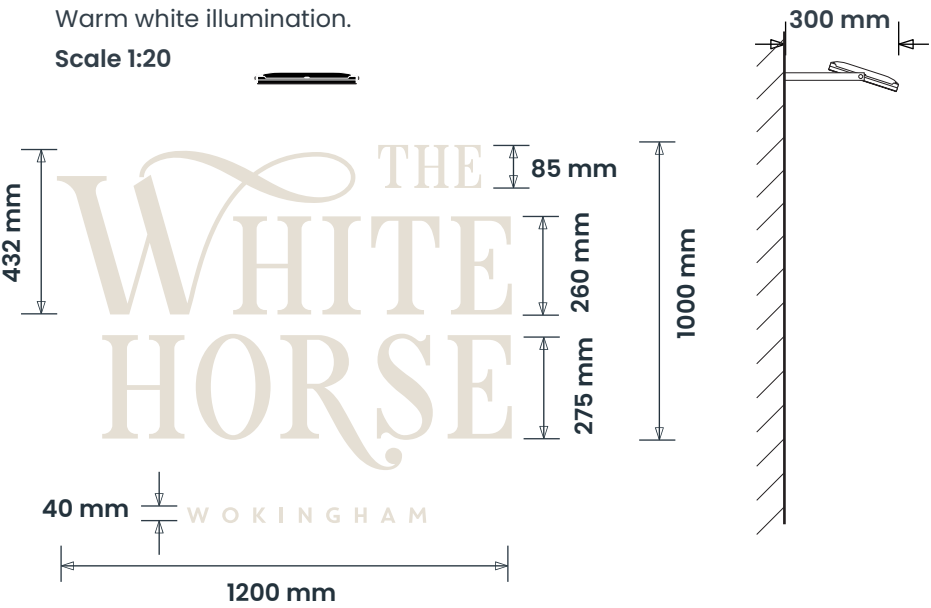

2660 mm Ground Clearance
Max 250 Candelas per square meter (cd/m2)

Floodlight Detail
Scale 1:10

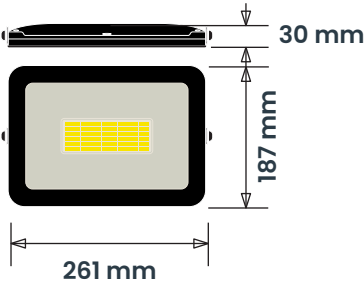


ITEM 04 (Qty 01) PP15T

Internally illuminated menu case.

Featuring:

- 377 x 500 mm A3 menu case.
- Visual area inlined by 10 mm.
- 50 mm frame.
- Internal LED Illumination.

Scale 1:10

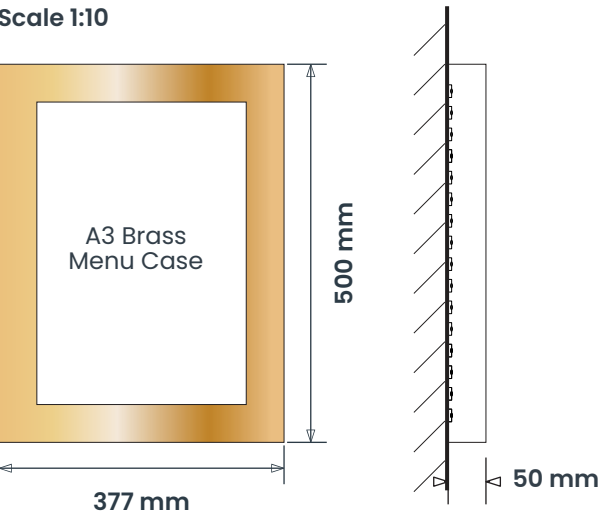

1250 mm Ground Clearance
Max 250 Candelas per square meter (cd/m2)

SIGN COLOUR

Dulux Heritage
Slate

COLOUR OPTION 2

Dulux Heritage
Flax Seed

White

RAL 9005

BUILDING COLOUR

Dulux Heritage
Raw Cashmere

Dulux Heritage
Red Ochre

COLOUR OPTION 2

RAL 9005

BRAND TYPEFACES

Primary :
Walpurgis Night Regular

Morgan Regular
(modified)

Secondary :
Clephons Regular

Core Circus Regular

