


Red dashed line indicates outline of existing property

Comparison Elevation

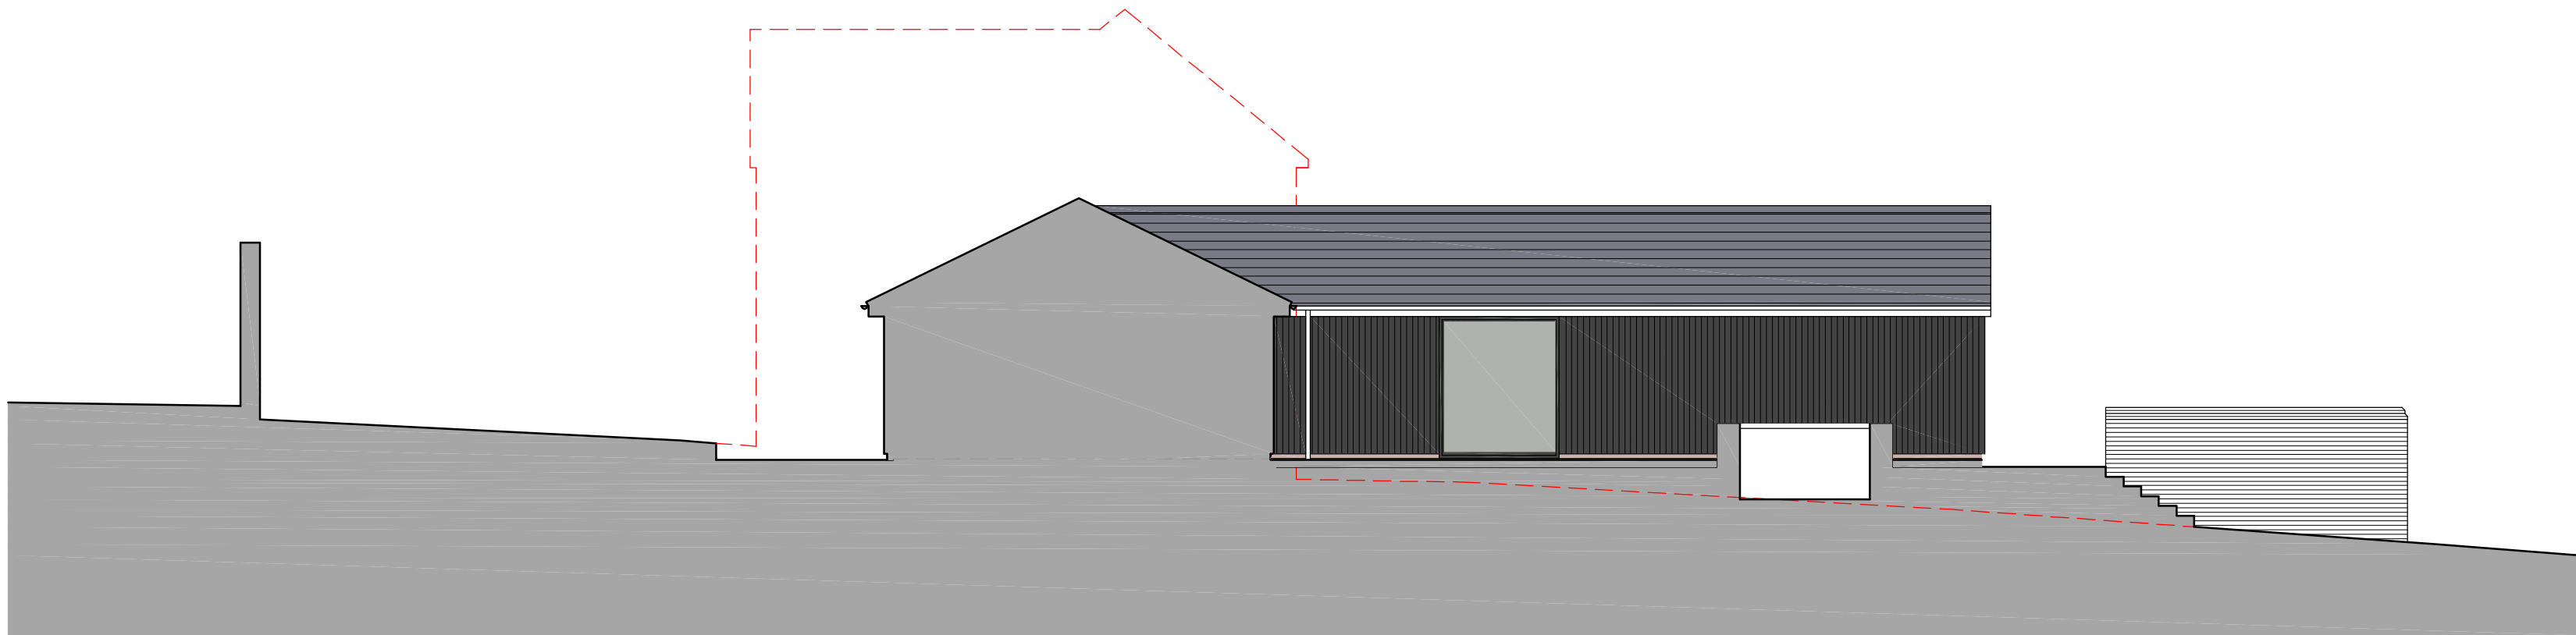

Red dashed line indicates outline of existing property

Section A-A

Rev A Finishes & fenestration updated 01/10/25

REPLACEMENT DWELLING AT  
TIRYNS FOREST ROAD  
WOKINGHAM RG40 5QR

FOR:  
Mr & Mrs. MEAD

SCHEME PROPOSALS  
Comparison Elevation  
& Section A-A

|        |       |      |
|--------|-------|------|
| SCALE: | DATE: | REF: |
|--------|-------|------|

|         |          |           |
|---------|----------|-----------|
| 1 : 100 | Oct 2024 | 23-104-BA |
|---------|----------|-----------|

BOWEN EVANS  
CONSULTANCY  
ARCHITECTS - PLANNERS  
48A HIGH STREET  
MARLOW BUCKS SL7 1AW  
Tel. 01628 487717

